



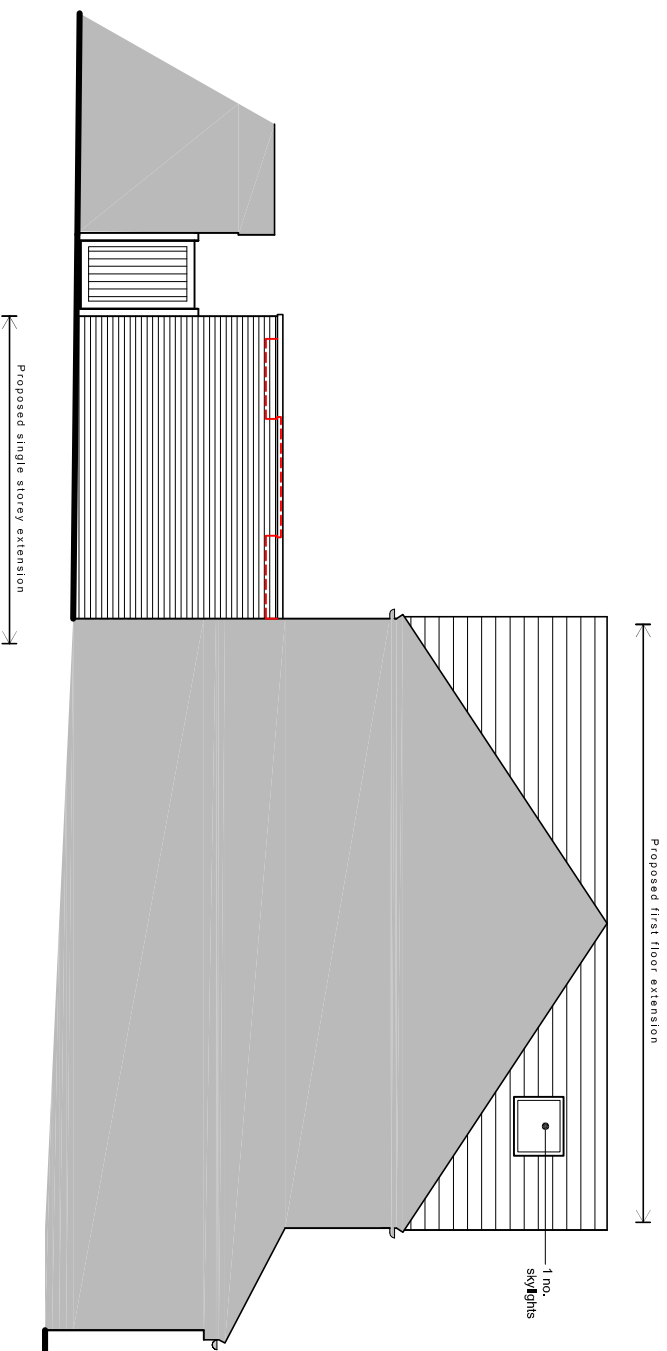

Proposed south (side) elevation scale 1:100

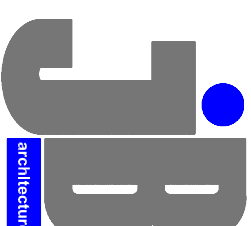

JIMMY BESSANT ARCHITECTURE
TEL: 01243 373620 M: 07769904282
E: jimmy@jb-architecture.co.uk
Web: www.jb-architecture.co.uk

For
MR & MRS PAGE

Project
**PROPOSED EXTENSIONS
AT 41 NEW BARN ROAD
BEDHAMPTON
PO9 3PY**

Title
PROPOSED SOUTH ELEVATIONS

Date	Drawn	Scale	Checked
MARCH 2018	JB	1:100 @ A3	-
Job Number	Drawing Number	Revision	
PL164.18	-06		