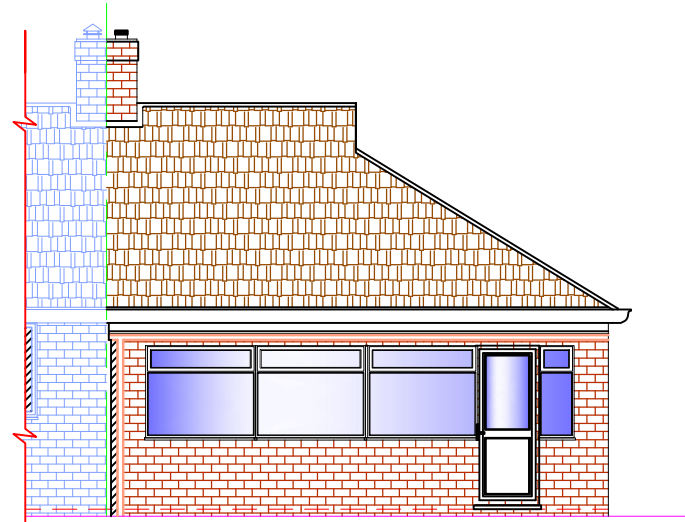
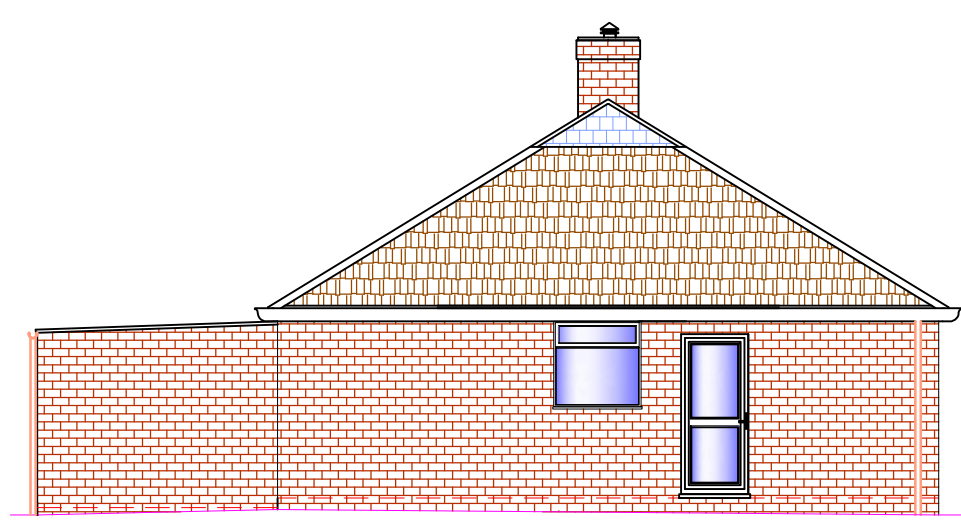
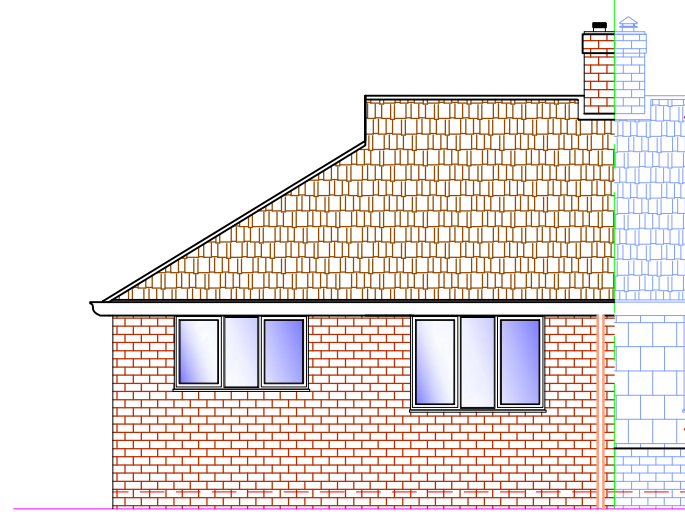
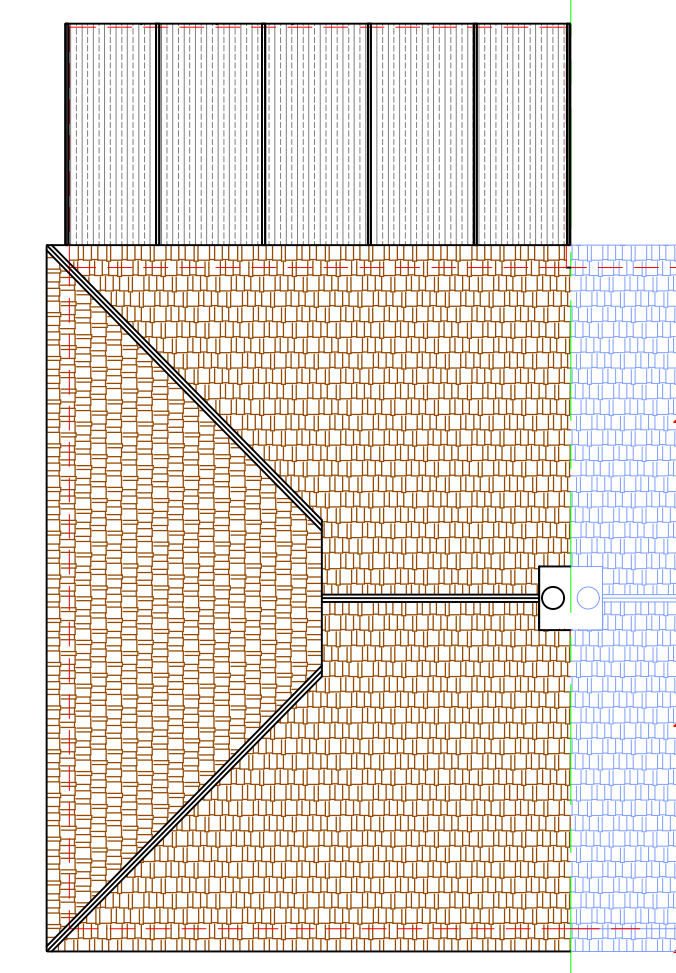
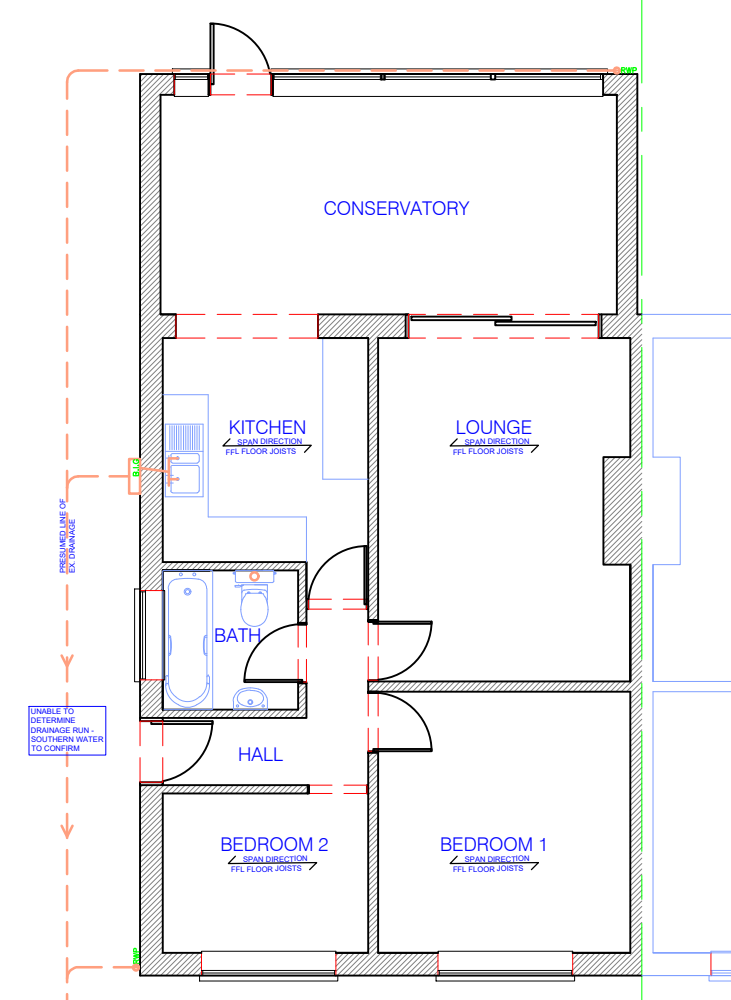
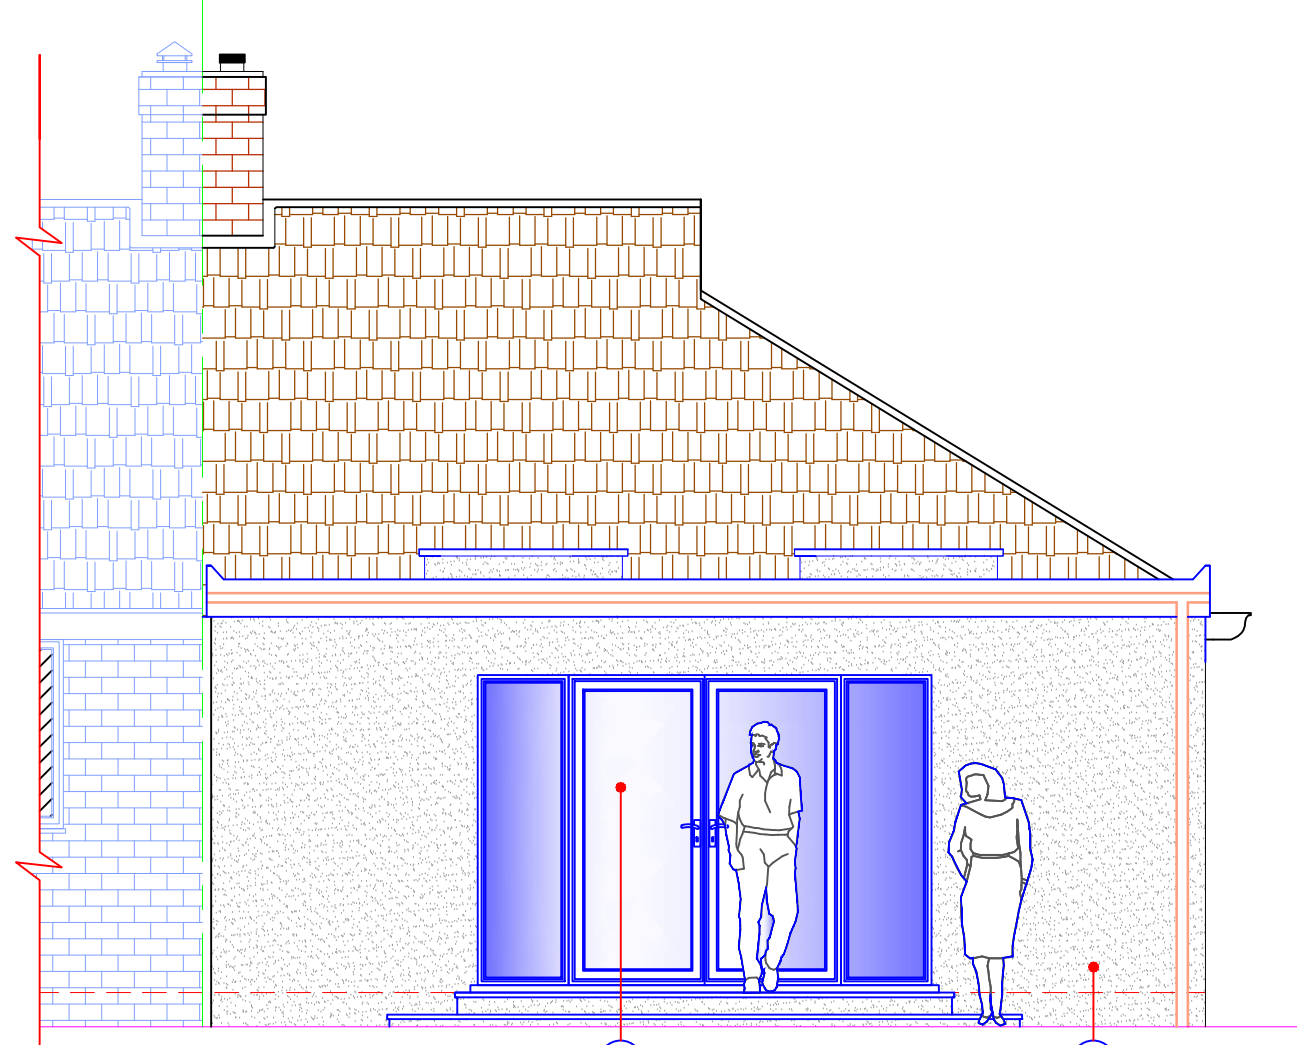
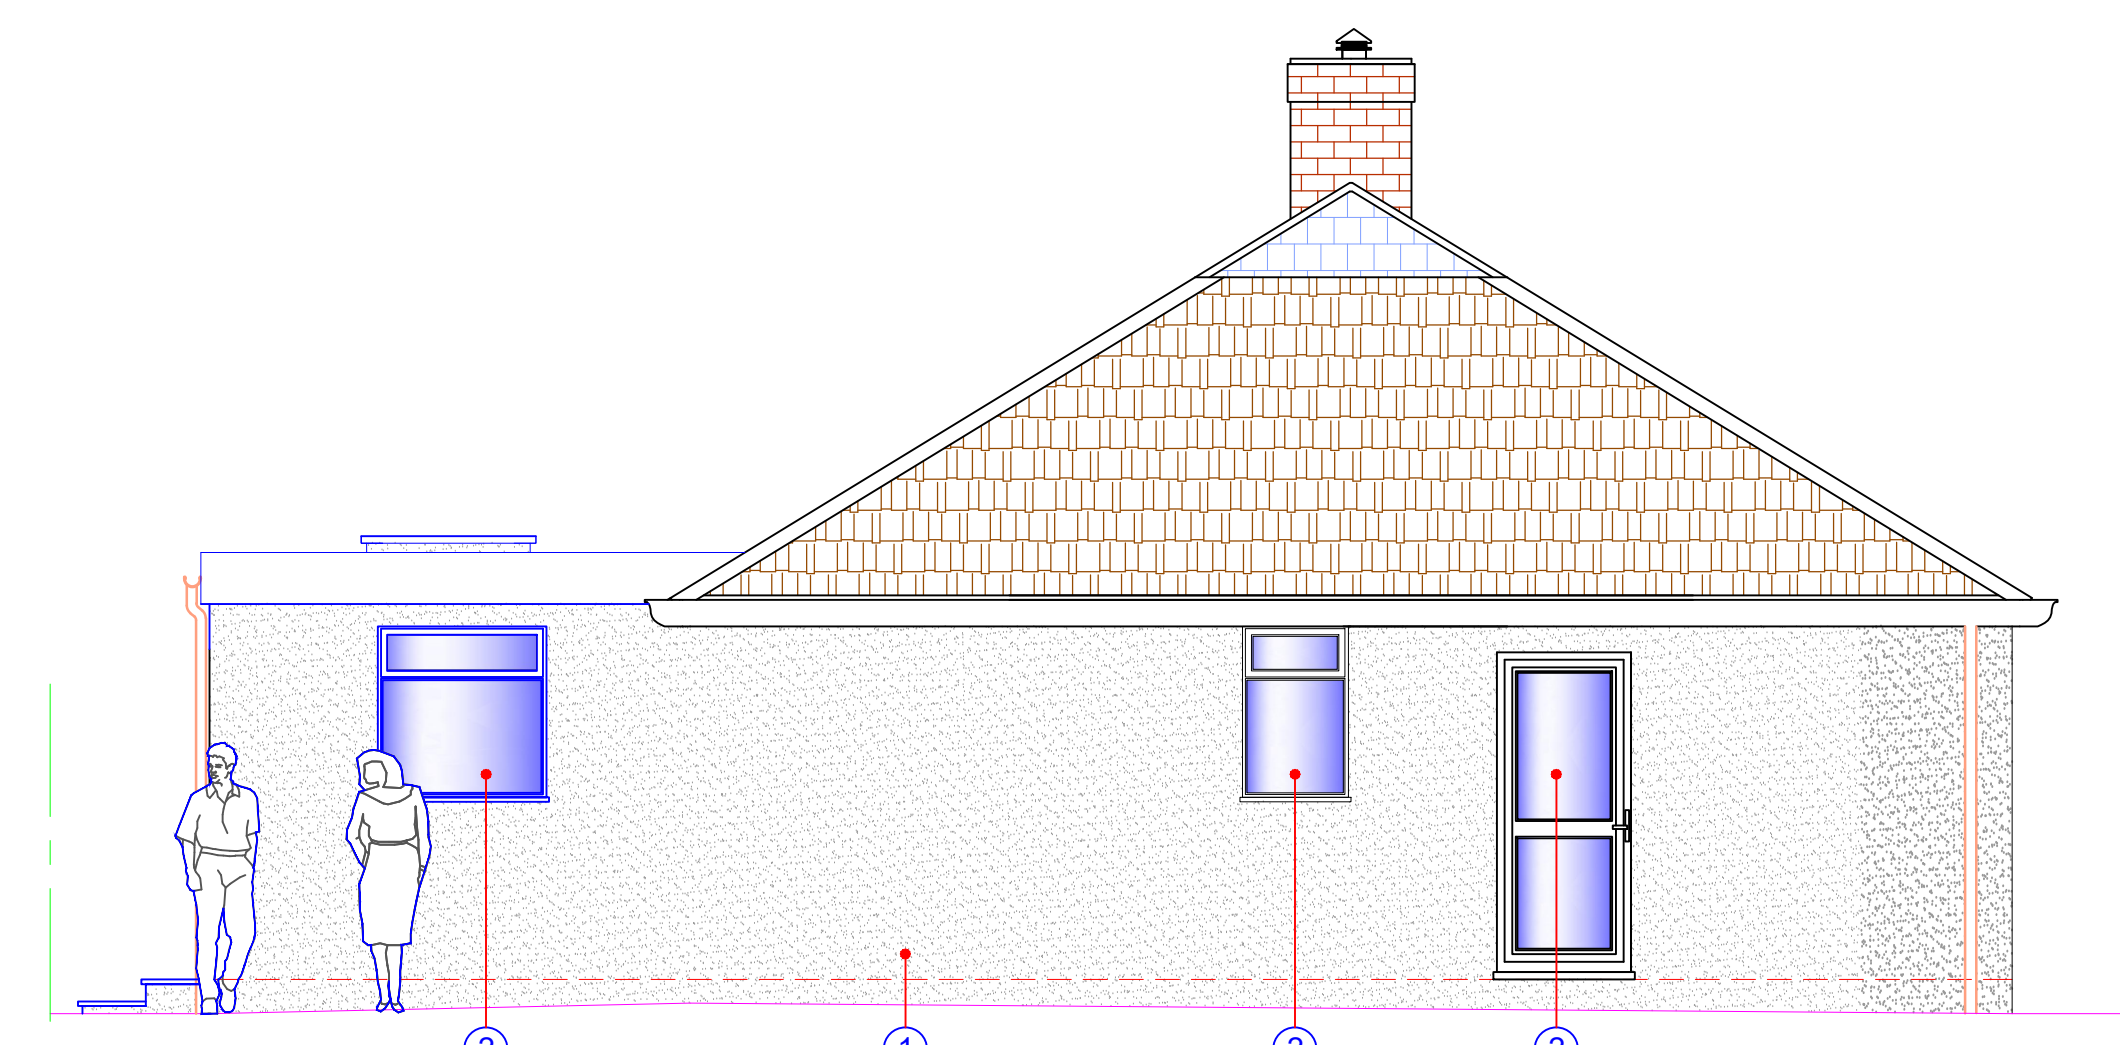
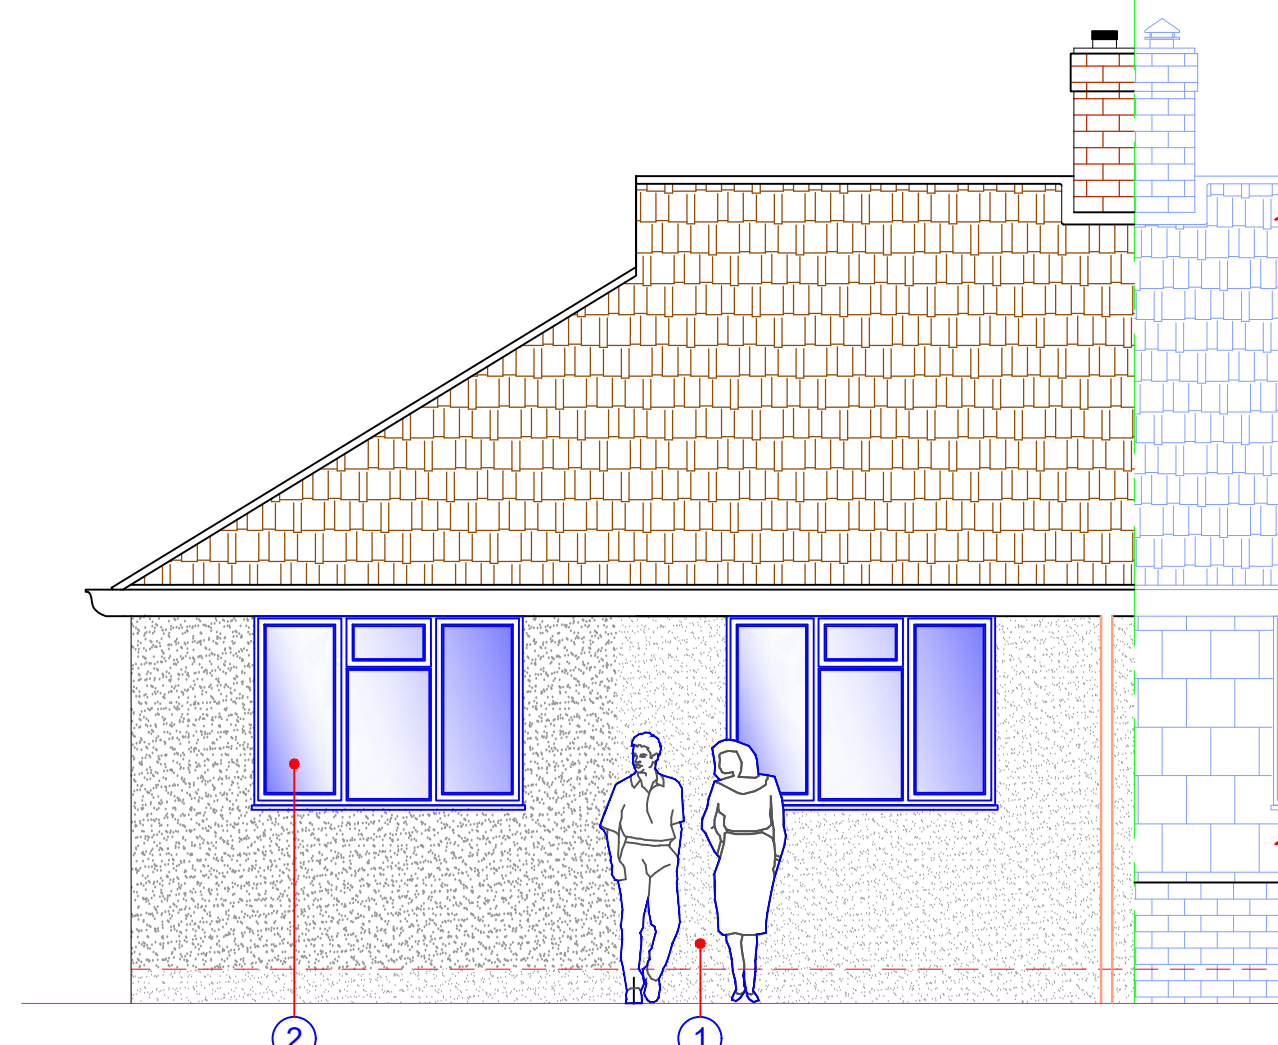
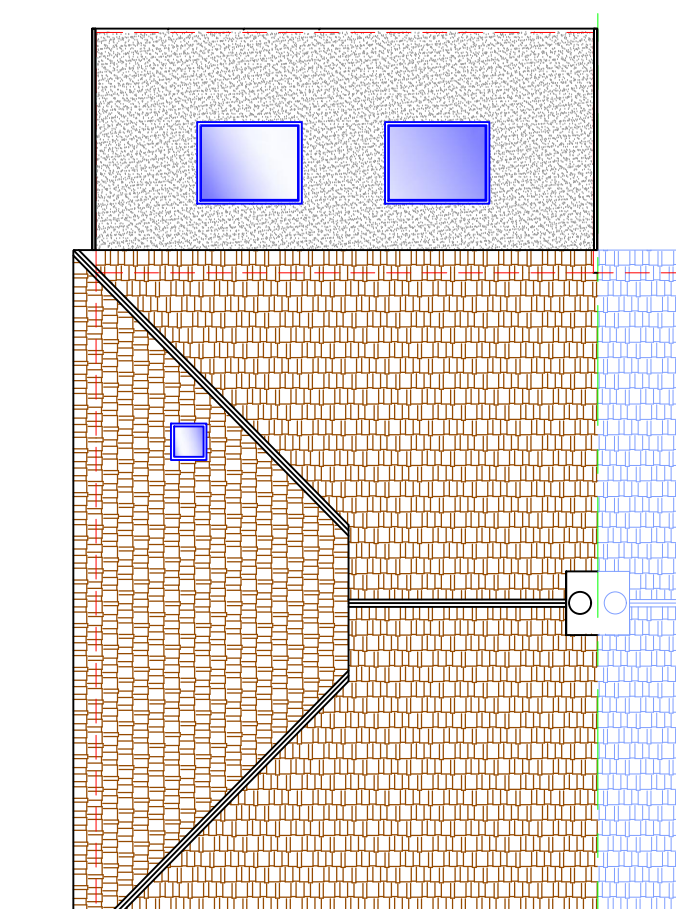
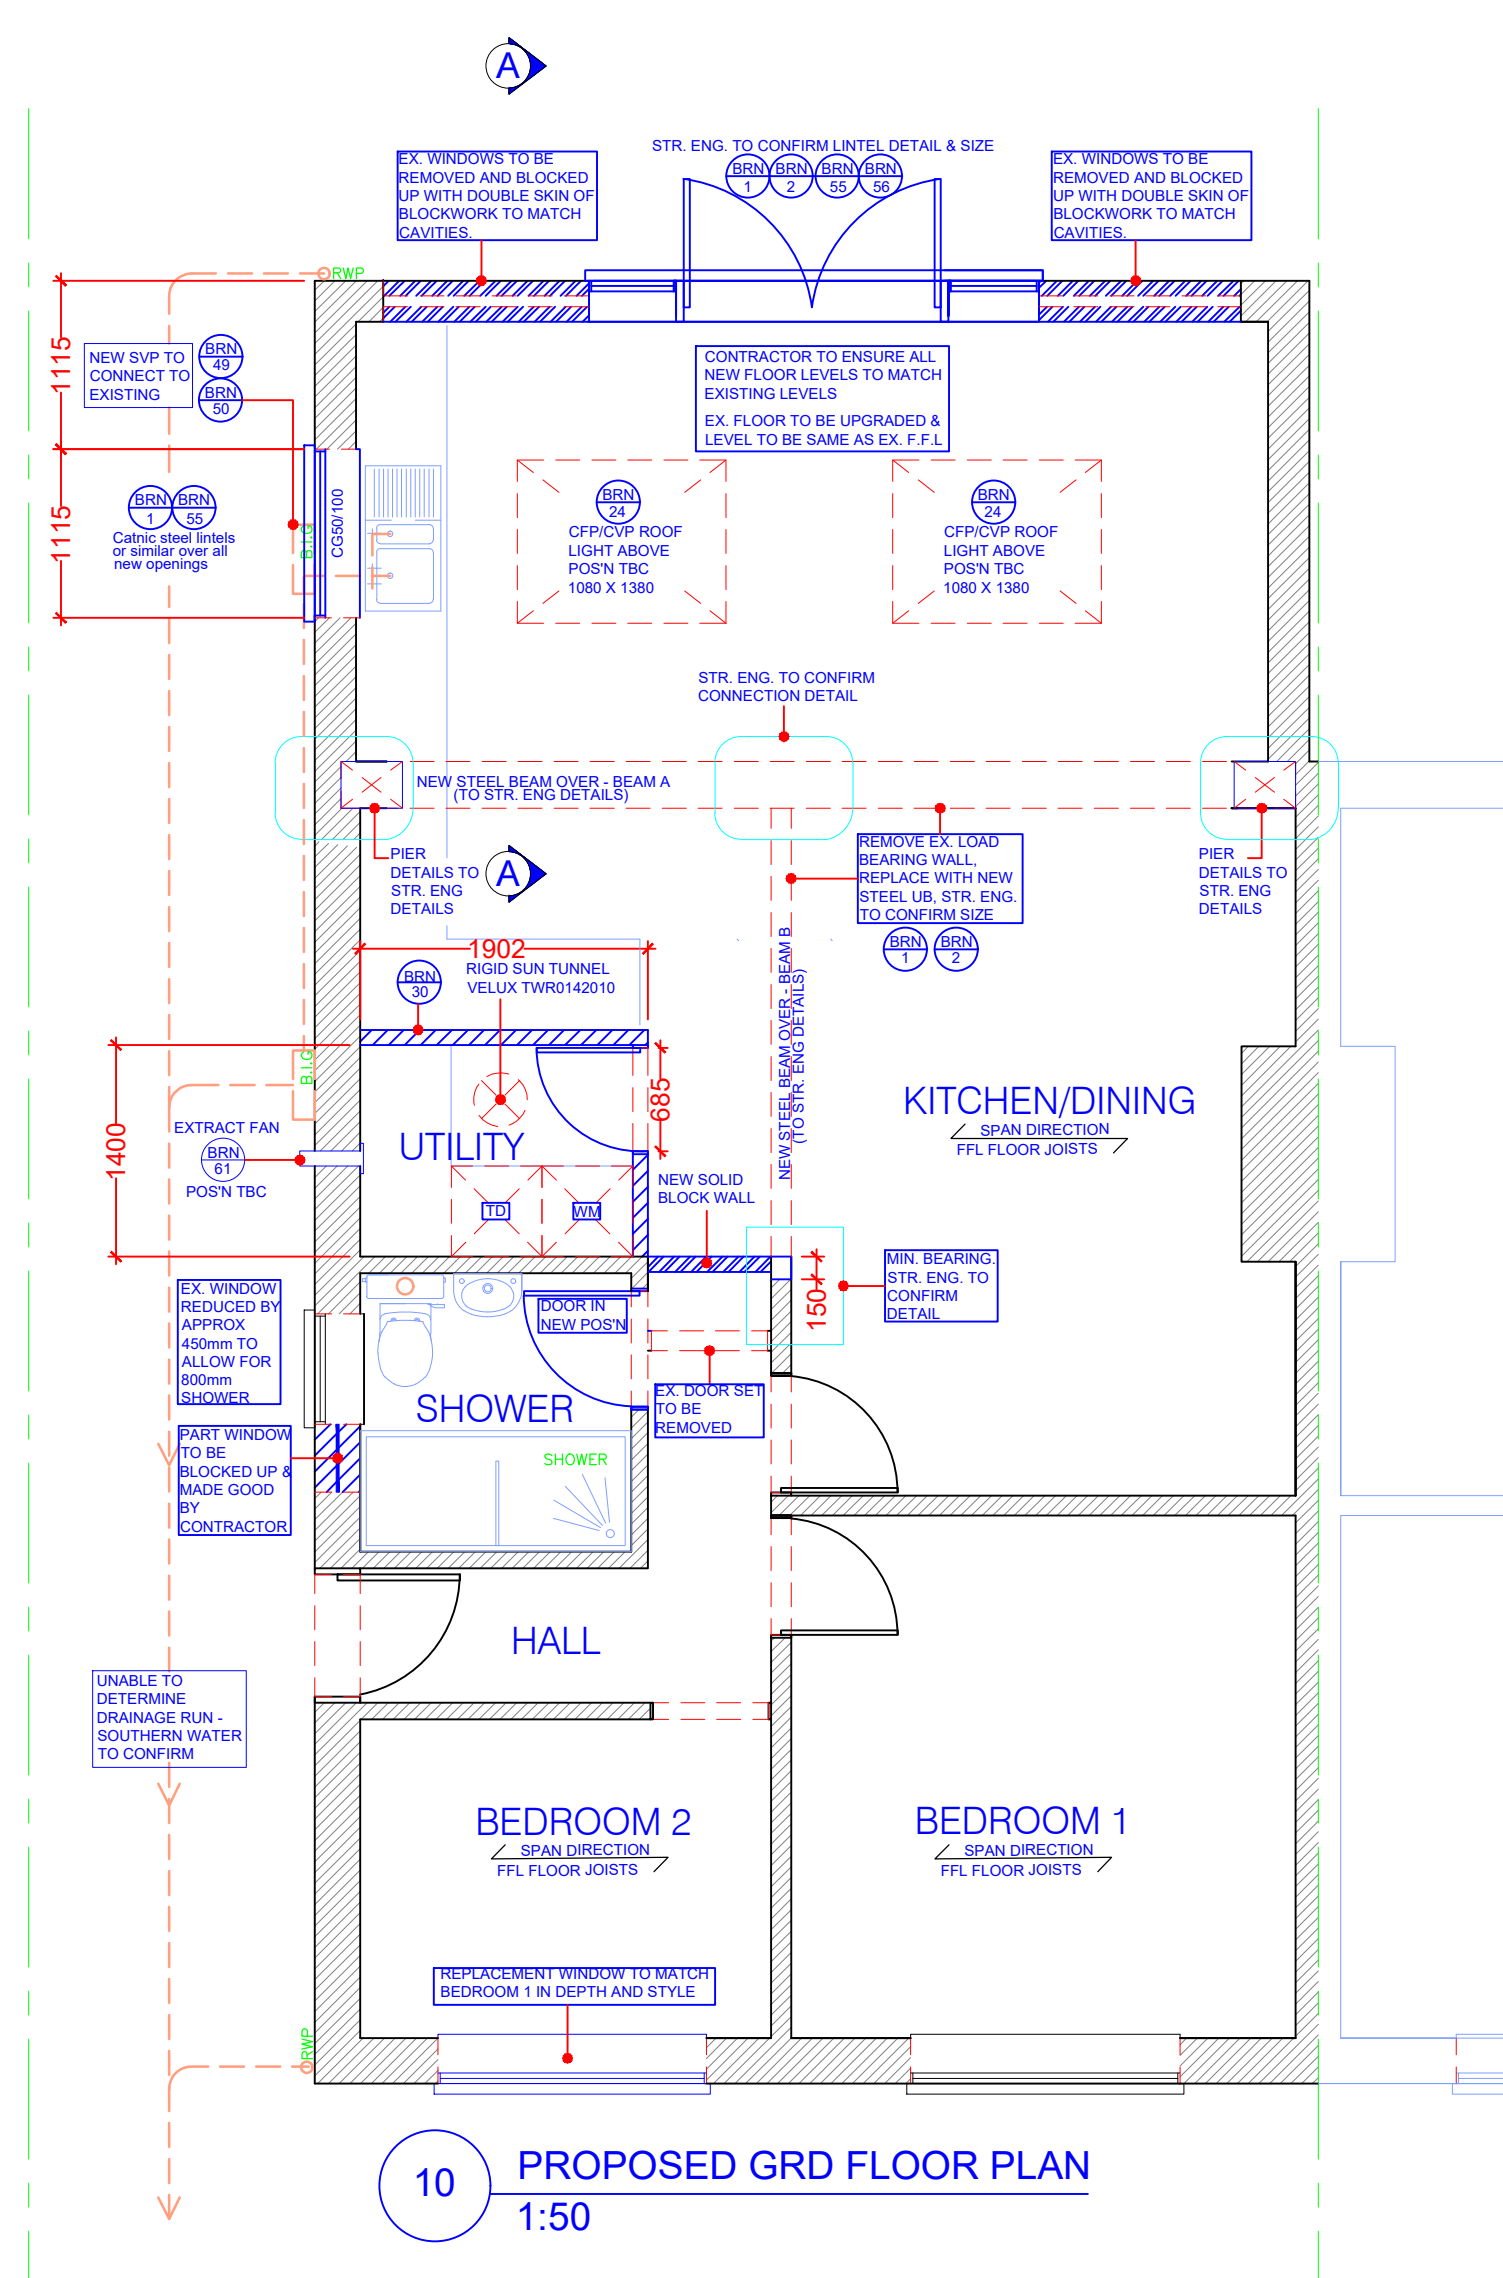
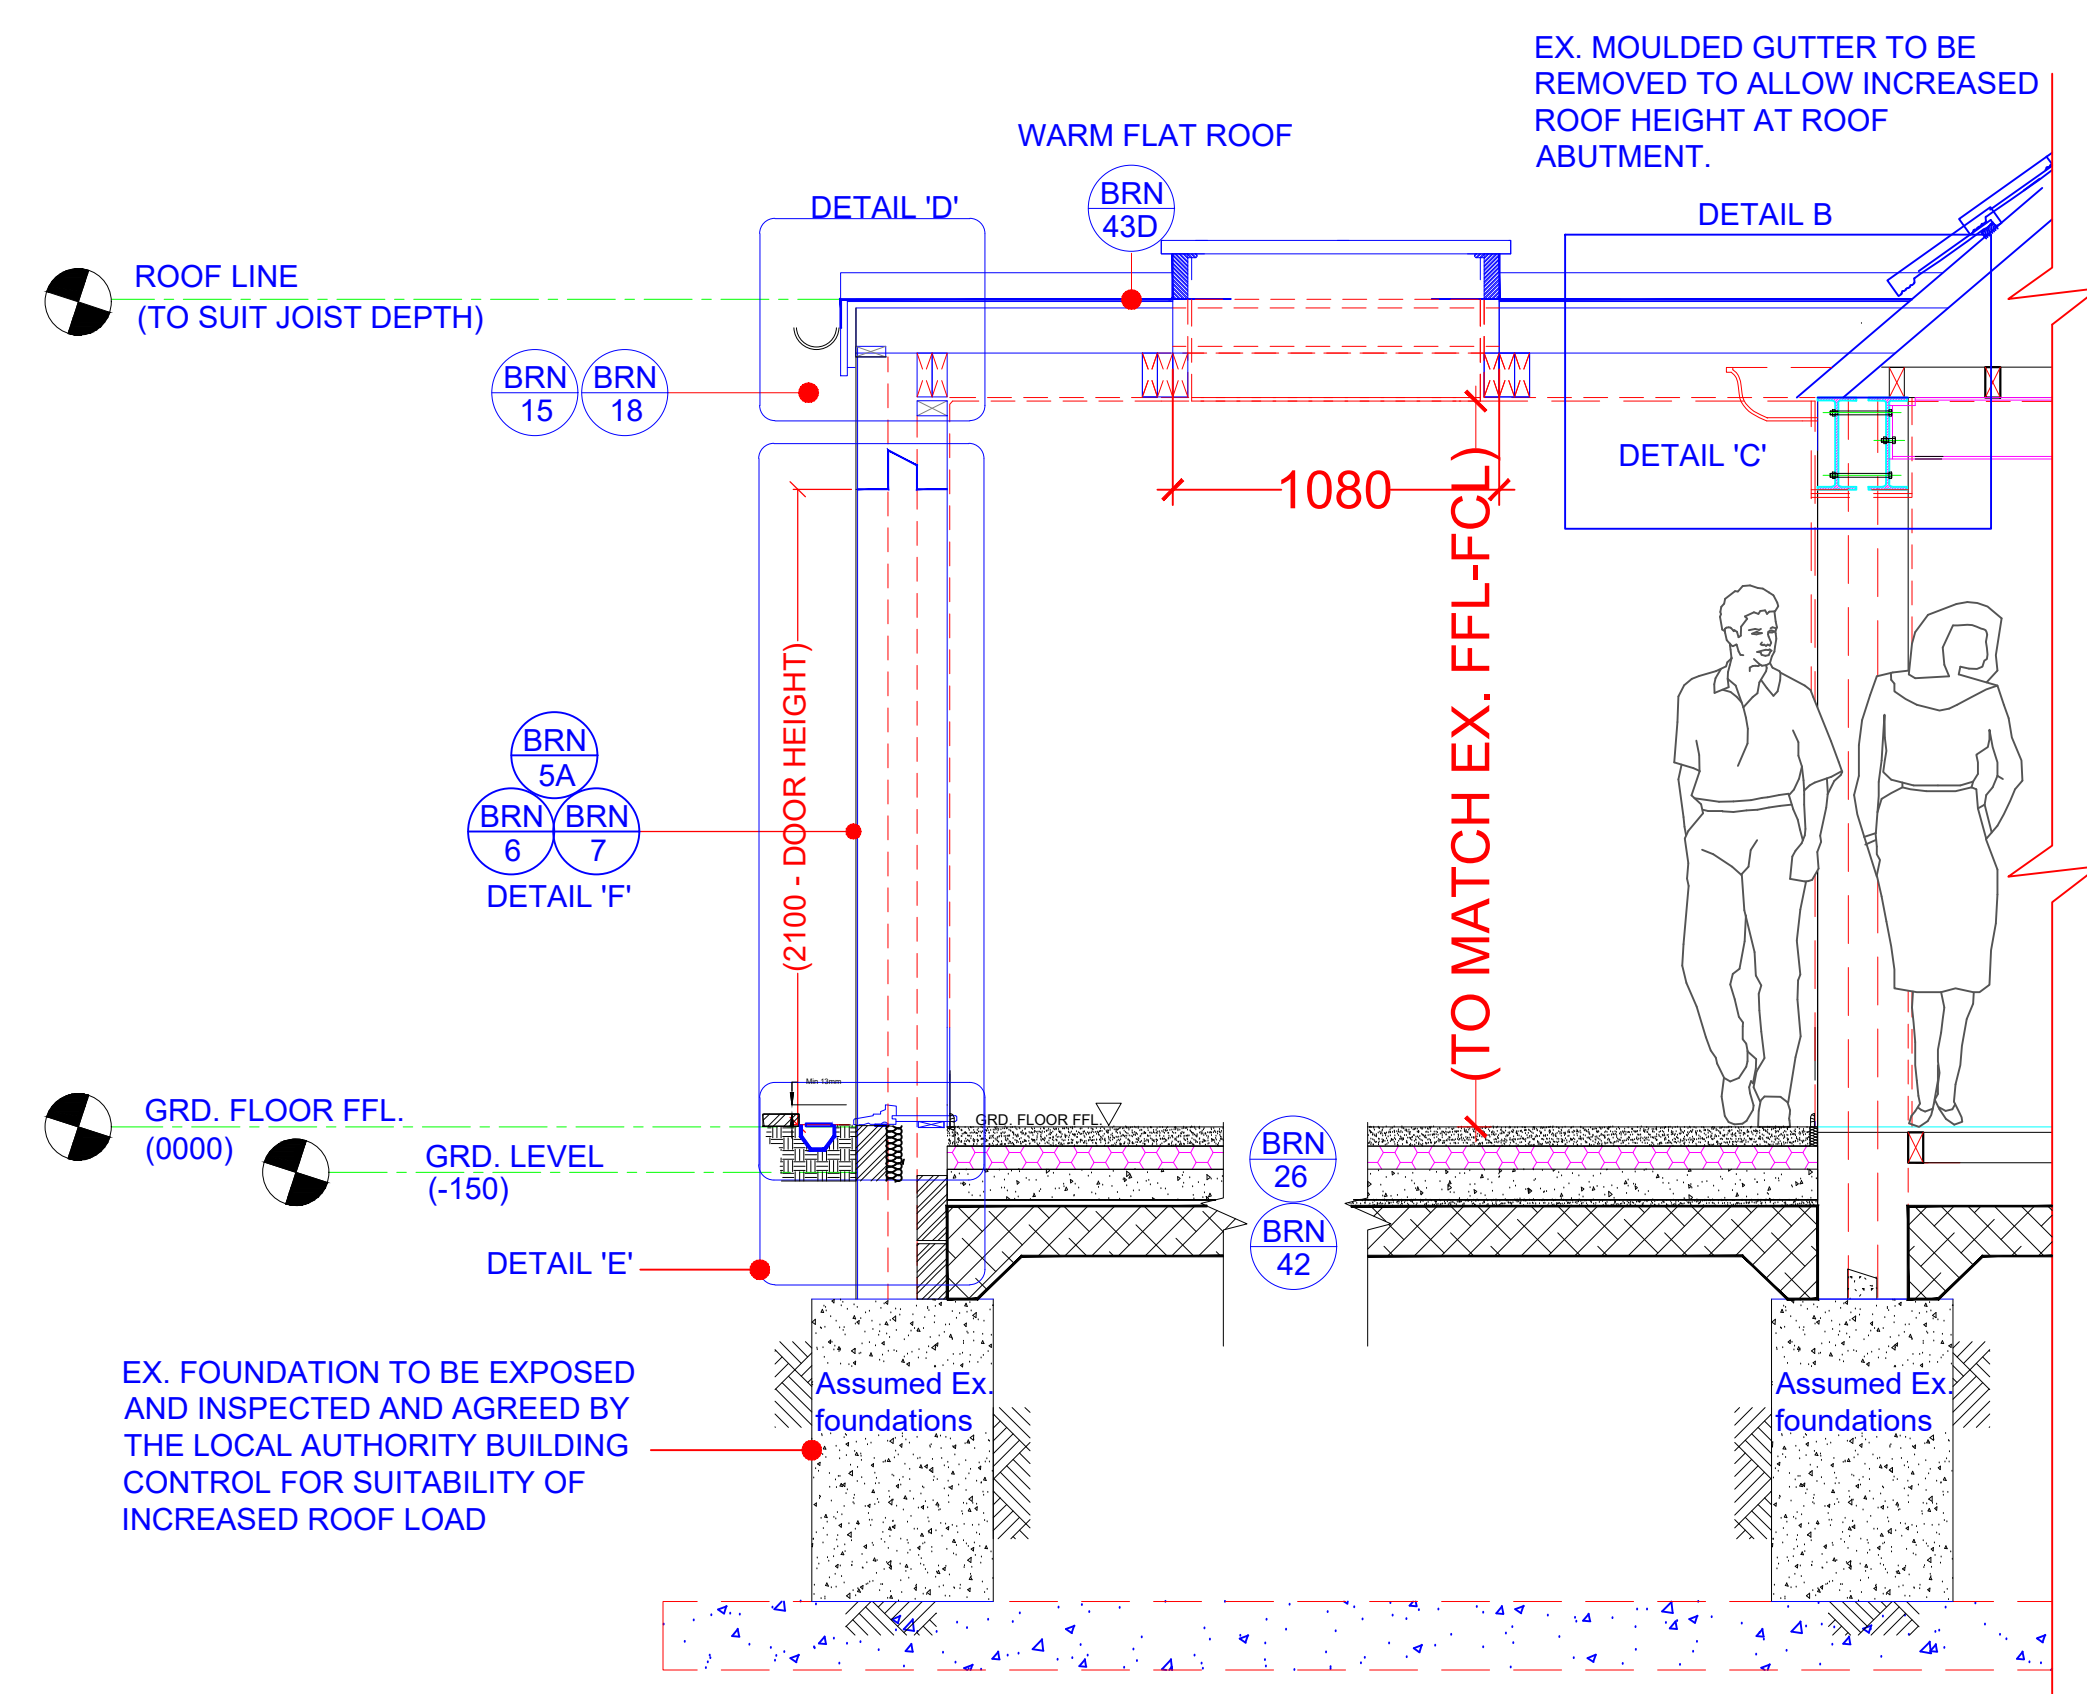
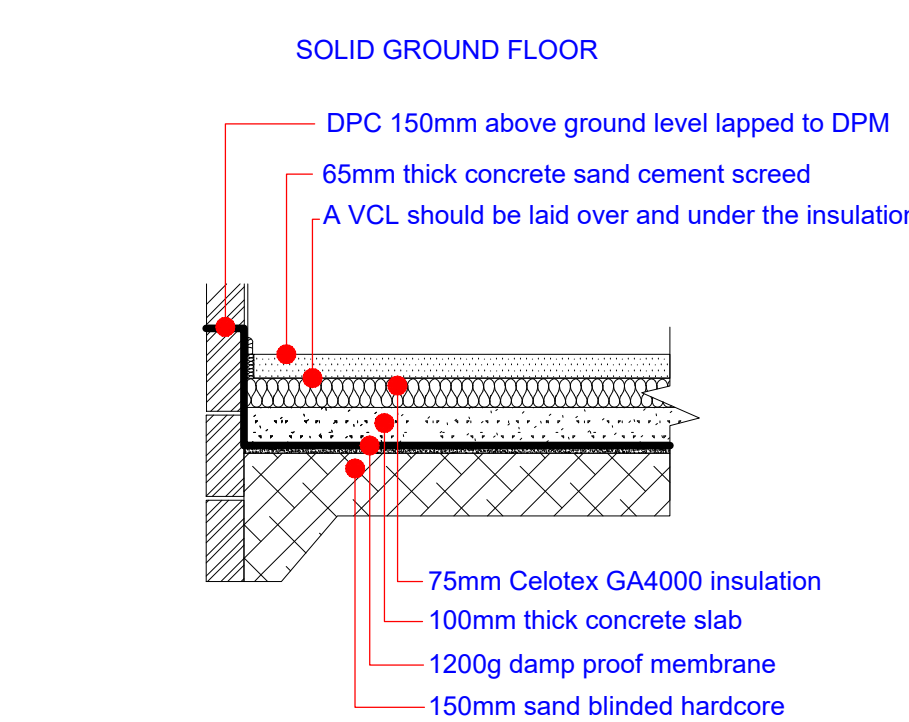
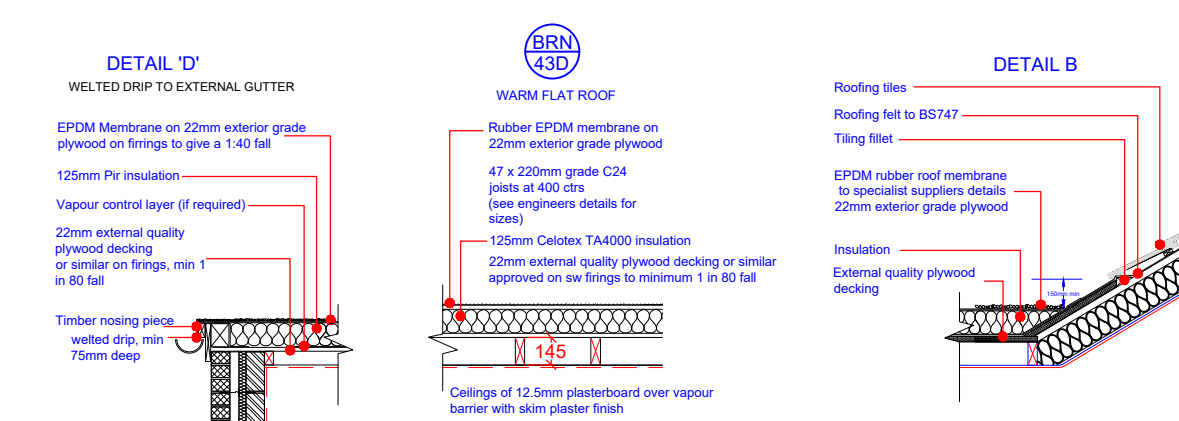
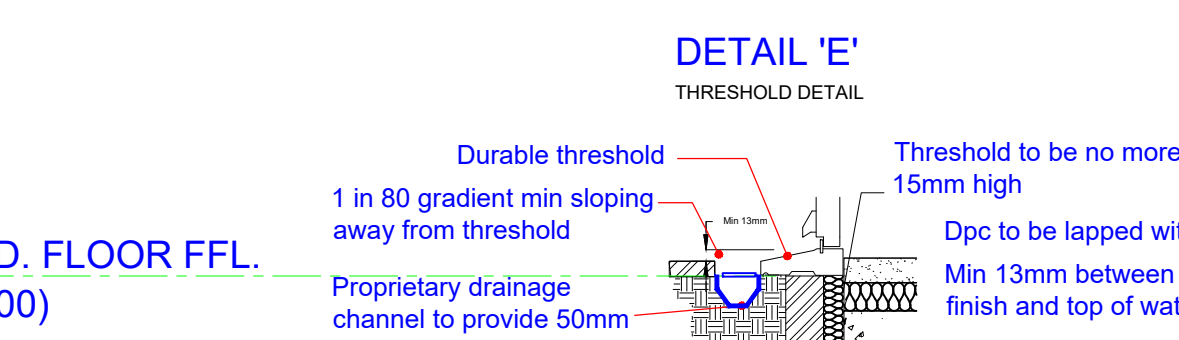
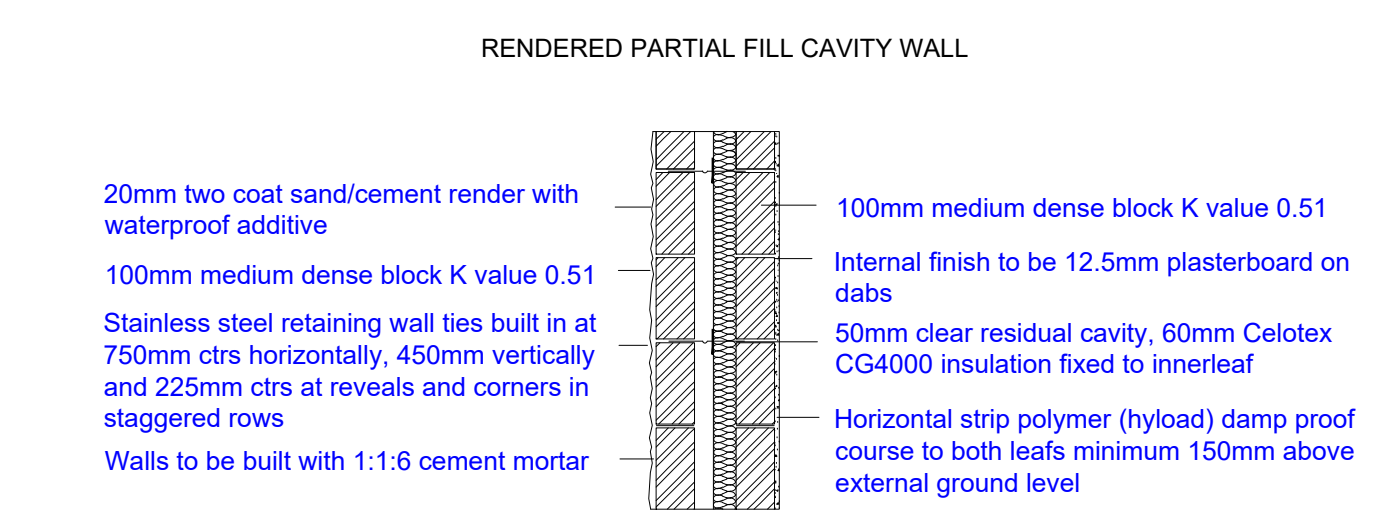
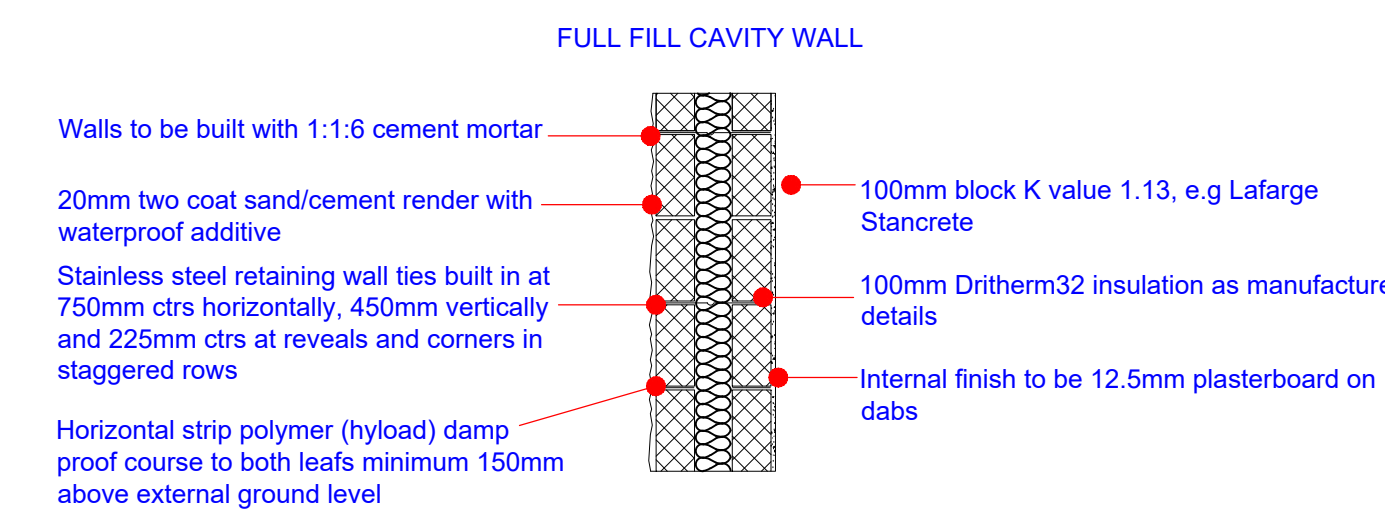
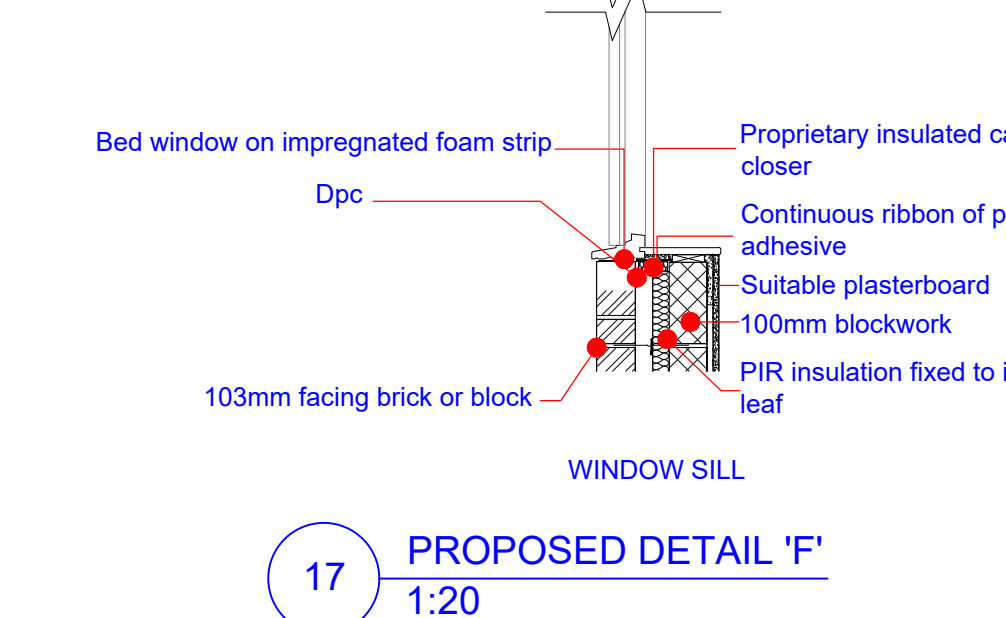
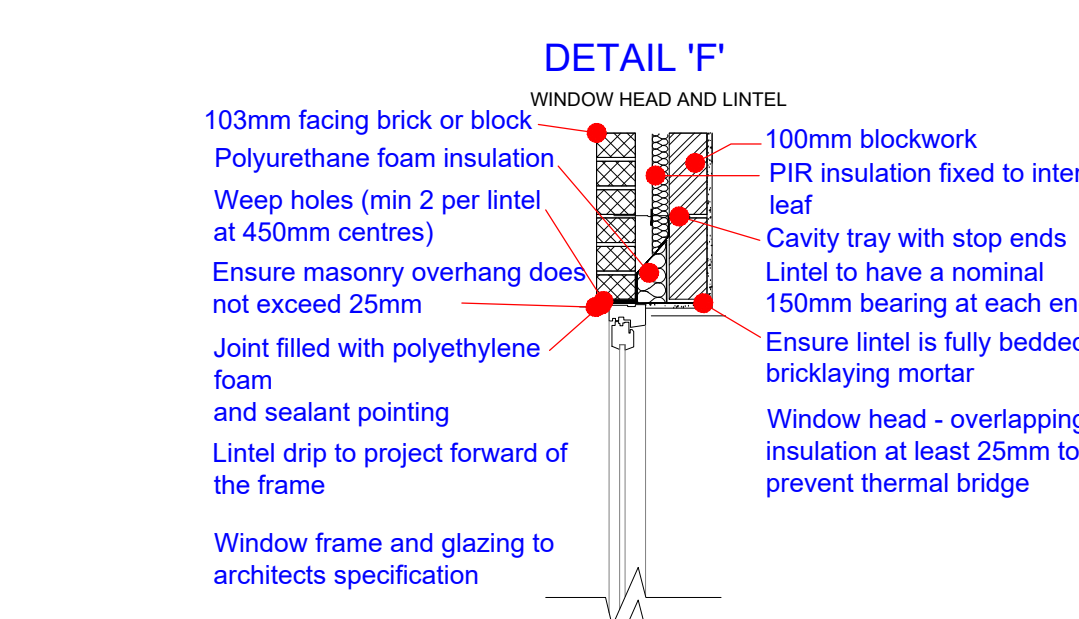


1 EXISTING REAR ELEVATION
1:1002 EXISTING SIDE ELEVATION
1:1003 EXISTING FRONT ELEVATION
1:1004 EXISTING ROOF PLAN
1:1005 EXISTING GRD FLOOR PLAN
1:1006 ALL WINDOWS & DOORS
ANTHRACITE GREY
PROPOSED REAR ELEVATION
1:507 RENDERED SMOOTH
ALL WINDOWS & DOORS
ANTHRACITE GREY
PROPOSED SIDE ELEVATION
1:508 ALL WINDOWS & DOORS
ANTHRACITE GREY
RENDERED SMOOTH
PROPOSED FRONT ELEVATION
1:509 PROPOSED ROOF PLAN
1:10010 PROPOSED GRD FLOOR PLAN
1:5011 PROPOSED SECTION 'A-A'
1:5013 PROPOSED FOUNDATION AND FLOOR SECTION
1:2015 PROPOSED ROOF SECTION AND FLAT ROOF TO PITCH
1:4016 PROPOSED DETAIL 'E'
1:2014 PROPOSED WALL SECTION
1:2017 PROPOSED DETAIL 'E'
1:20

DETAILS AND DIMENSIONS OF ALL LEVELS OF PROPOSED PLANS TO BE CHECKED ON SITE BY APPOINTED CONTRACTOR PRIOR TO ANY COMMENCEMENT/ORDERING OF MATERIALS OF WORK, ANY QUERIES, VARIATIONS OR DISCREPANCIES DIRECTED TO CLIENT - DM DESIGNS ACCEPTS NO RESPONSIBILITY IN ANY PART ON DRAWINGS UNLESS OTHERWISE AGREED PRIOR.

NOTE:
DRAWING:JEFFERY_01A TO BE USED IN CONJUNCTION WITH ASSOCIATED BUILDING REGULATIONS NOTES JEFFERY/BRN.
DIRECTIONAL NORTH ARROW SHOWN ON BLOCK & LOCATION PLANS JEFFERY/BLP.

BRN 1 DENOTES ATTACHED BUILDING REGULATION NOTES
DENOTES ITEM No.

MODIFICATIONS
CHANGED CLADDING TO RENDER
TITLE PROPOSED MATERIAL CHANGE AND INTERNAL MODIFICATIONS

CUSTOMER MR & MRS JEFFERY,
29 SILVERDALE DRIVE,
WATERLOOVILLE,
POT7 6DN

DRAWN BY:
JEFFERY 01A 1 OF 1
SCALE: VARIES:
DATE: 10.06.2018
REVISION: B A0