



HAVANT BOUCCO
COUNCIL
18.11.2015
RECEIVED

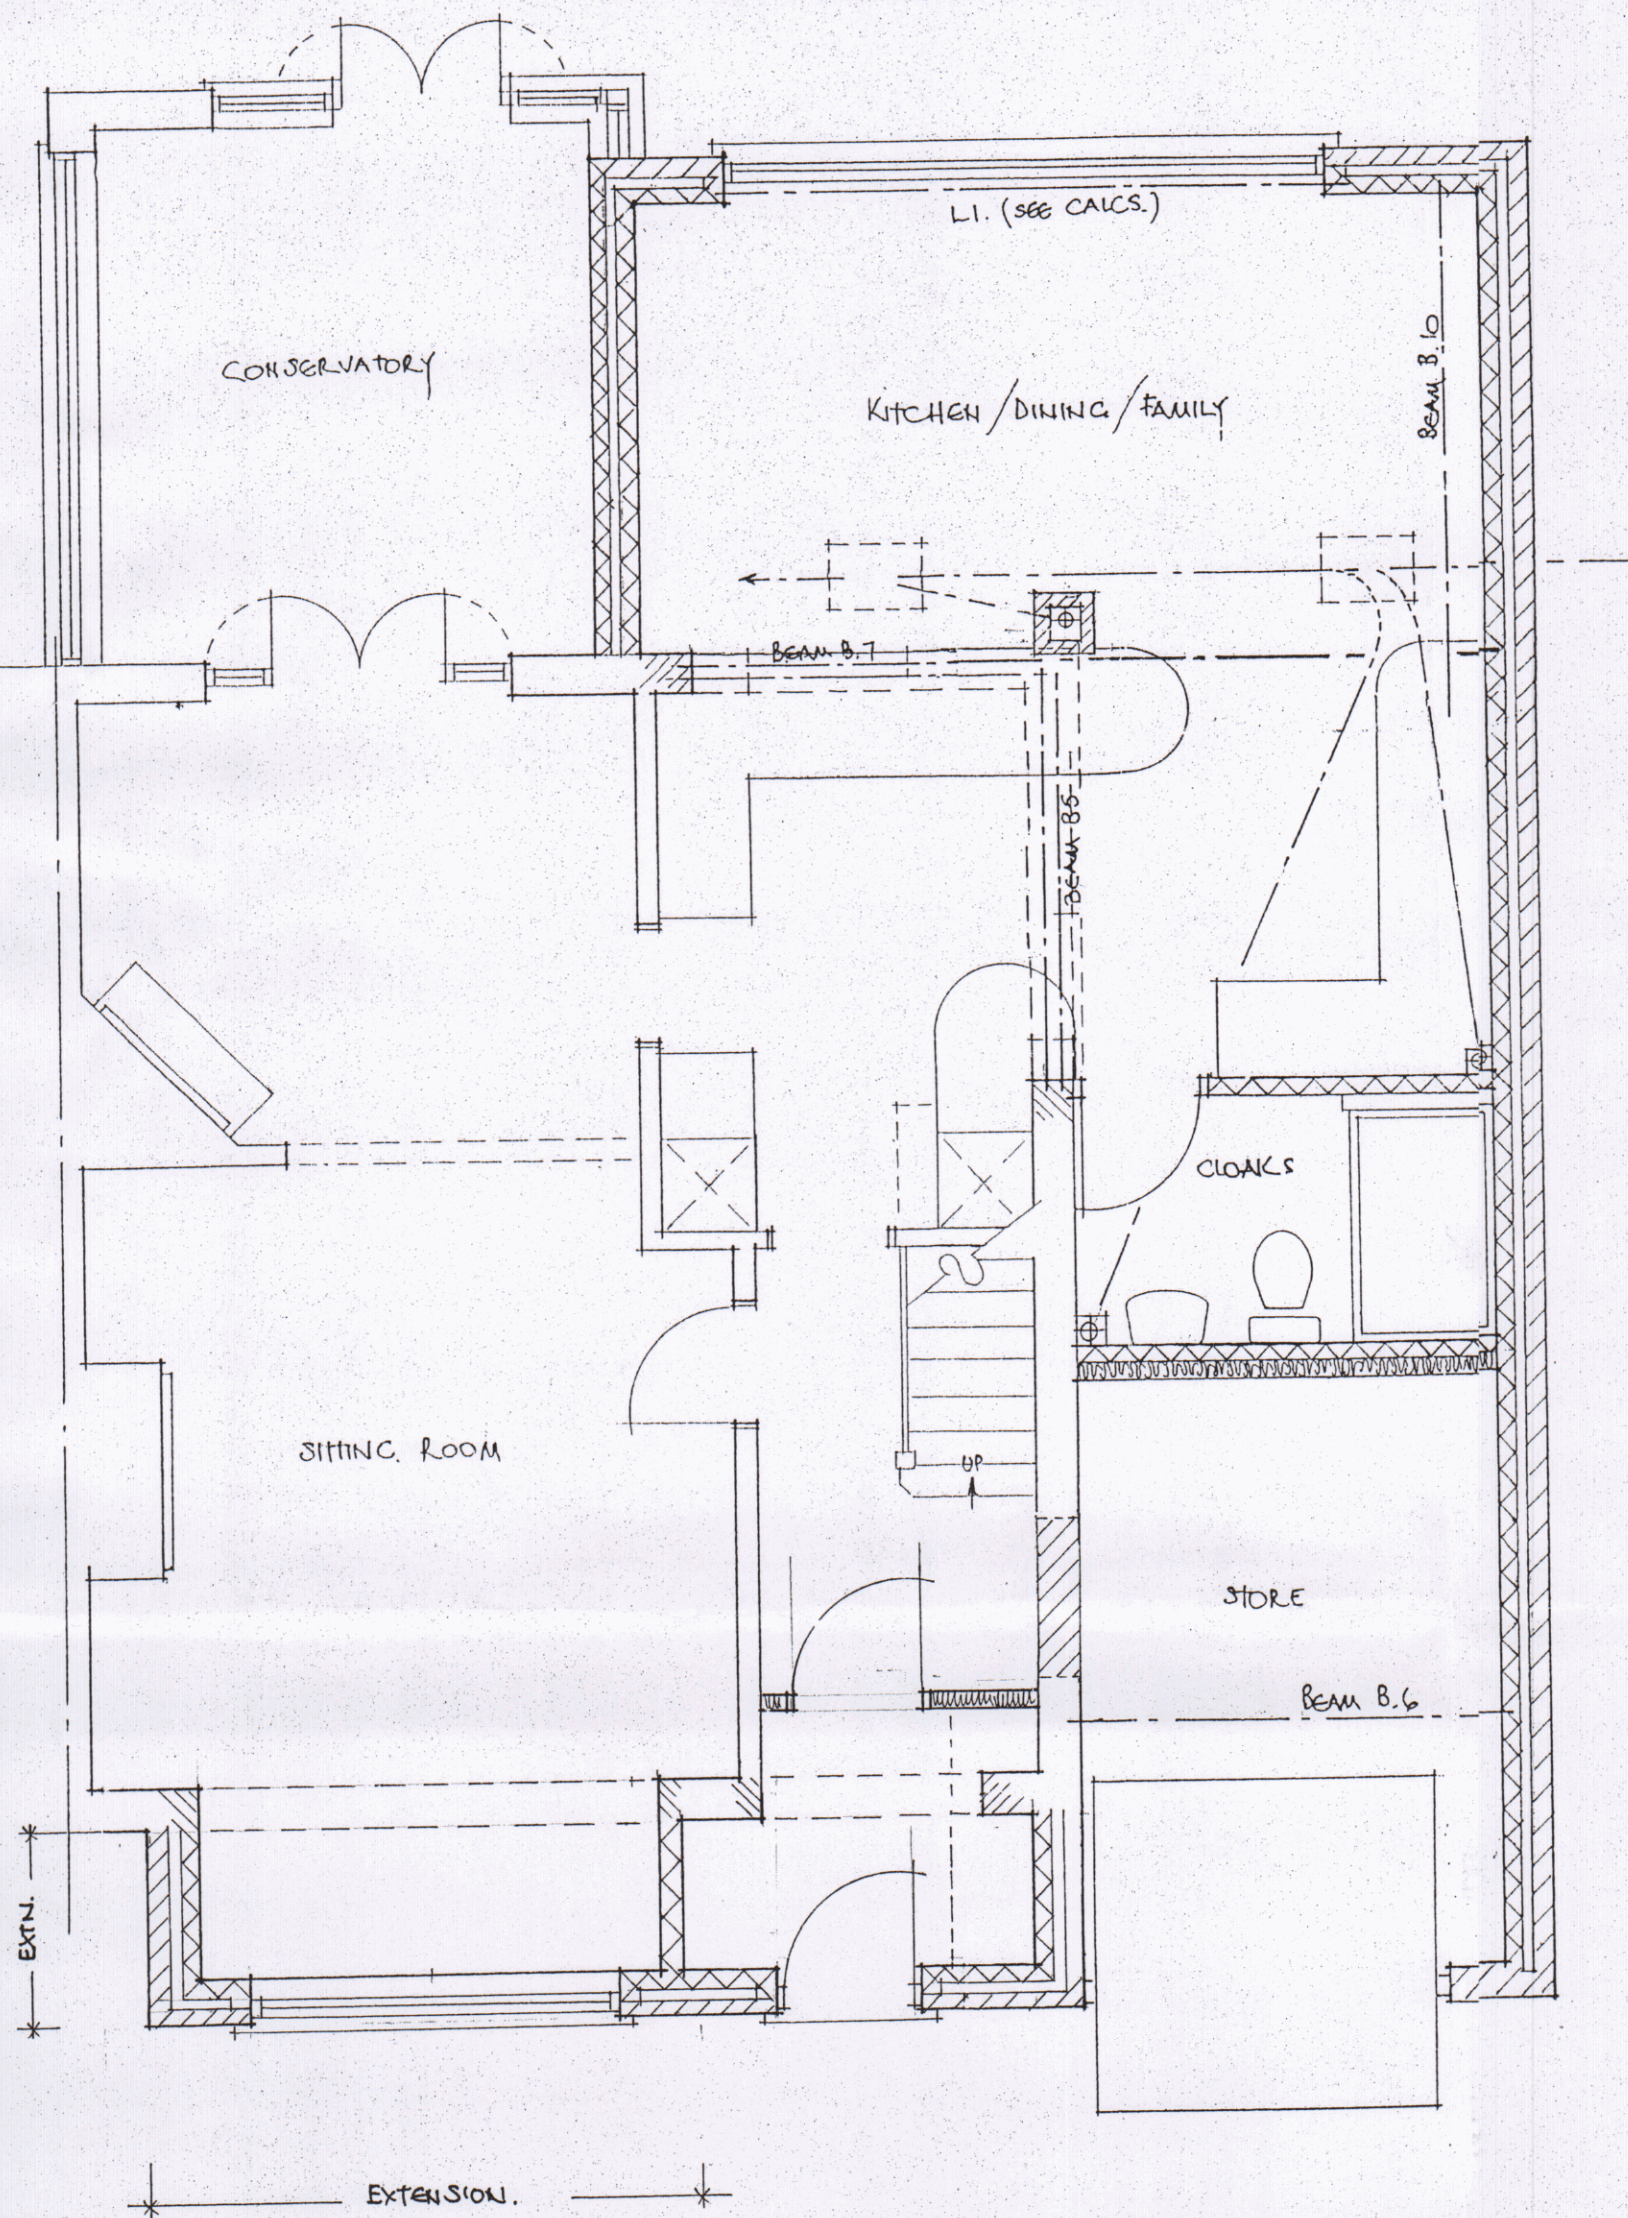

GROUND FLOOR PLAN ~ AS PROPOSED.

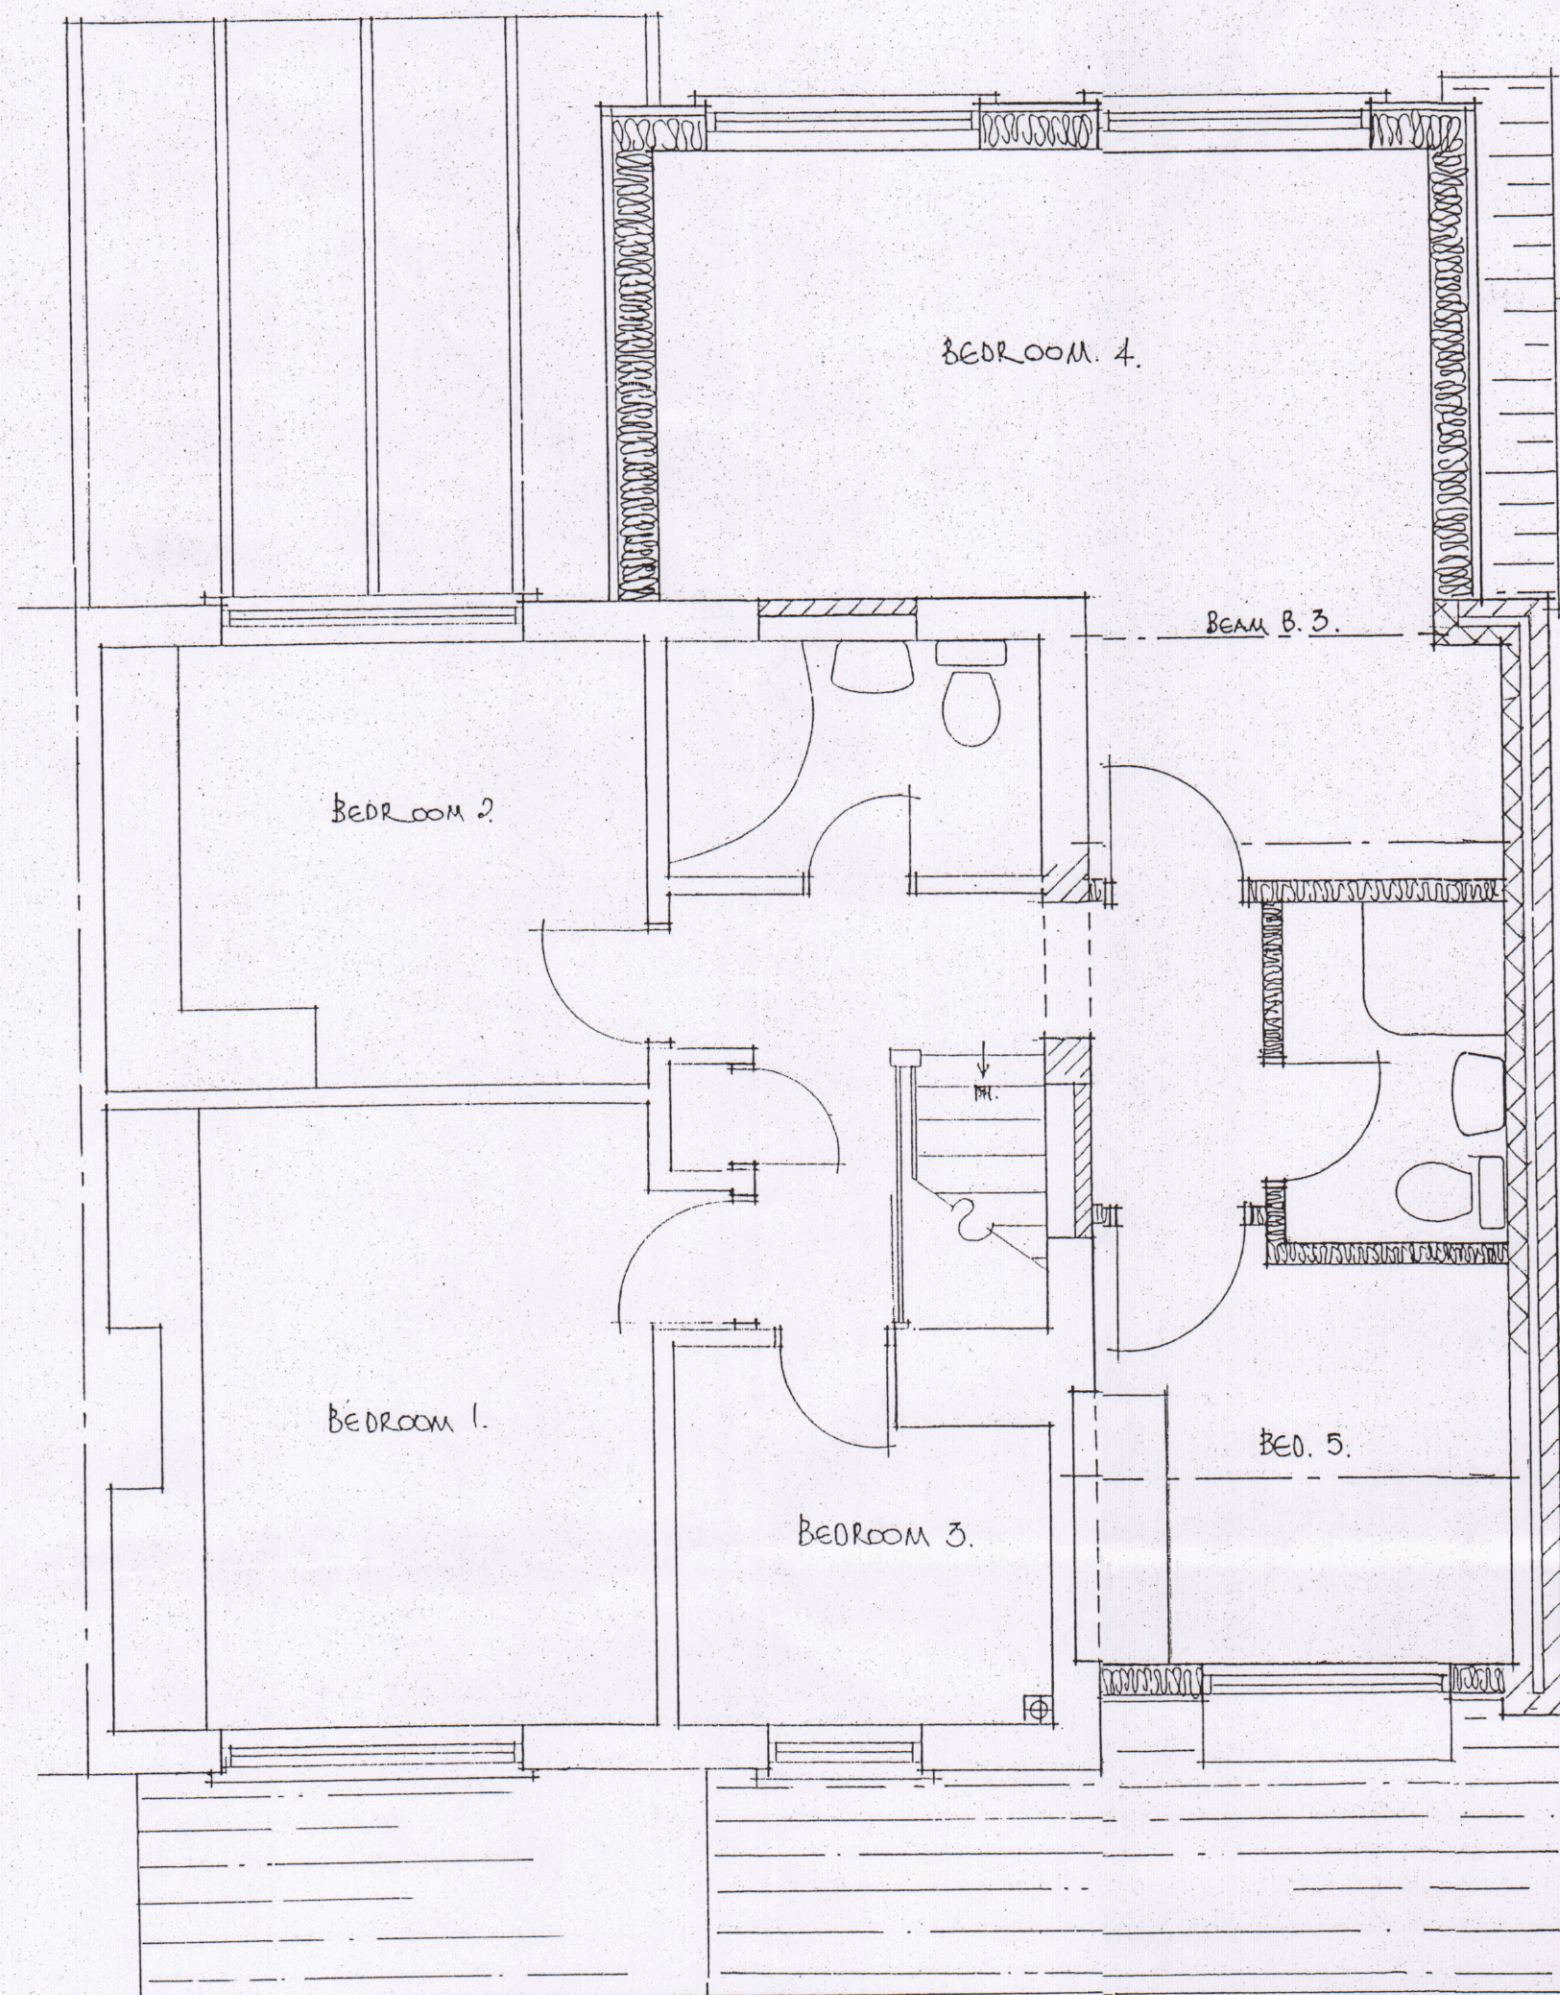

FIRST FLOOR PLAN ~ AS PROPOSED.

11, ILEX WALK, HAYLING ISLAND, HAMPSHIRE.
MR & MRS. C. BOOKER.

SCALE 1:50 NOVEMBER 2015 No 11/19/01.

Clive fish ~ BUILDING & DESIGN CONSULTANT
'CENARTH' 17 NIMBUS CLOSE, BEAUMONT PARK
LITTLEHAMPTON WEST SUSSEX BN17 6RX
TEL: - (01903.) 732942.