




WINDOW AND DOOR SPECIFICATIONS

Window 1 – pvc u, wood grain effect, white in colour, with glazing bars, casement style

Window 2 – pvc u, wood grain effect, white in colour, with glazing bars, tilt & turn style.

Window 3 – pvc u, wood grain effect, white in colour, fully reservible for cleaning.

PROPOSED SOUTH WEST ELEVATION SCALE 1:100

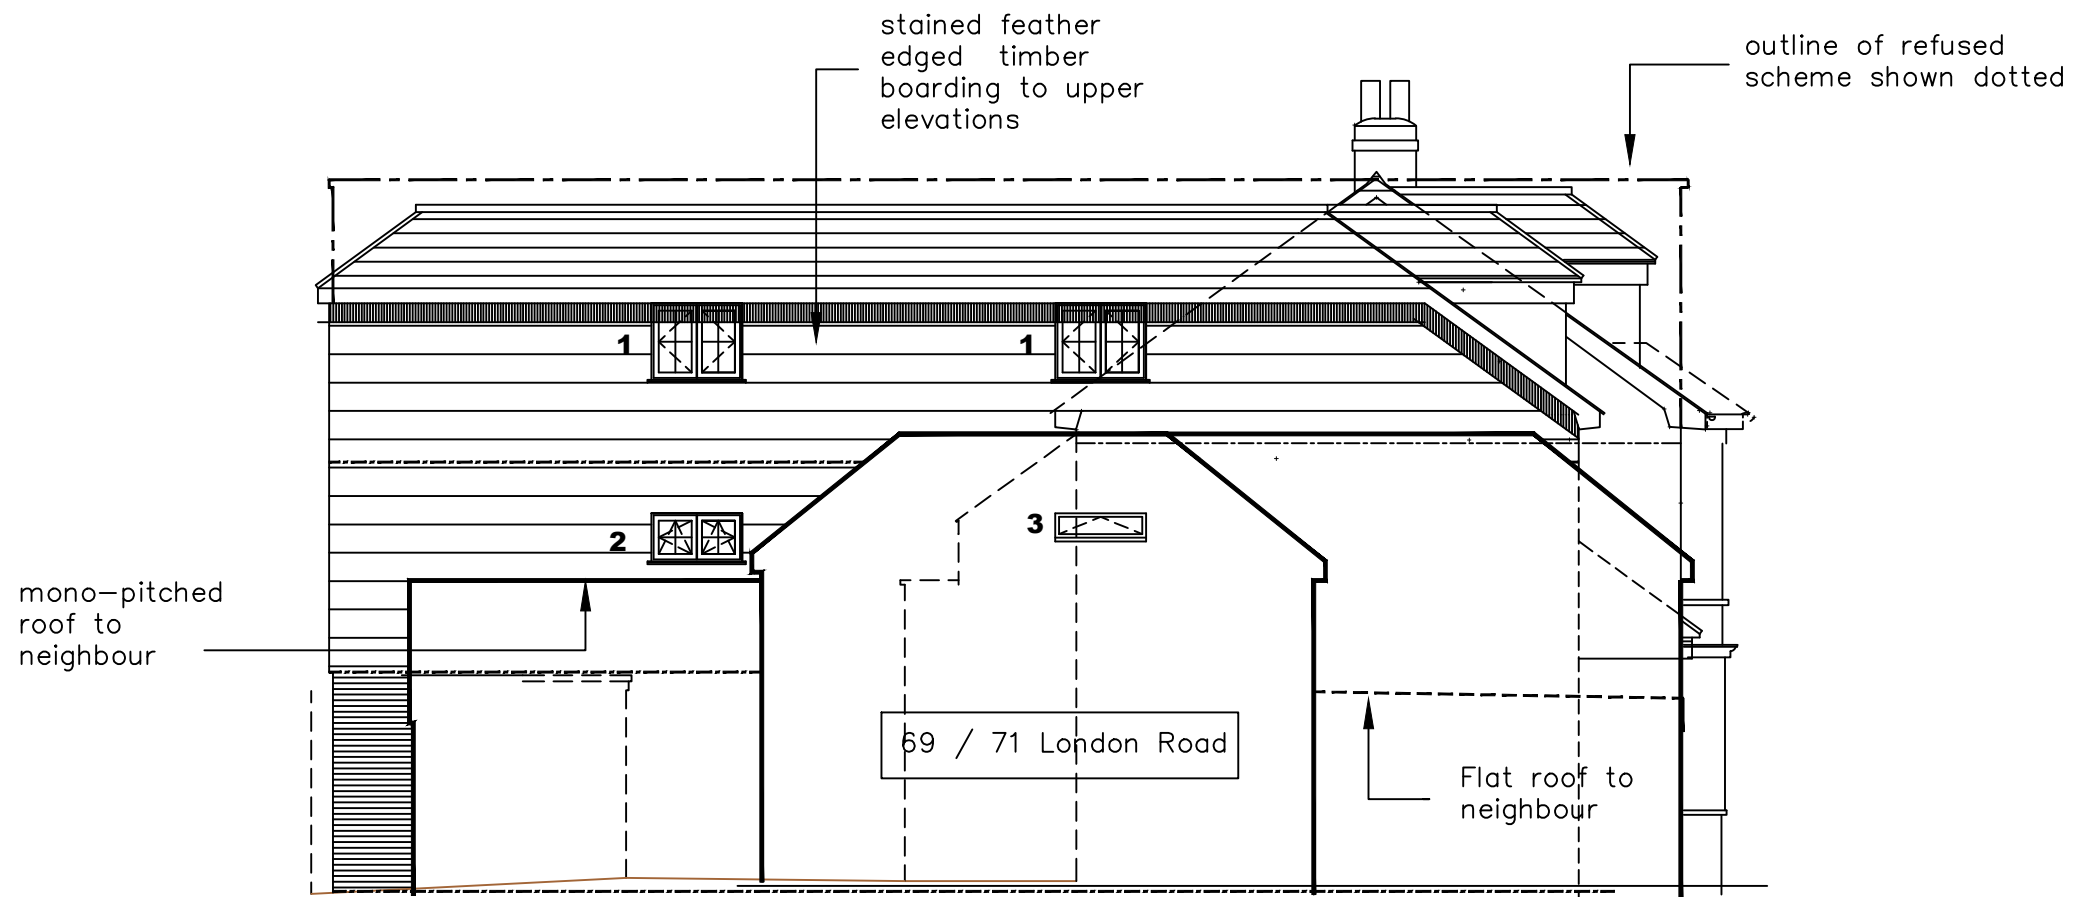

Notes:
The design and construction of this project shall be in accordance with the current Building Regulations & NHBC Standards. These notes & drawings have been prepared solely for the purpose of Planning & Building Regulation approval.
Do not scale from this drawing unless for Planning purposes. All dimensions to be checked on-site and any alterations to be approved by the Architect and/or client prior to any work commencing.
Ordinance Survey Licence No: 100047591
This drawing to be copyright and to be read in conjunction with all other drawings

Revisions:
Rev A: Window / door details added – 03/04/18

Key:

Drawing Details:

PLANNING DRAWING
Proposed South West Elevation

Project No:	898	Drawing No:	10	Rev No:	A
Scale:	1:100 @ A3	Drawn:	BWH	Date:	15/12/17

Client Name:
M Forfar Ltd

Project Address:
The Wellington Public House
73 London Road
Waterlooville
PO7 7EX



B H ARCHITECTURE Ltd
Heath Cottage
Newlands Lane
Purbrook
Waterlooville
Hants
PO7 5SQ
Tel: 023 9223 2322
Mob: 07747 771808
E-mail: bernard@bernardharding.com