




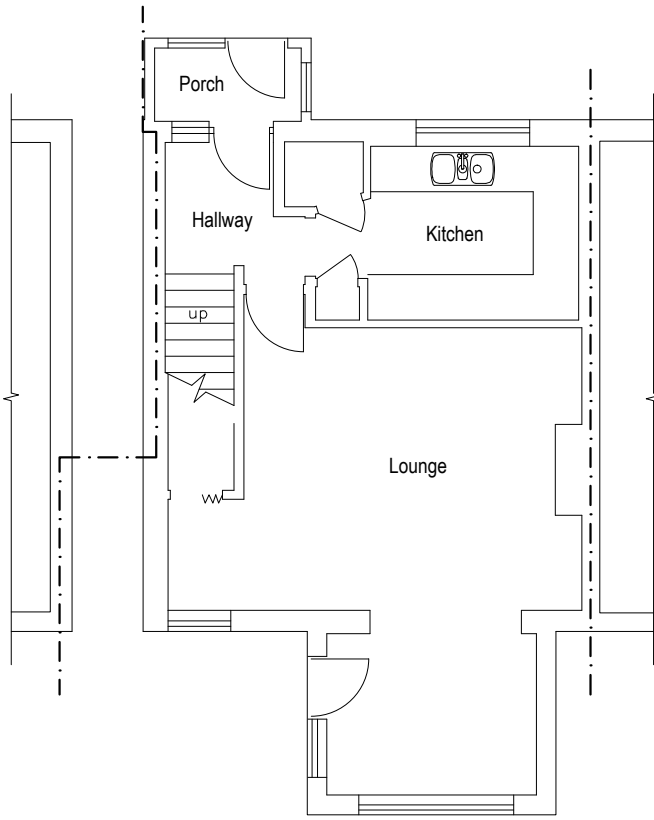

Existing Ground Floor Plan (Scale 1:100)

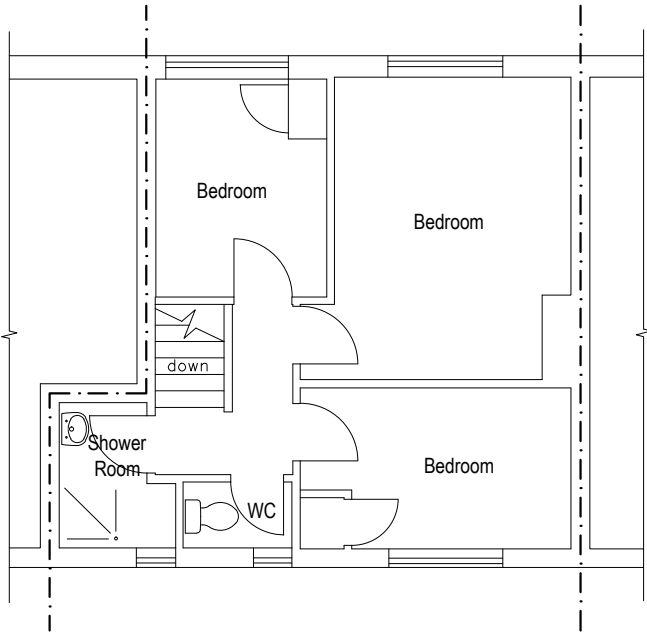


Existing First Floor Plan (Scale 1:100)

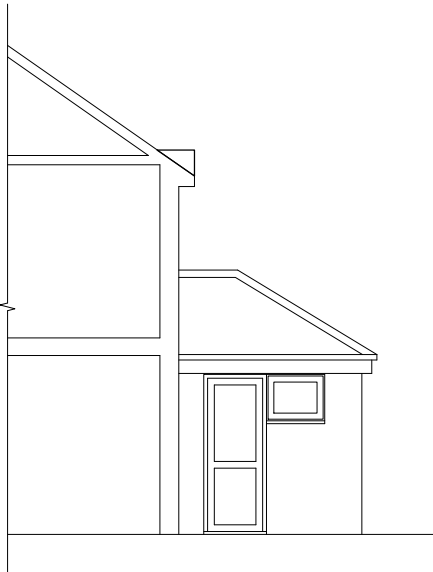

Existing Side Elevation (Scale 1:100)




Existing Rear Elevation (Scale 1:100)

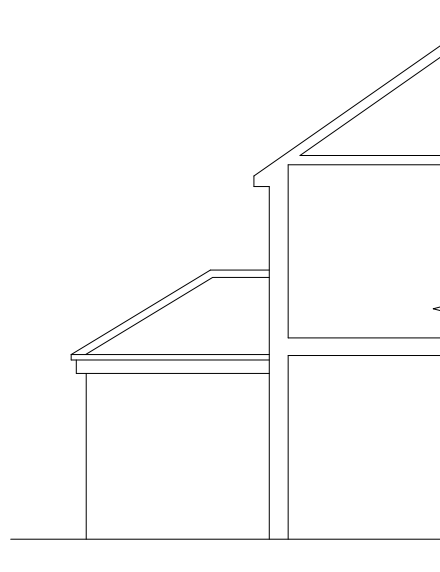


Existing Side Elevation (Scale 1:100)

EXISTING

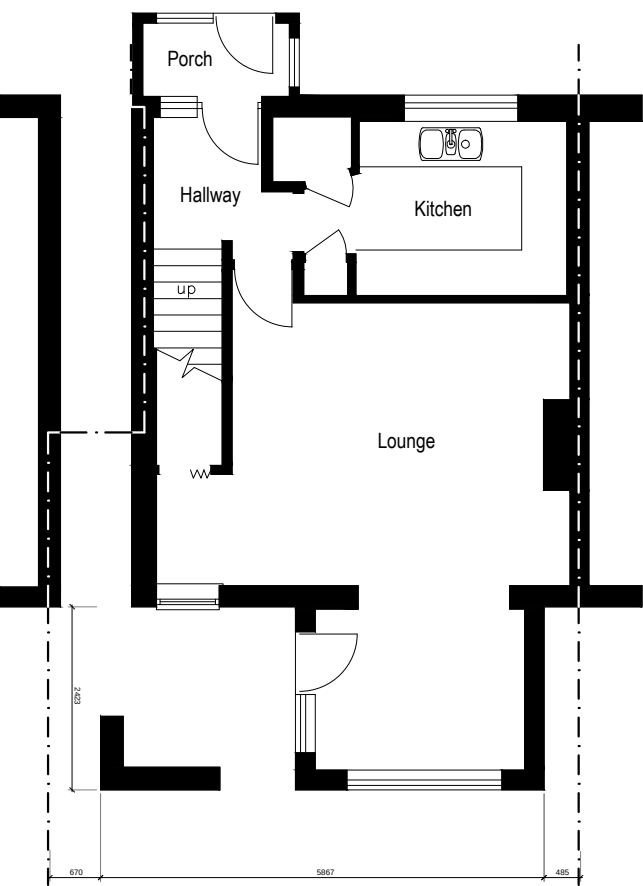


Proposed Ground Floor Plan (Scale 1:100)

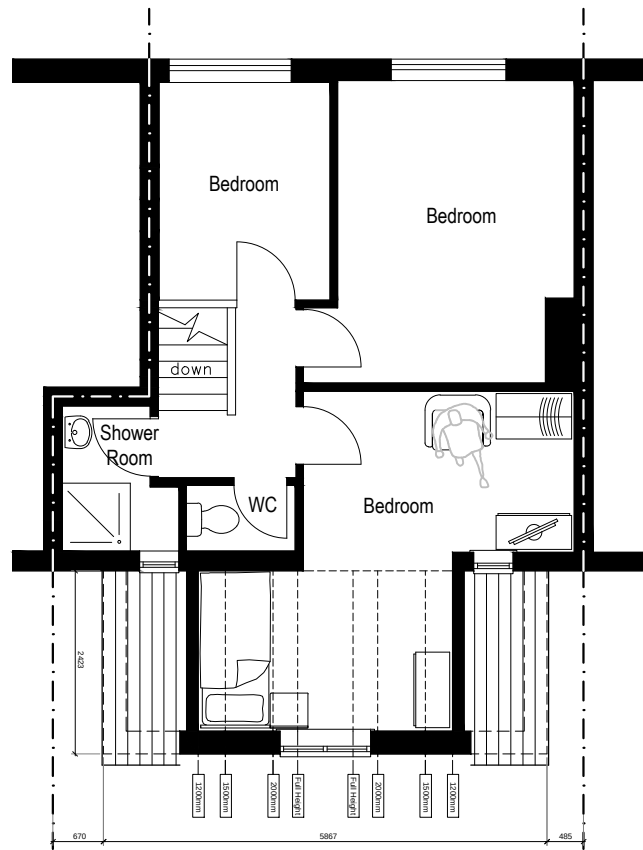


Proposed First Floor Plan (Scale 1:100)



Location Plan (Scale 1:1250)

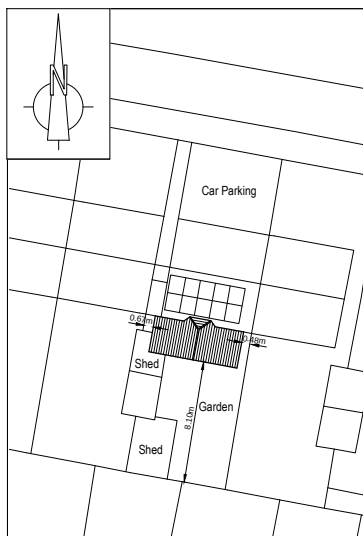


Block Plan (Scale 1:500)

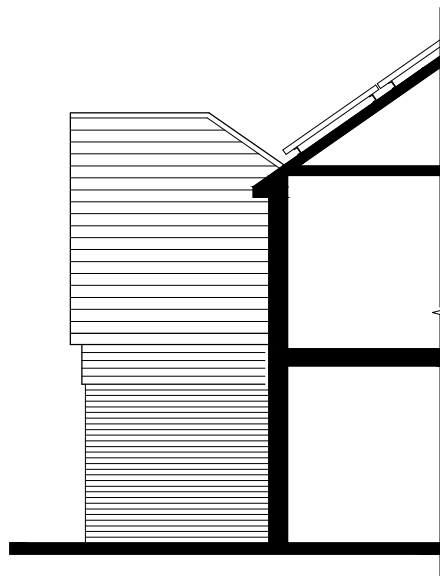

Proposed Side Elevation (Scale 1:100)




Proposed Rear Elevation (Scale 1:100)

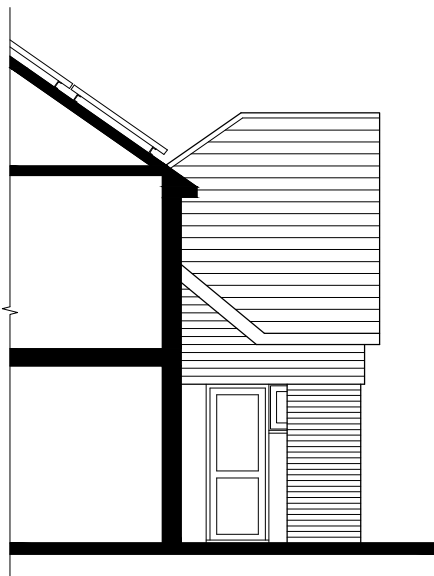

Proposed Side Elevation (Scale 1:100)

PROPOSED

 

Revisions
A - Plan amended in line with Planners comments - 09.10.2017

		
CLIENT Mr & Mrs Taylor		
SITE 4 Yateley Close, Havant		
TITLE Plans Existing and Proposed - Planning		
SCALE Varies(A1)	DRAWING NO. KALO-0183-01	REVISION A
DATE Sept 17		
DRAWN CHECKED		
KALOTEC LIMITED, CARRS HILL, FAREHAM, HAMPSHIRE, PO16 8AB Telephone: 01329 227 524 Email: info@kalotec.co.uk Website: www.kalotec.co.uk		
COPYRIGHT © KALOTEC LIMITED		