


No.	Description	Date

0

SITE PLAN
SCALE 1:1250

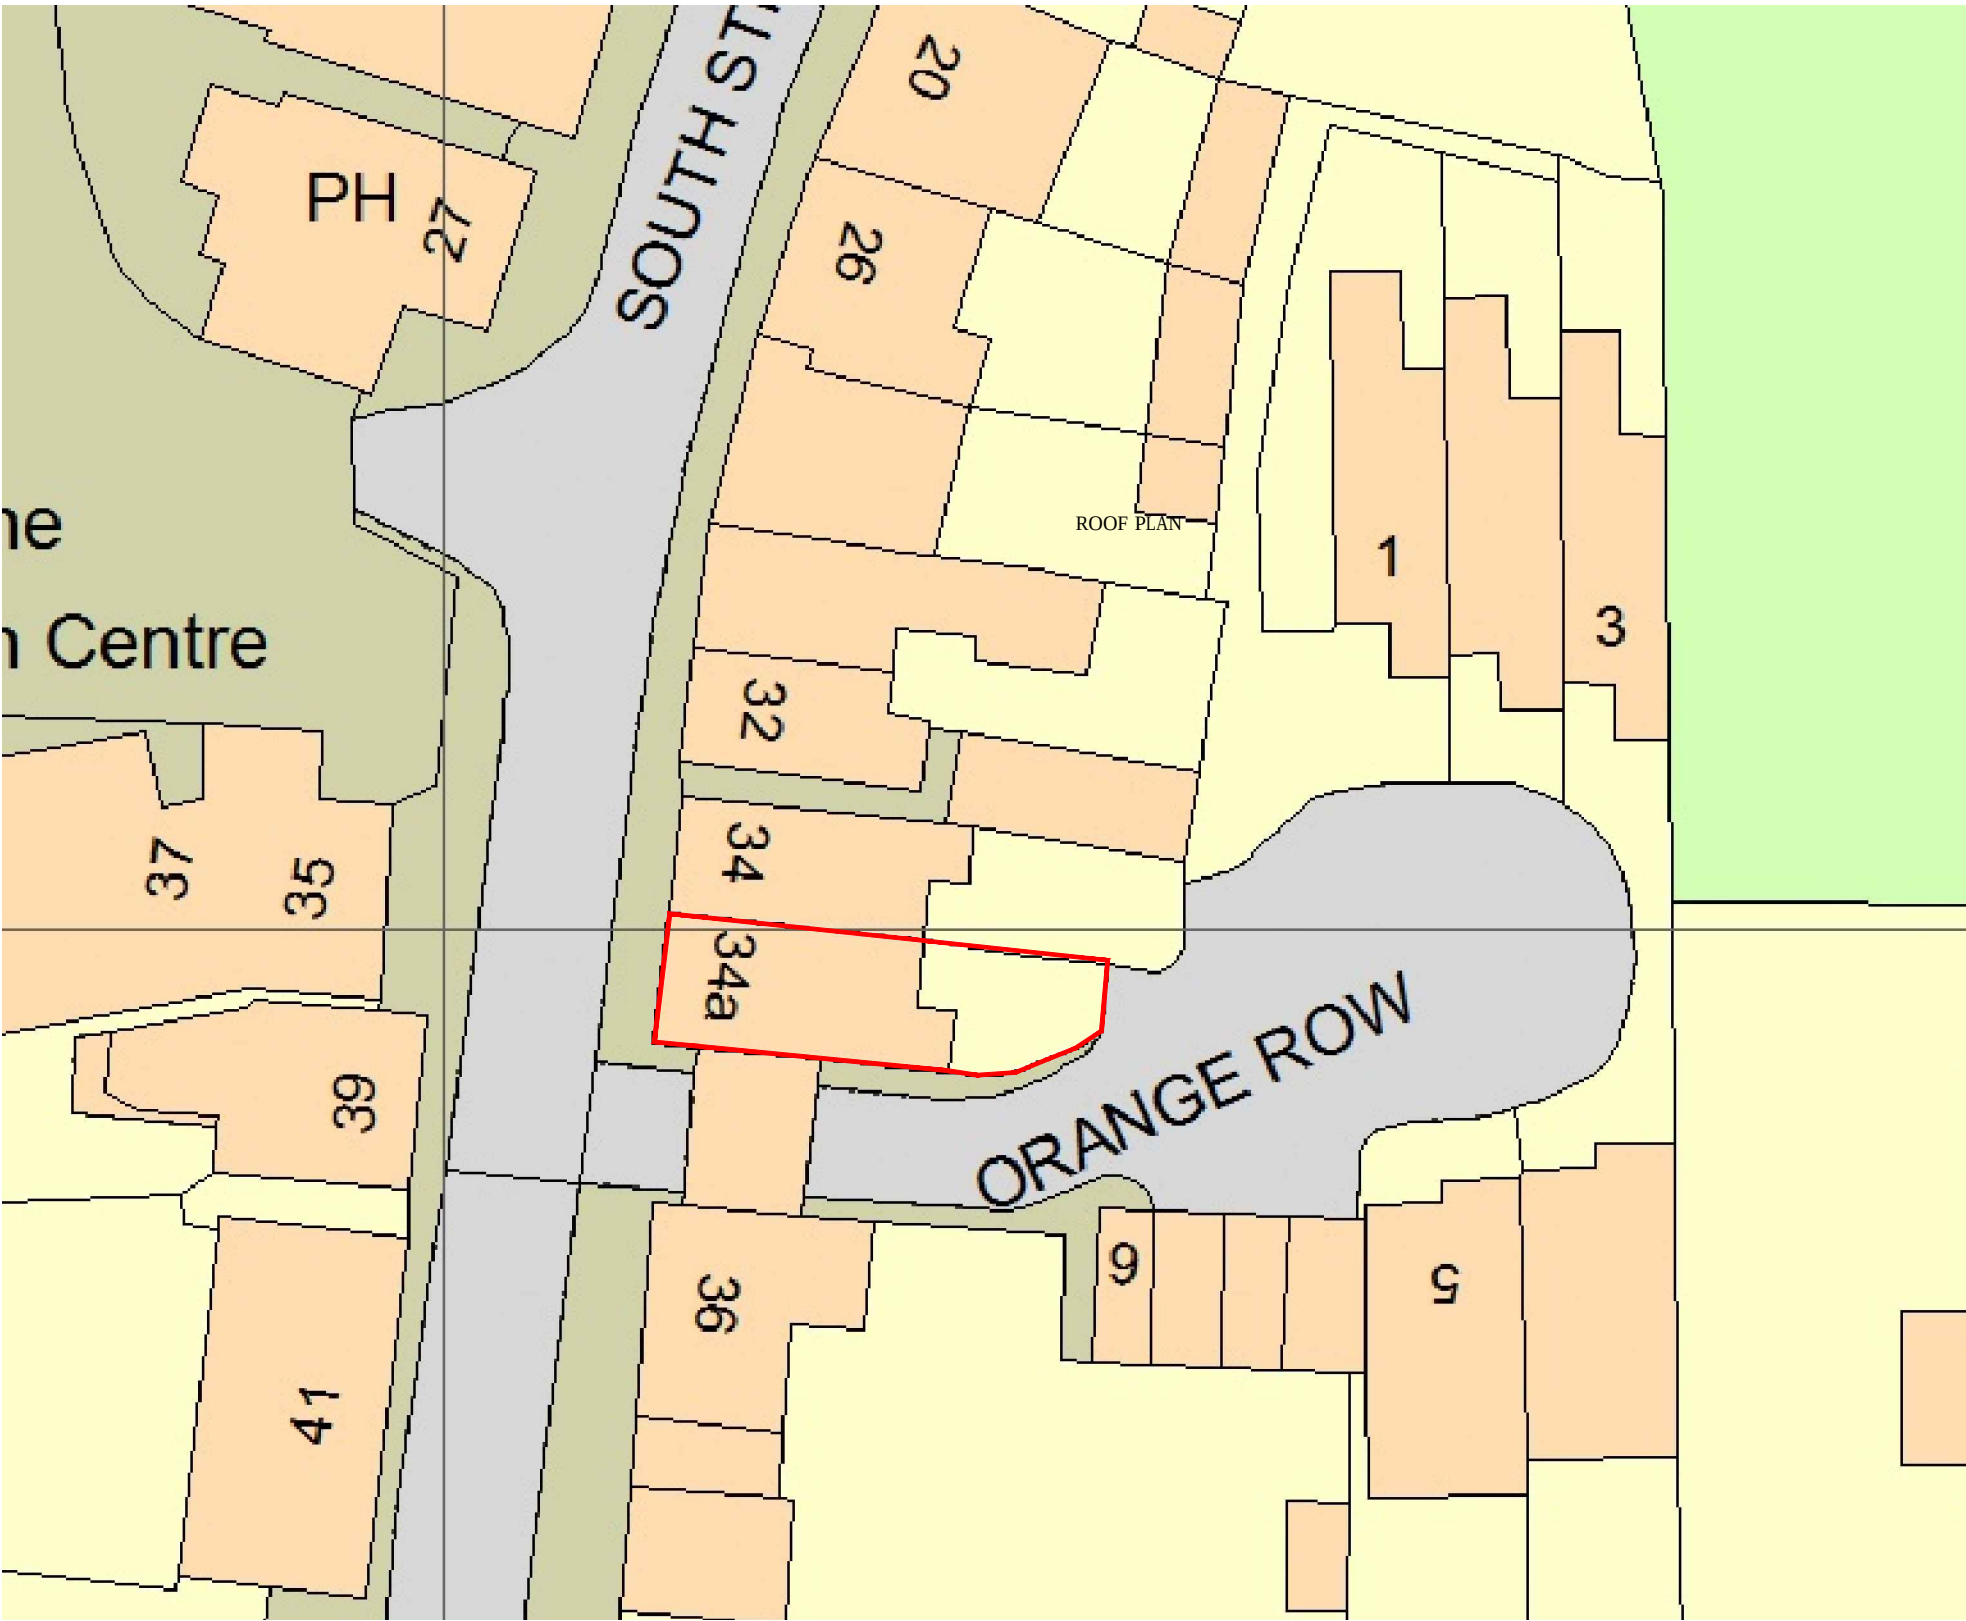

SITE PLAN
1:100

FIRST FLOOR PLAN

Hazel Butler Architect Hazel Butler ARB 24 Nightingale Close Rowlands Castle T:023 92413680				PROJECT		34A SOUTH STREET EMSWORTH			CLIENT			MR R RALEY		
				SHEET		PROPOSED DORMER WINDOW SITE AND LOCATION PLAN			Date	12/02/2018	Project number	2018.01	Scale (@ A3)	
CODE	STATUS	SUITABILITY DESCRIPTION	PURPOSE OF ISSUE				Drawn by	hb	DRAWING NUMBER		REV			
.	P	PERMITTED DEV	PLANNING APPLICATION				Checked by	RR	01-HJB-XX-00-DR-A-200		.			