




REV	DATE	CHANGED	BY	CHECKED FOR
A	08.10.17	FIRST ISSUE	PM	PM
B	09.01.18	CLIENT COMMENTS	TG	PM
C	12.02.18	PLANNER COMMENTS	PM	TI

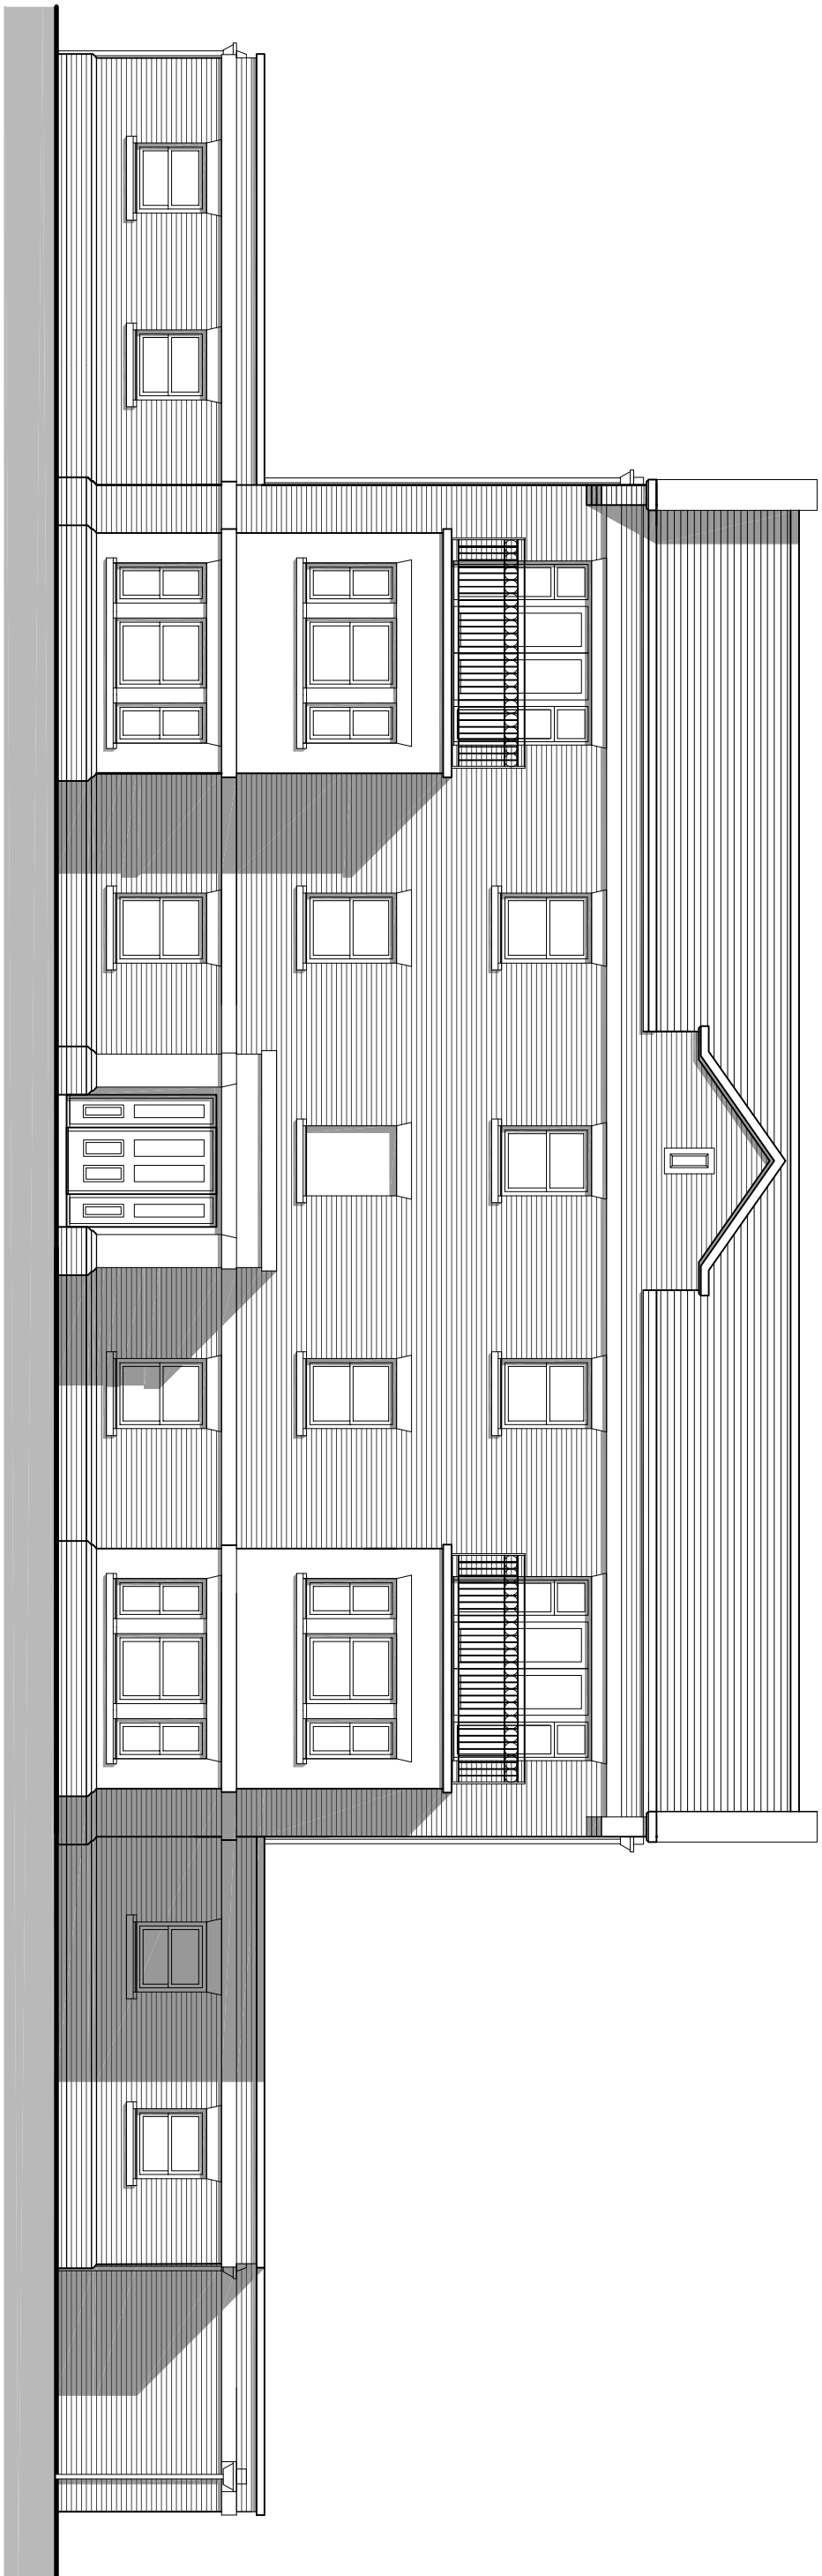


FRONT ELEVATION - A

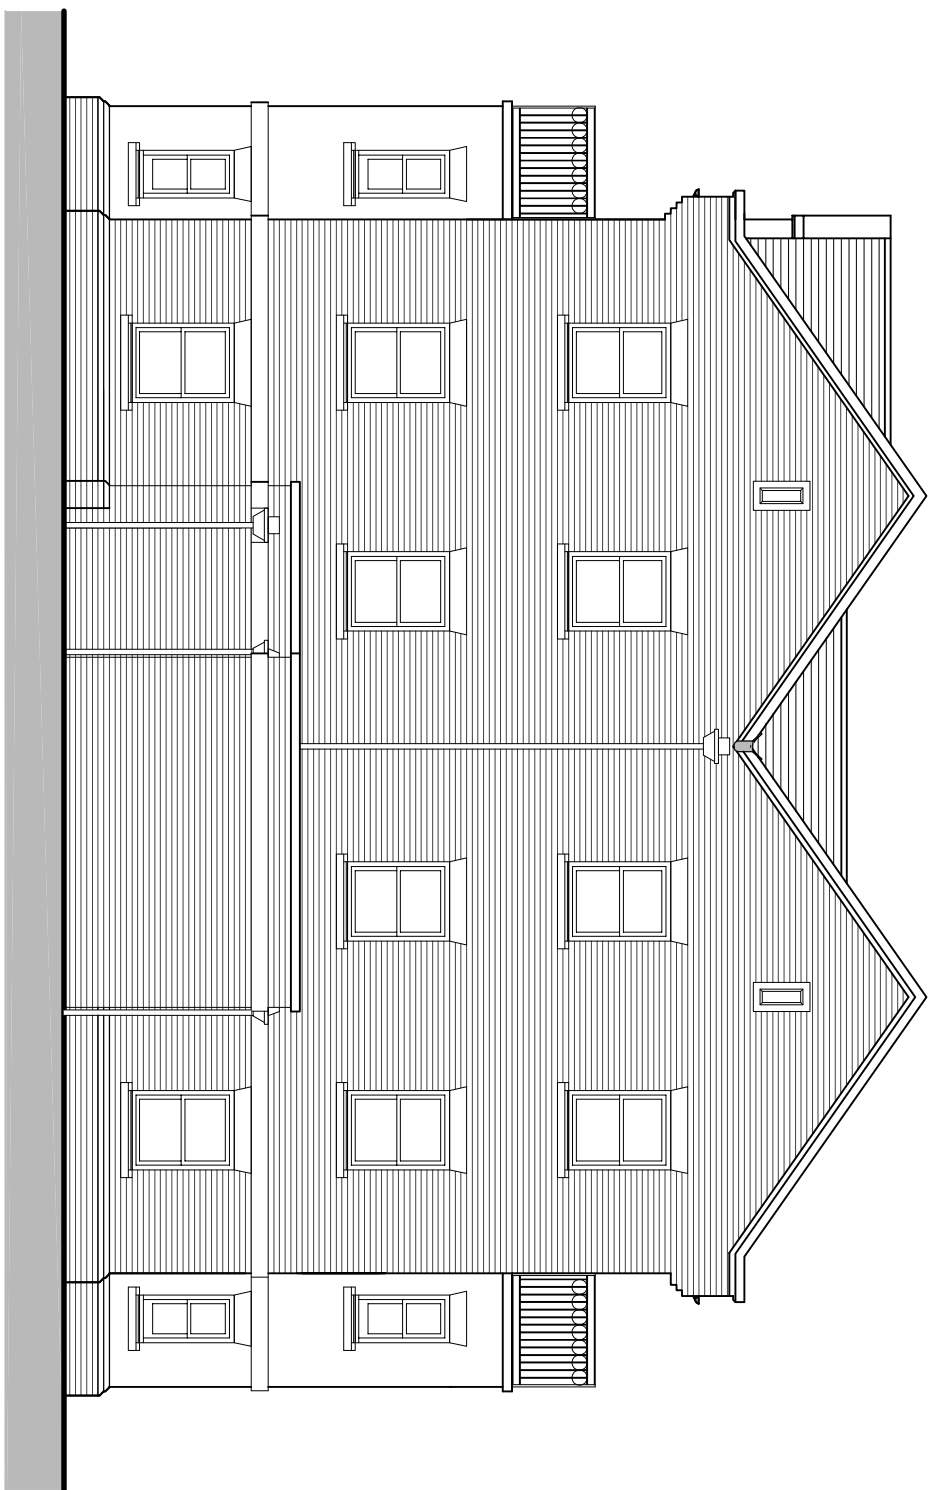

SIDE ELEVATION-B

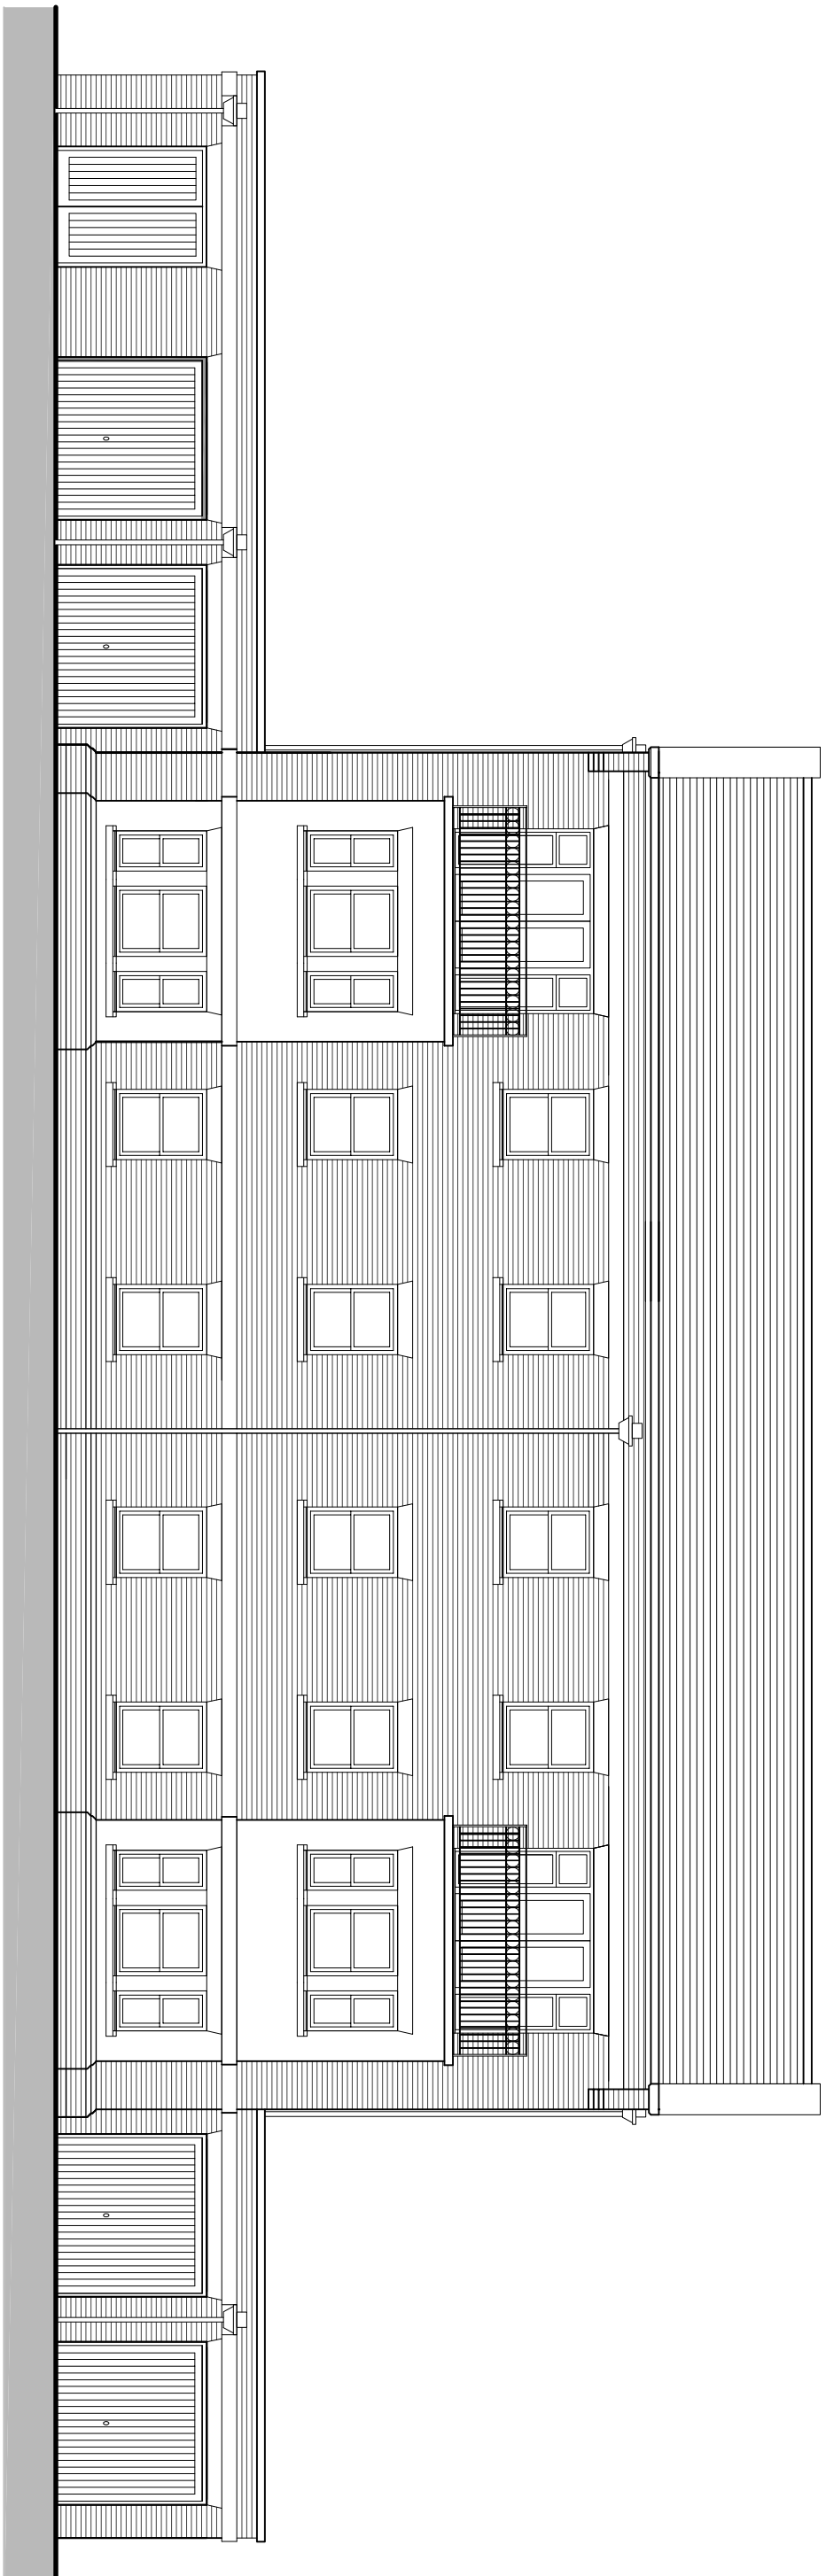

REAR ELEVATION- C

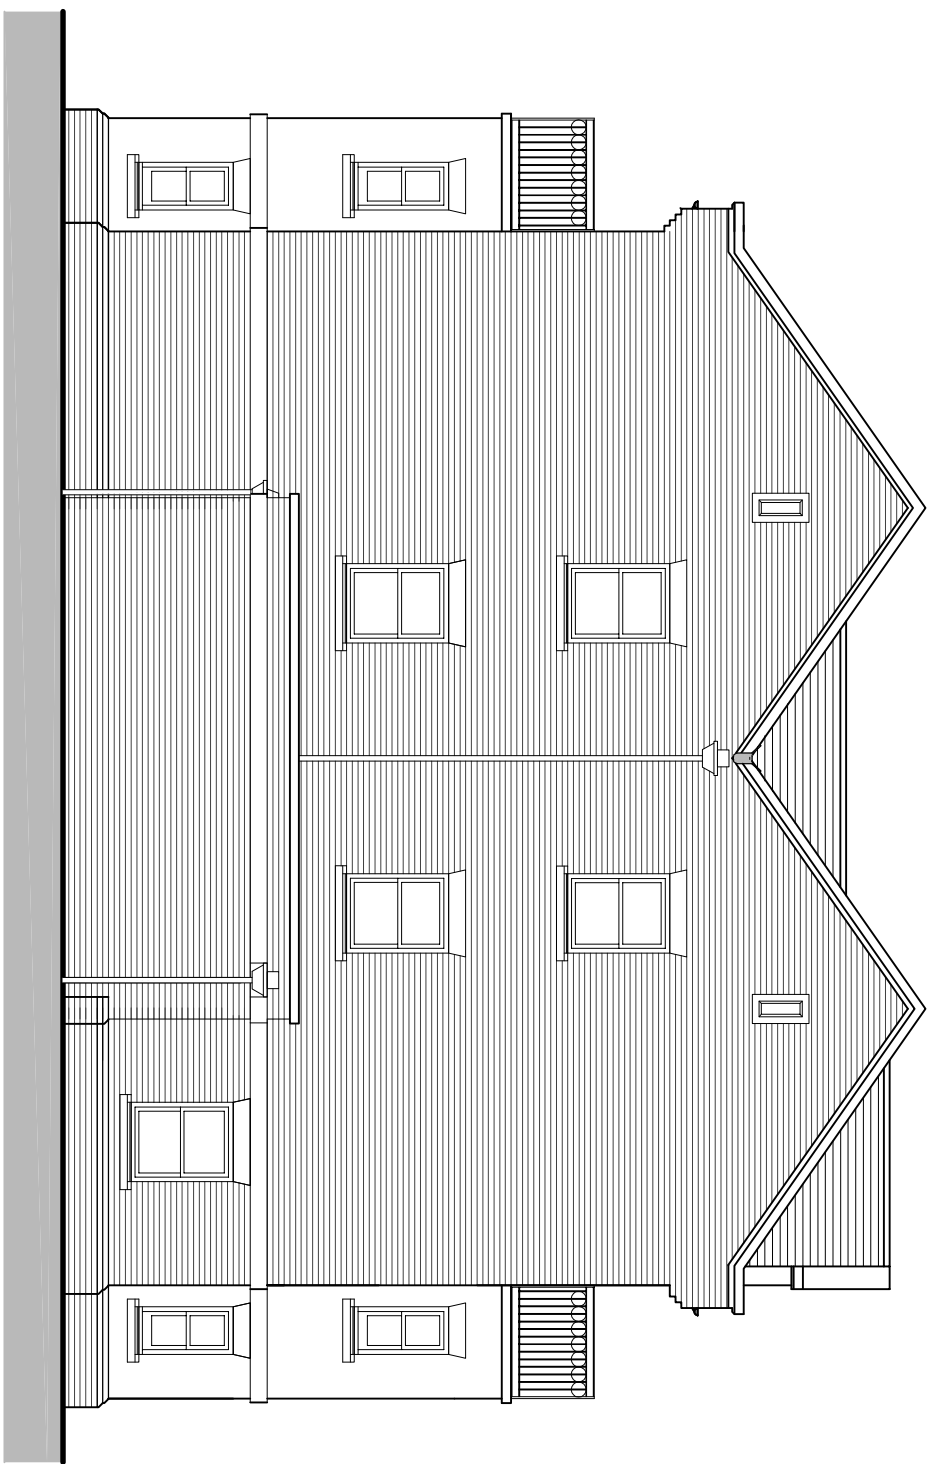

SIDE ELEVATION- D

- NOTES
- DO NOT SCALE THIS DRAWING - USE STATED DIMENSIONS.
 - AREAS GIVEN ARE GROSS INTERNAL AND ASSUME PARTY WALL THICKNESS OF 250MM AND EXTERNAL FINISHES TO EXISTING WALLS.
 - PLANS, ELEVATIONS AND FOOT DIMENSIONS INDICATED AS HANDED (H) ARE INDICATED UNHANDLED PLOTS (THE AS DRAWN BLOCK TYPE MAY VARY DEPENDING ON PLOT TYPE).
 - ALL WINDOWS SHALL BE COMBINED WHERE THEY WOULD OTHERWISE BE SEPARATE.
 - ALL BATHROOM AND ENSUITE SHOWER ROOM WINDOWS SHALL HAVE LAYOUT DRAWING 2466A-1005.

OMEGA
PARTNERSHIP

Omega Partnership Limited, Architects and Urban Designers
Unit 6, AC Court, High Street, Thames Ditton, Surrey, KT7 0SR
T: 01372 5710 313 W: www.omegapartnership.co.uk

client
LINDEN HOMES

project
WOODCROFT FARM, HAVANT
PHASE 2A (RESIDENTIAL PHASE 1A)
description
FLAT TYPES 18F+6 & 28F+6
PLOTS 254-265
ELEVATIONS

project number	drawing number	revision
2668	A-3006	C
scale	date	
1:100 @ A1	DECEMBER 2017	
1:200 @ A3		

status
PLANNING

0m 1m 2m 3m 4m 5m
Scale 1:100

2668-A-3006-C