



NOTES:
Dimensions to be checked on site before commencing work. Any discrepancies shall be reported to the architect immediately.
Do not scale from these drawings except for planning purposes. Use figured dimensions only.
Where applicable this drawing is to be read in conjunction with other consultants' drawings.

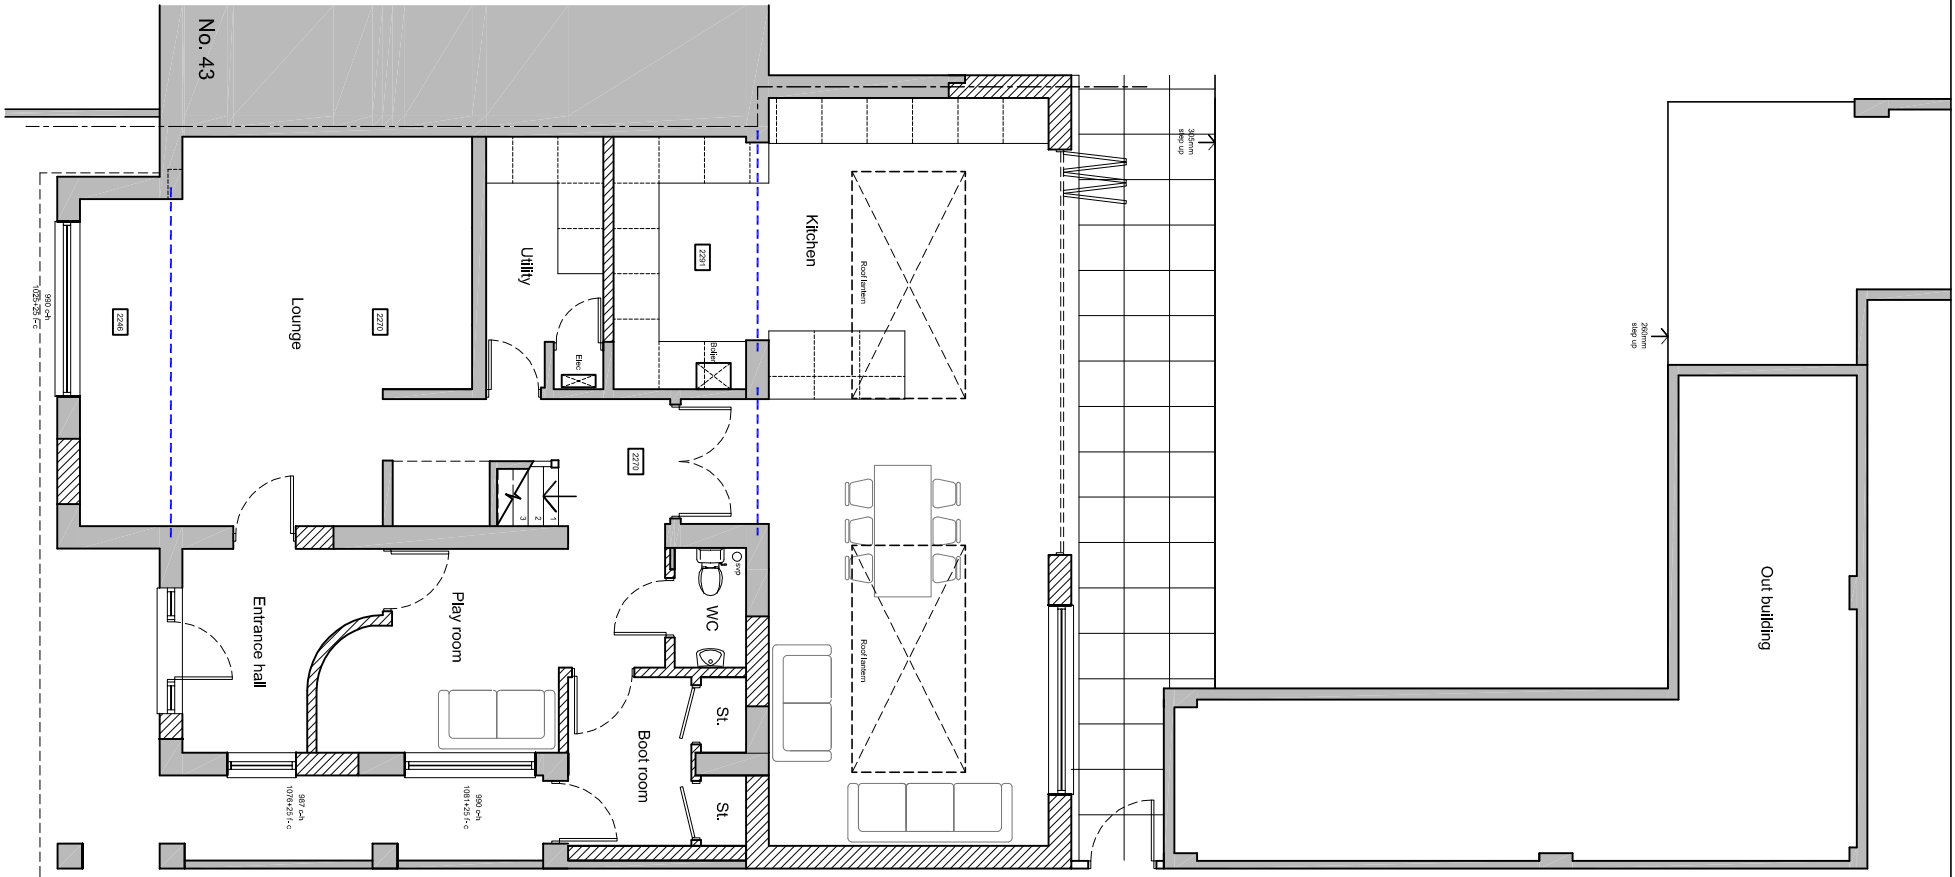


Ground floor

Proposed floor plans scale 1:100

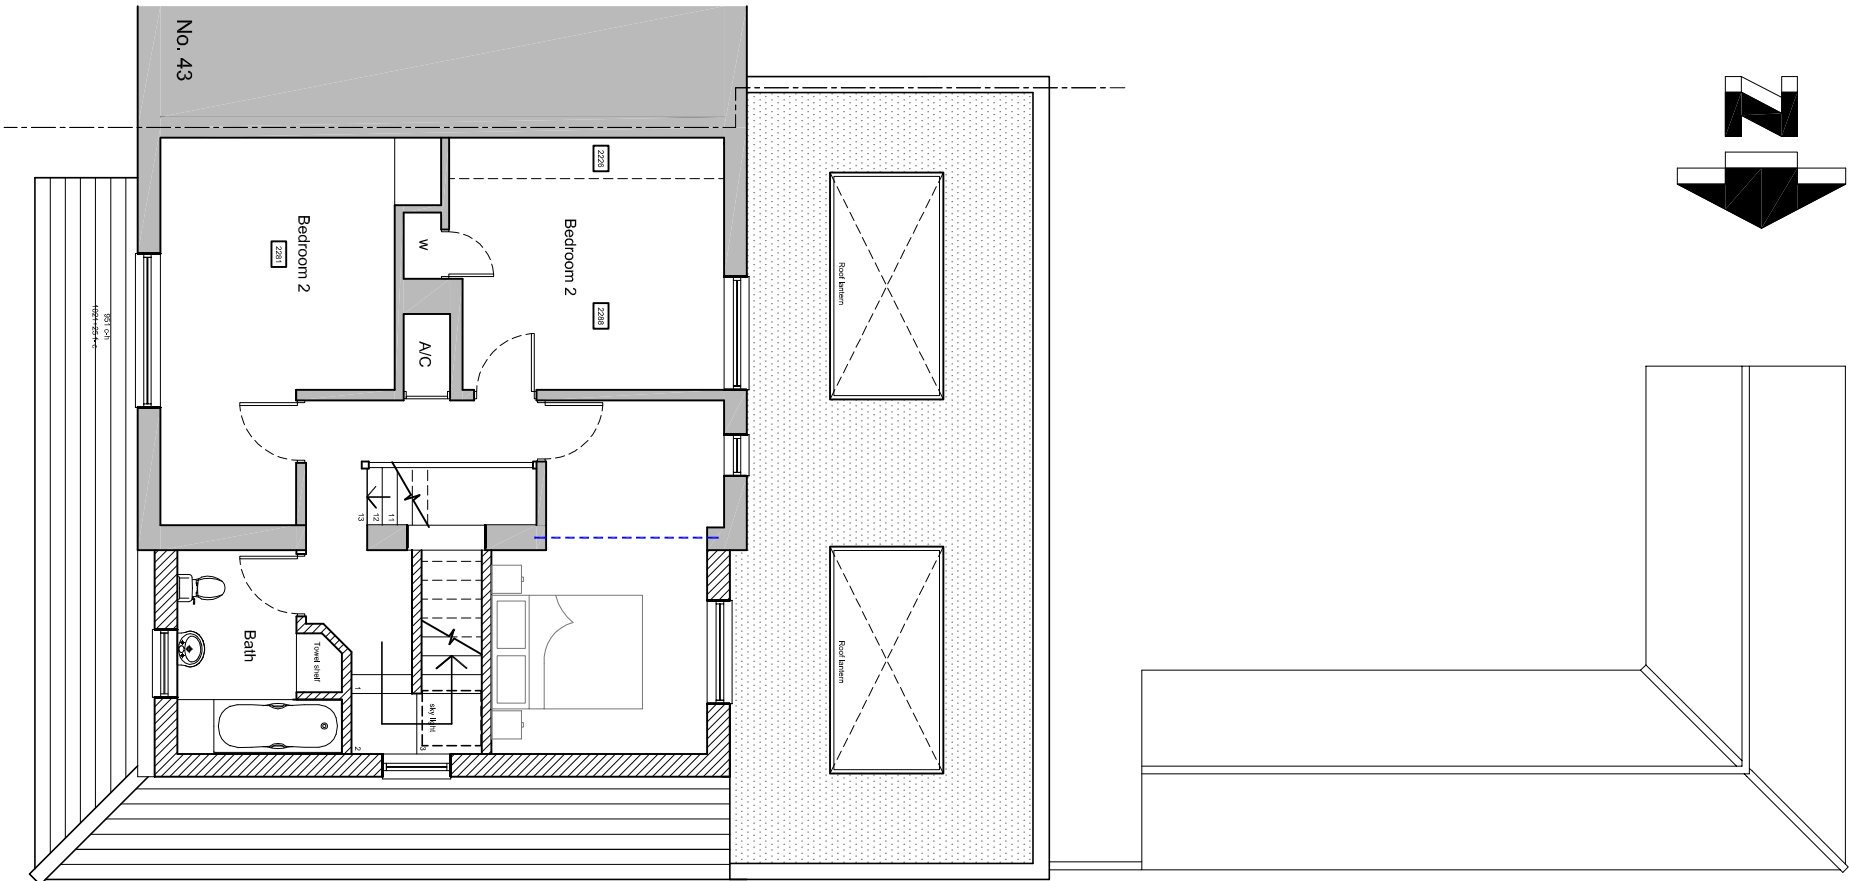


First floor

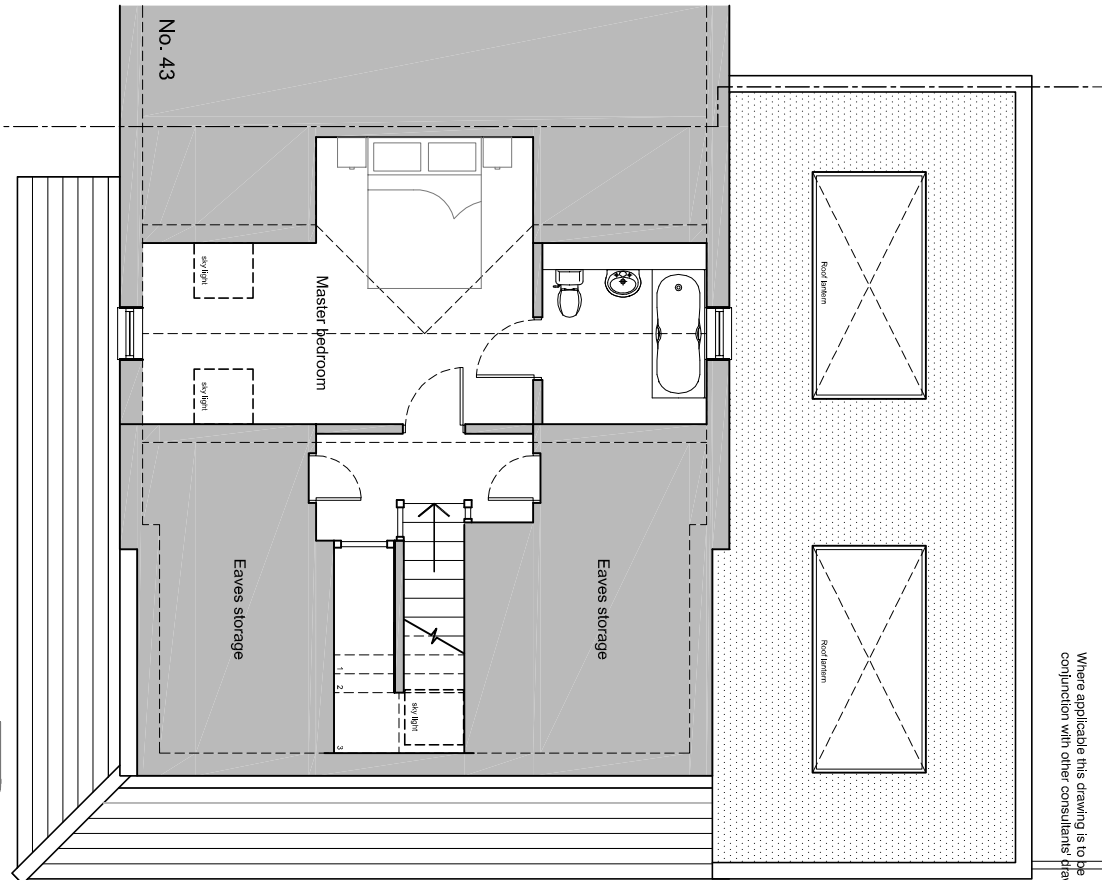

Loft plan

- Key:**
- Proposed walls
 - Existing walls
 - New steels

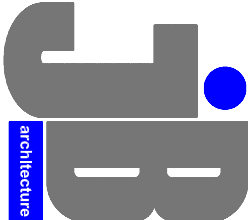

JIMMY BESSANT ARCHITECTURE
TEL: 01243 373620 M: 07769904282
E: jimmy@jb-architecture.co.uk
Web: www.jb-architecture.co.uk

For
MR & MRS PAGE
Project
**PROPOSED EXTENSIONS
AT 41 NEW BARN ROAD
BEDHAMPTON
PO9 3PY**
Title
PROPOSED FLOOR PLANS

Date	Drawn	Scale	Checked
FEB 2018	JB	1:100 @ A3	-
Job Number	Drawing Number	Revision	
PL164.18	401		