



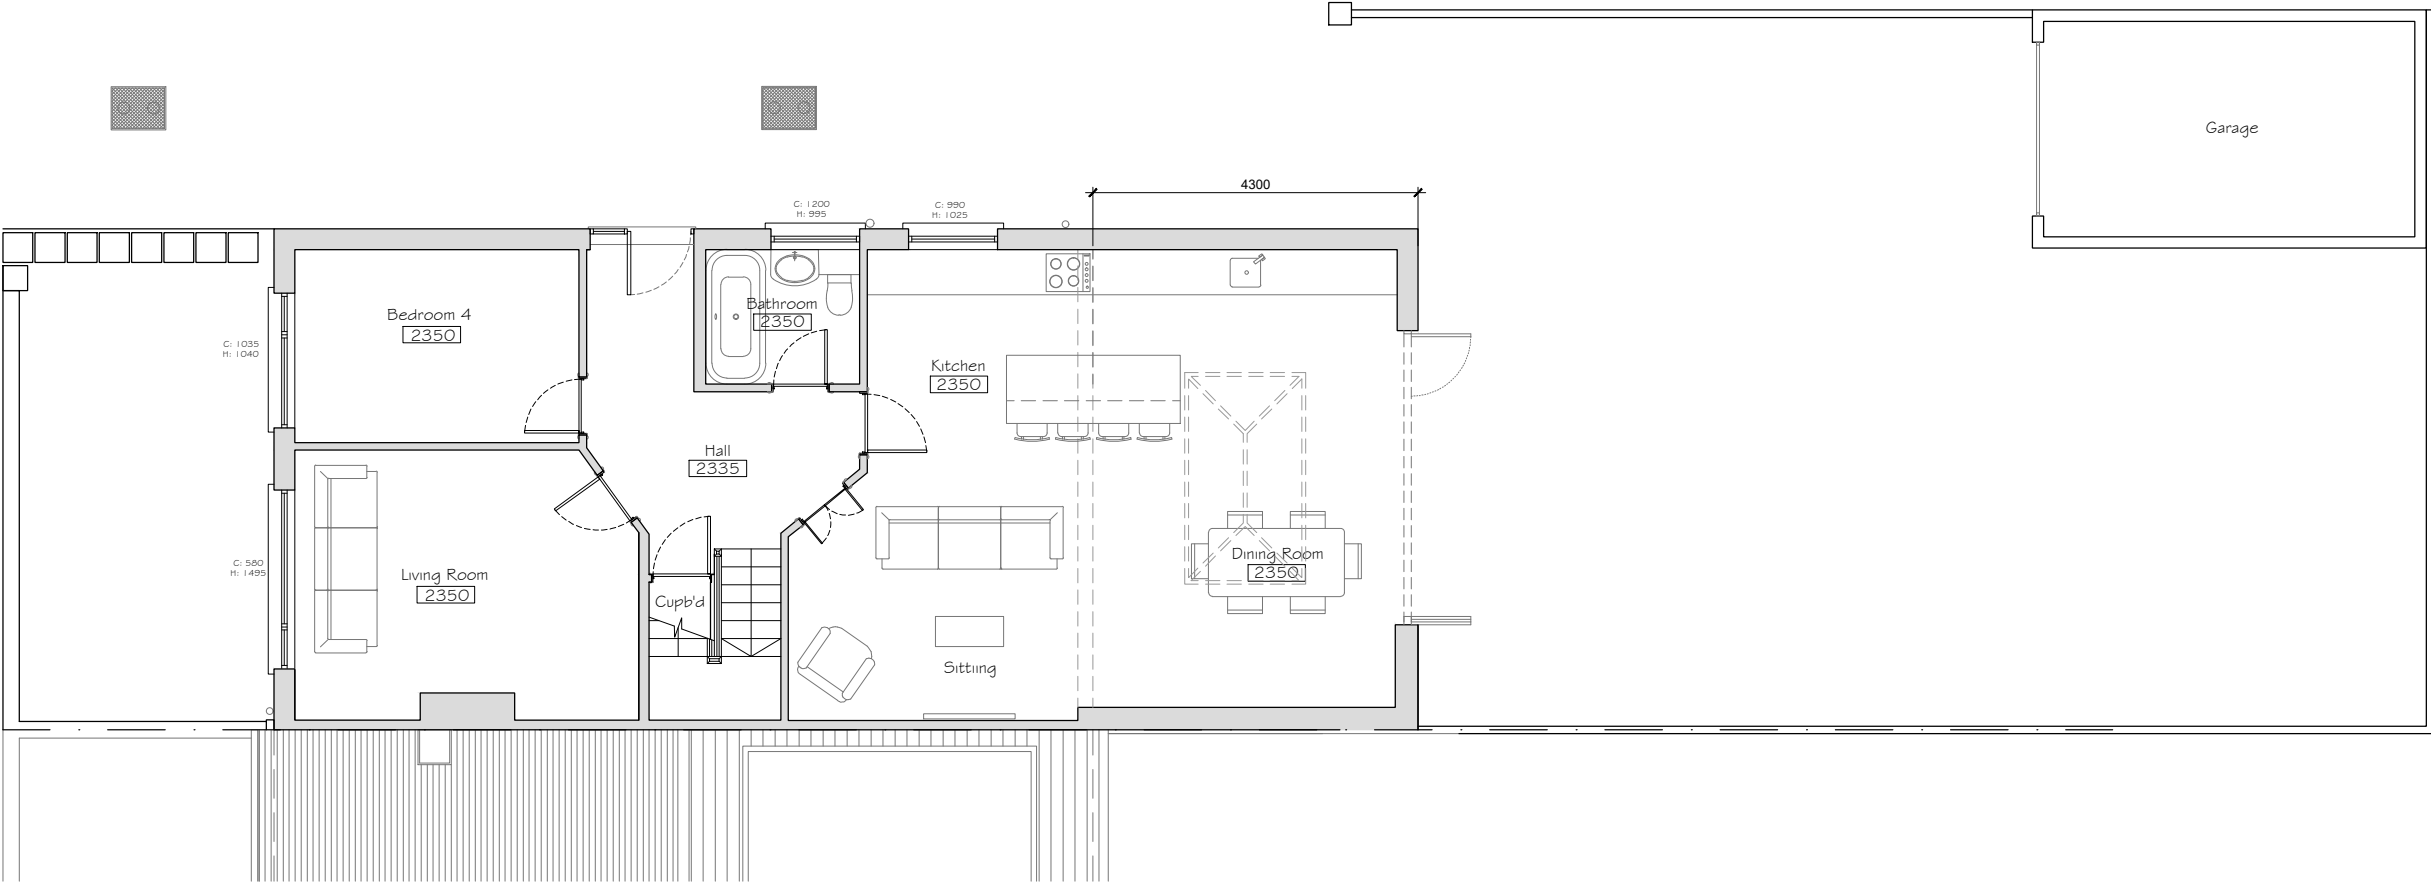


Ground Floor Plan
Scale 1:100

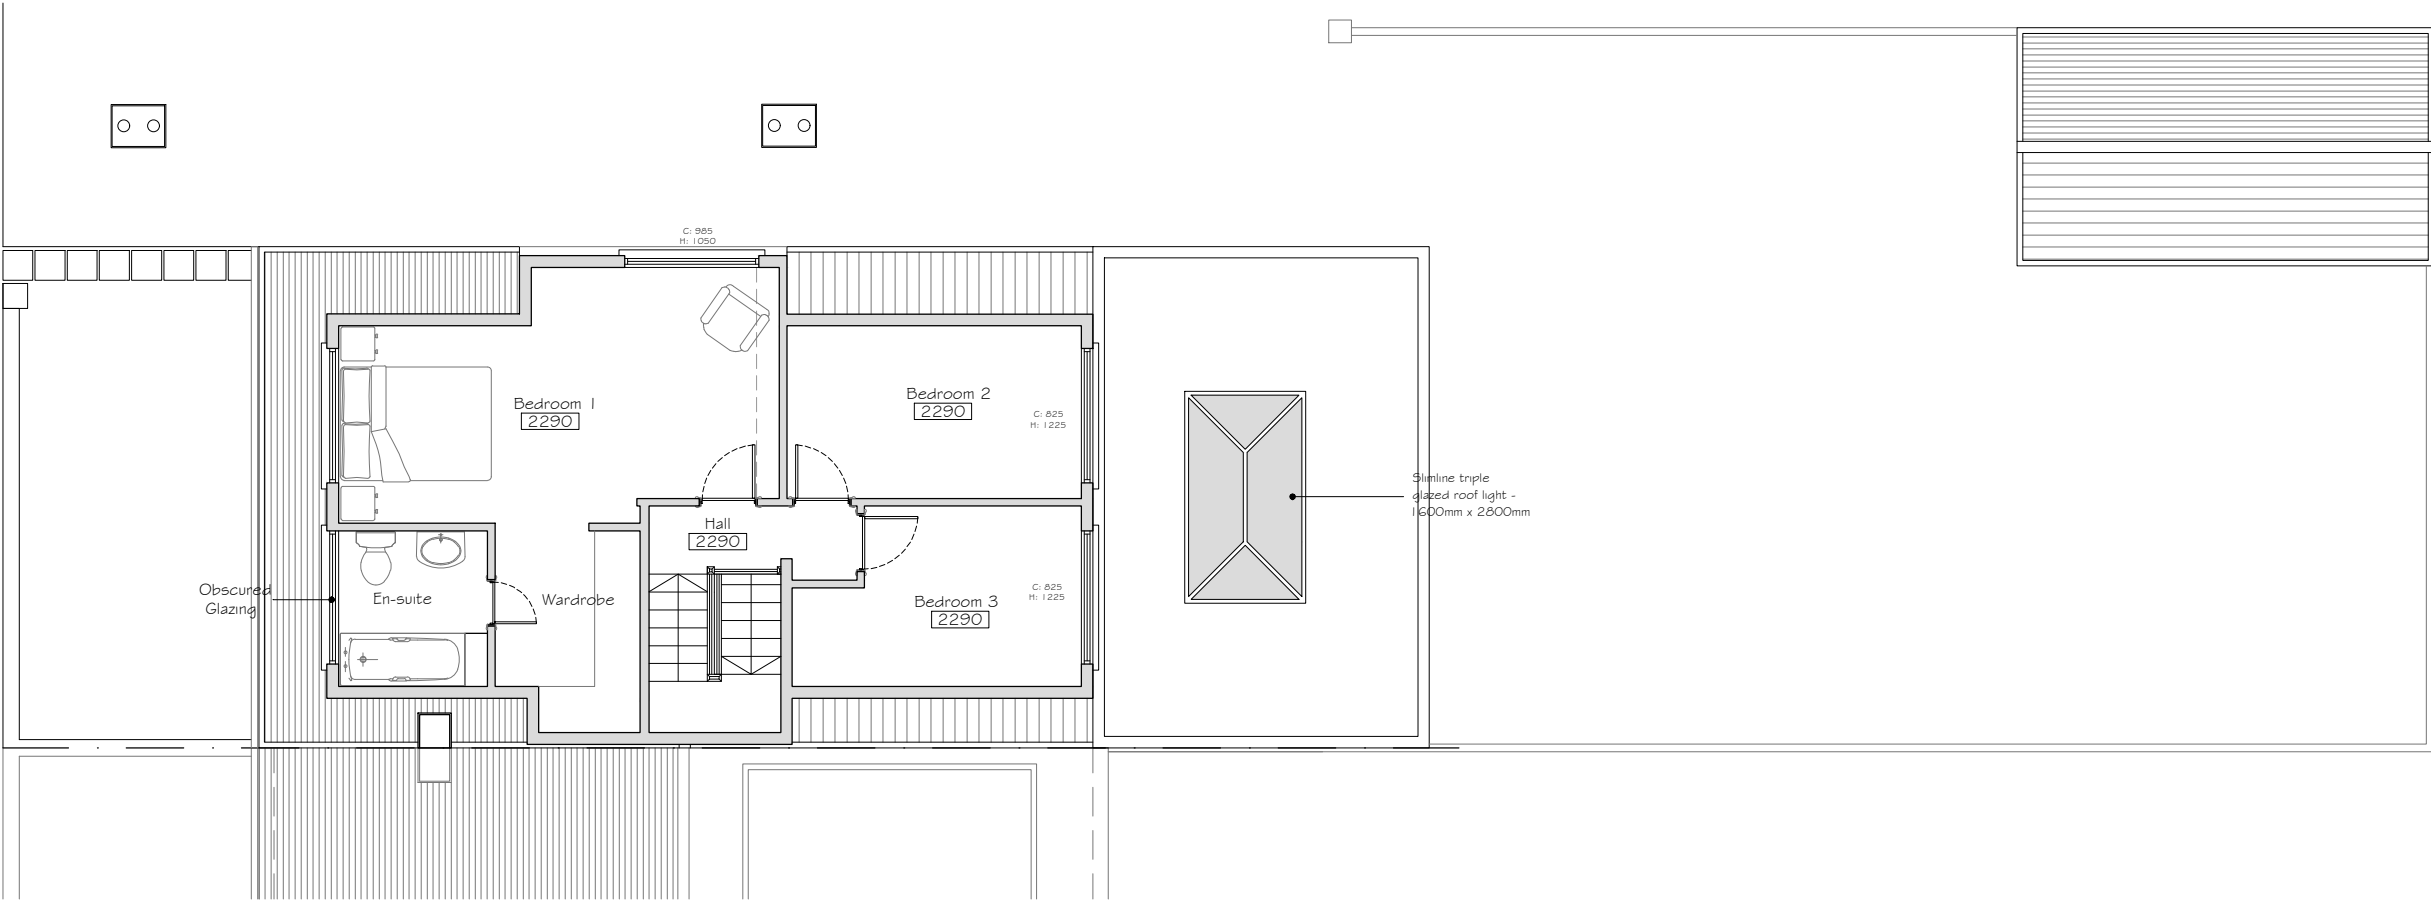

First Floor Plan
Scale 1:100

Rev	Date	Description	By	PM
A	08.01.18	First Issue	NO	JM

REVISIONS

 

Design Team Studios LLP
Copyright Reserved
Check Dimensions on Site

© Crown copyright and database rights [2017]
Ordnance Survey 0100031673
© Local Government Information House Limited copyright and database rights [2017] 0100031673

DRAWING STATUS:
Existing

REVISION:
A

PROJECT
22 Esher Grove
Waterlooville, Hampshire PO7 6XG
CLIENT
Matthew Kirby

Scale @ A3: 1:100
Date : © Jan 2018

Drawn by : NO
Checked by : JM

DRAWING TITLE
Existing
Plans

DRAWING NUMBER:
320.E104_A

Design Team
Studios

City Office (Design Drawn)
The Clock Tower, Great Southsea Street at Castle Road
Southsea, Portsmouth, Hants, PO5 3BY
Tel: 02392 837149



E: info@designteamstudios.com
W: www.designteamstudios.com