



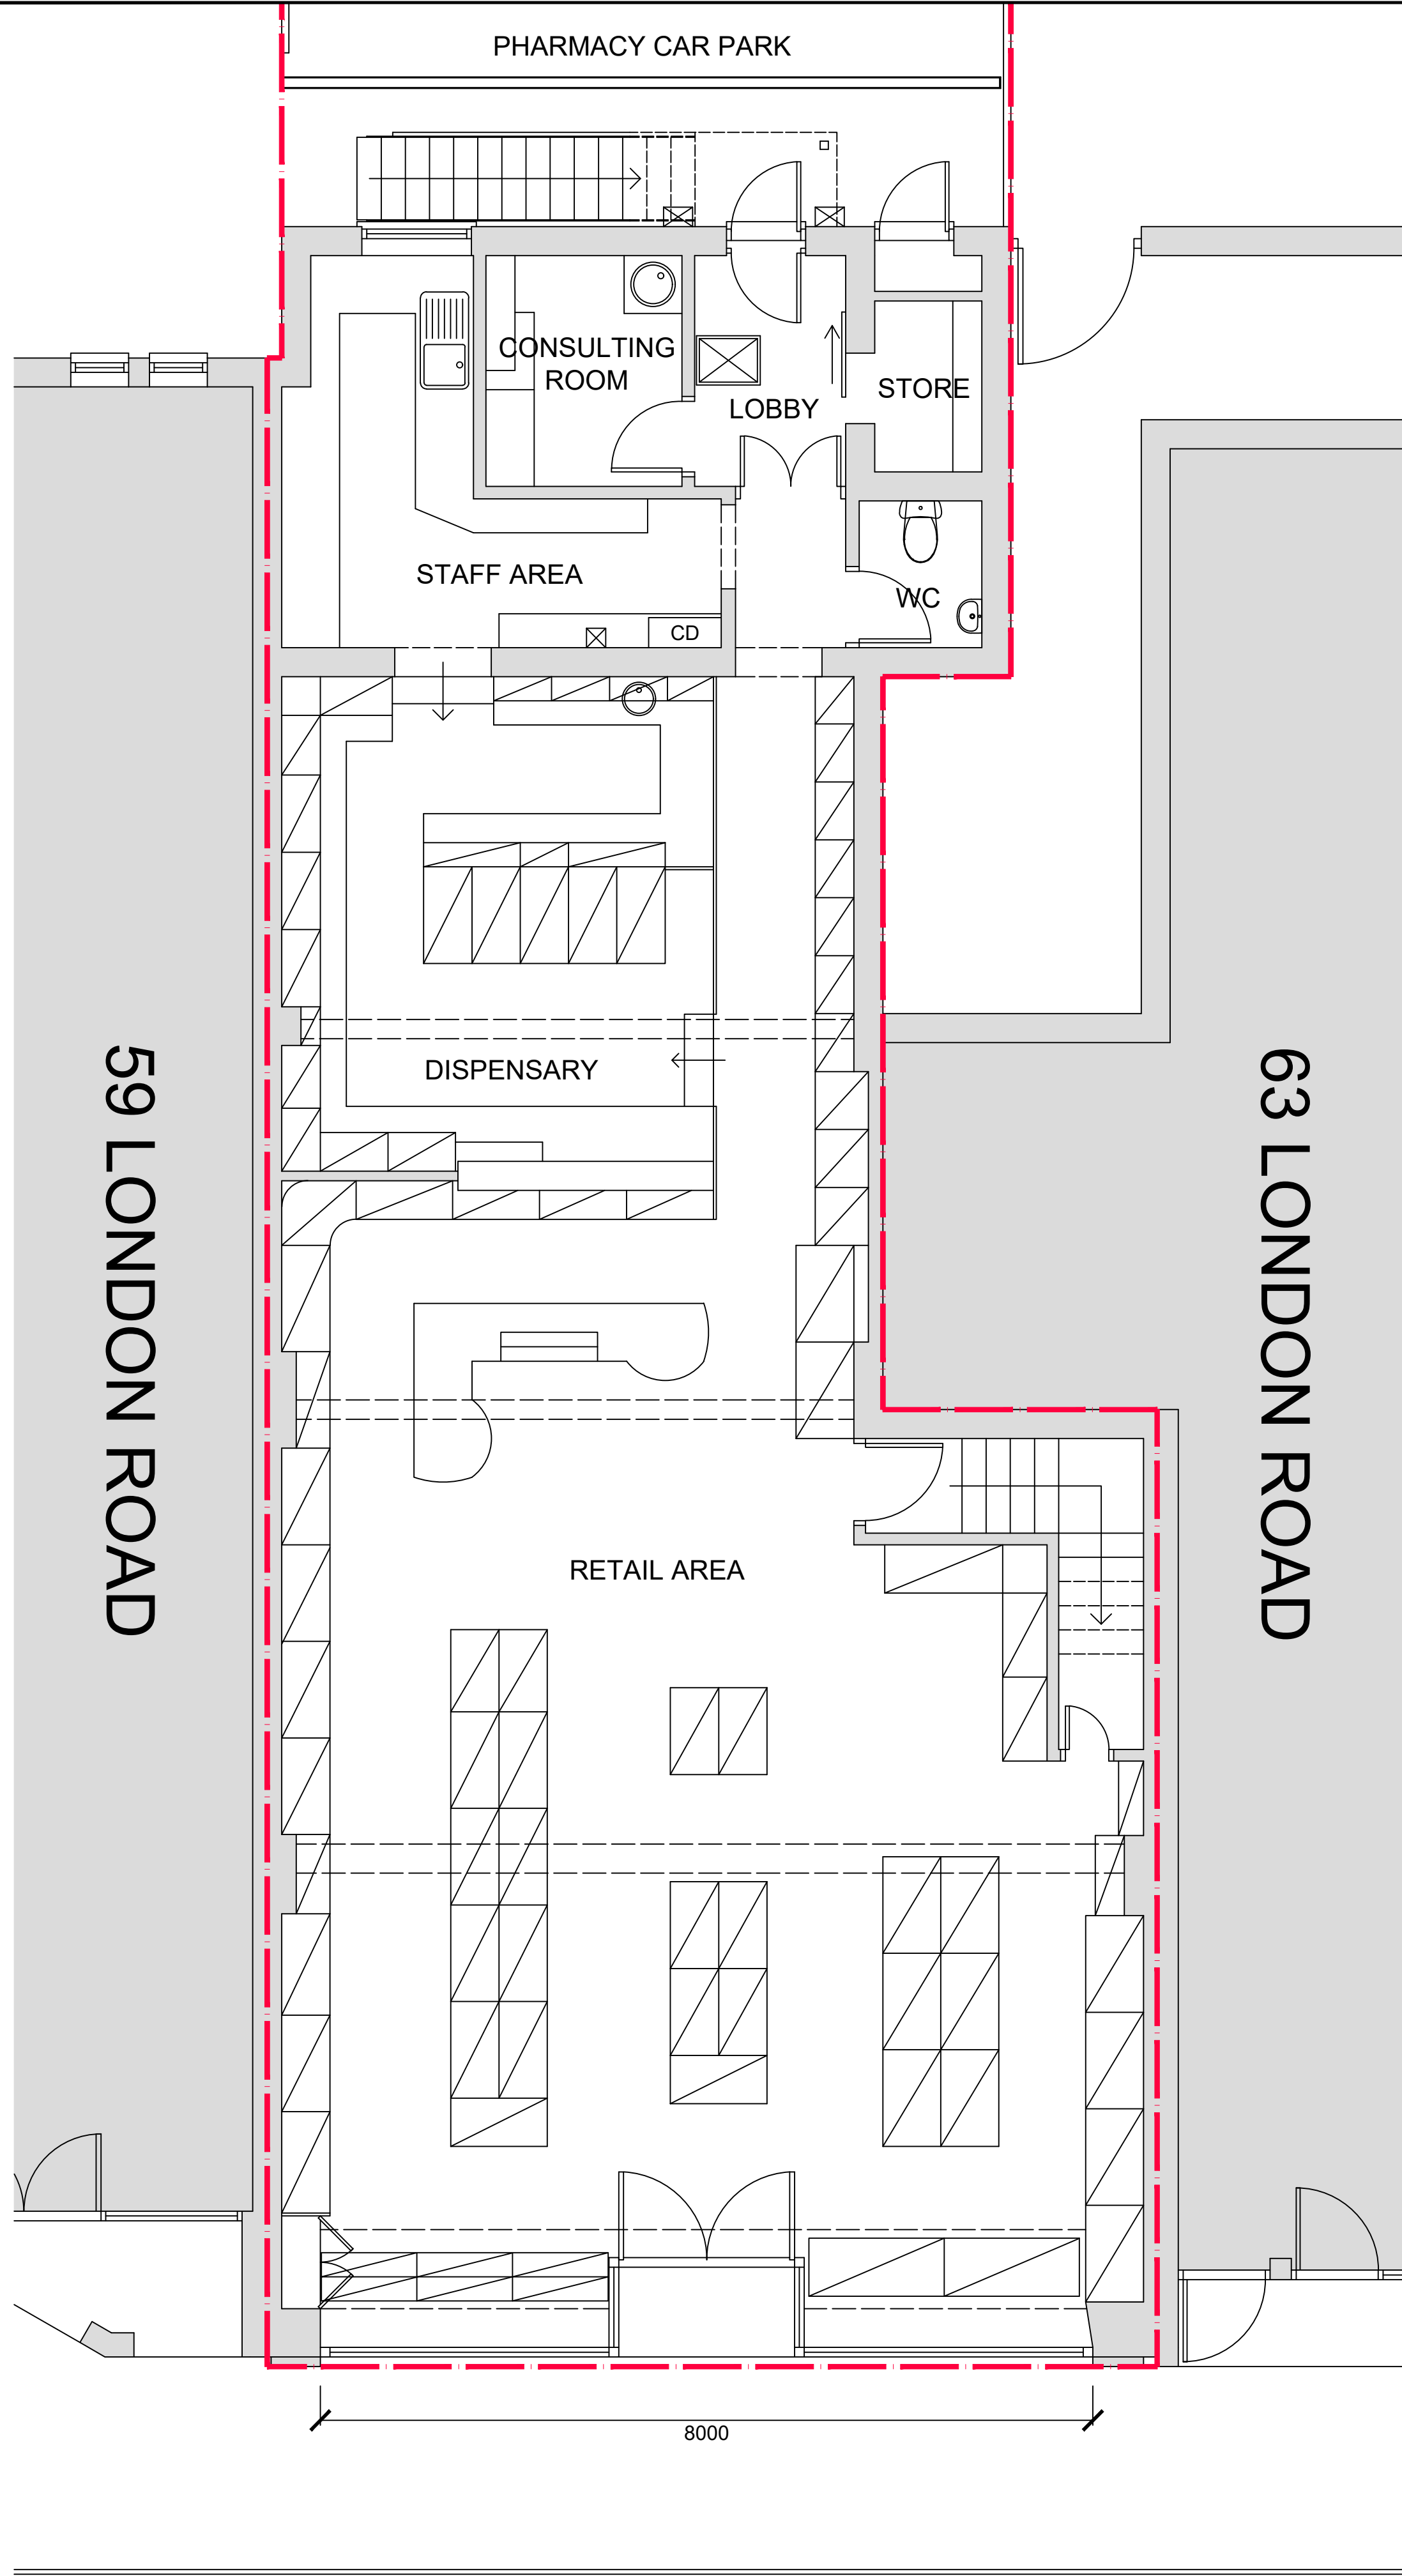


PAVEMENT - 5500mm from shopfront to road

GROUND FLOOR PLAN - AS EXISTING - 1-50

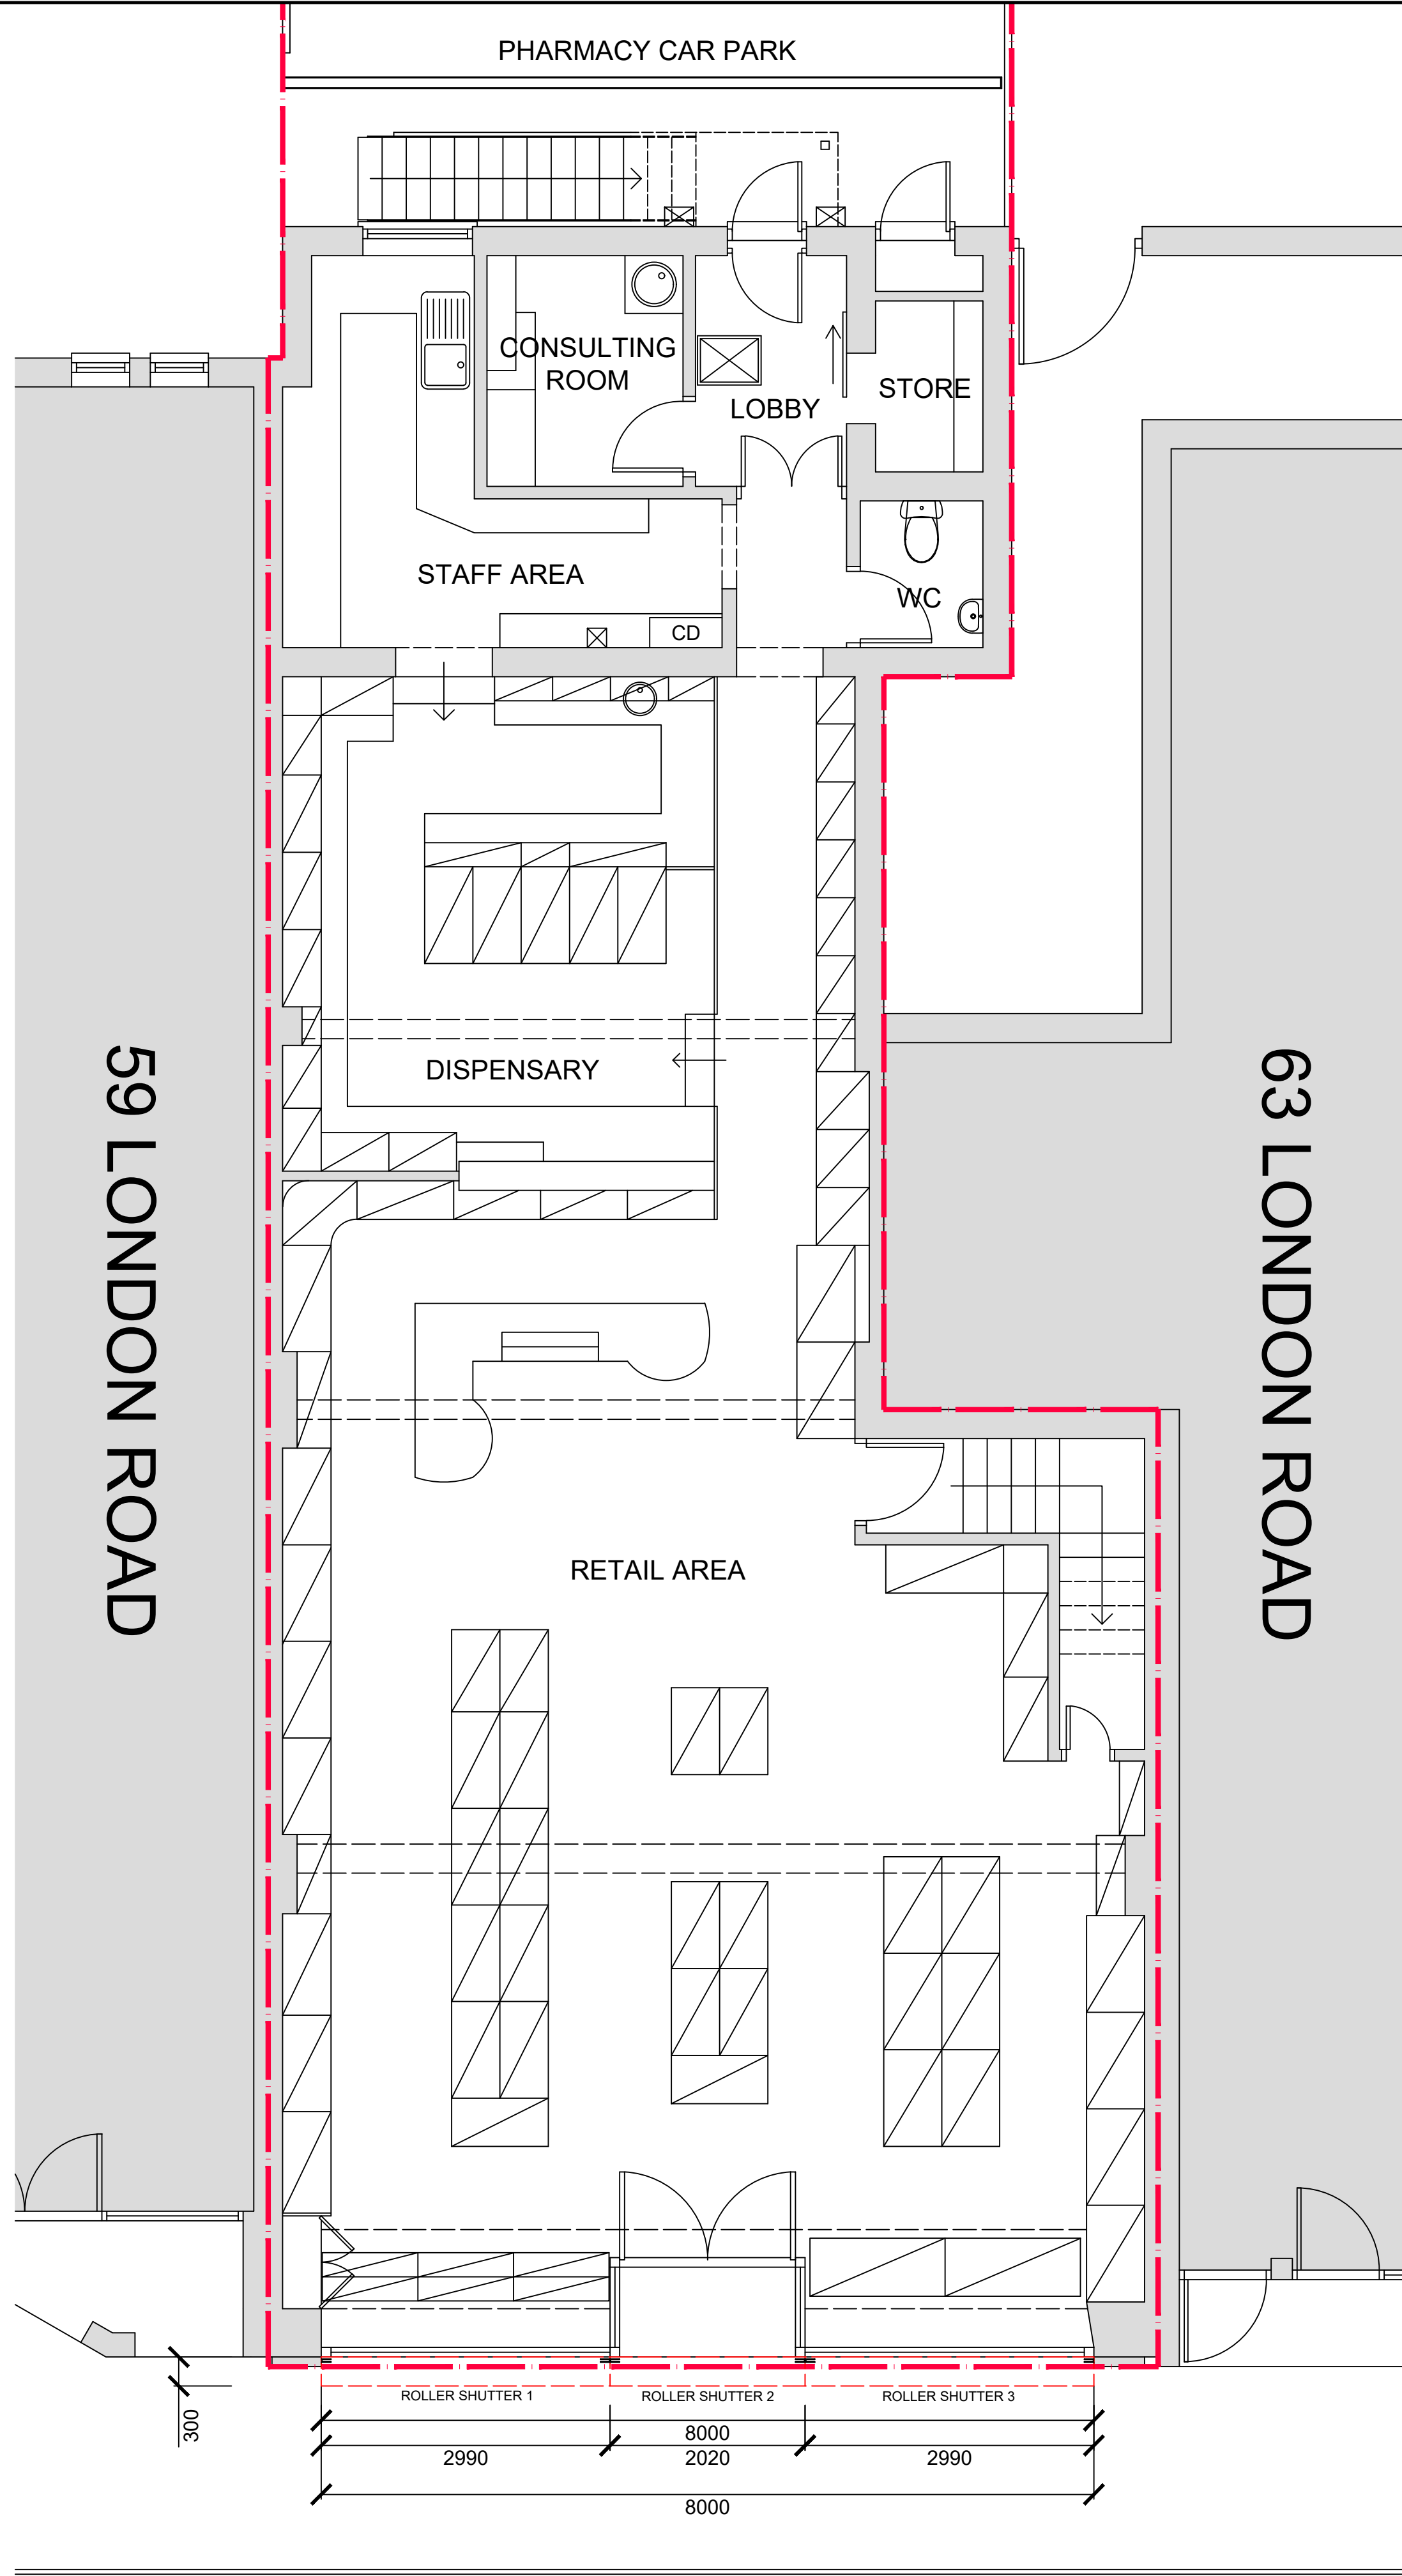

PAVEMENT - 5500mm from shopfront to road

GROUND FLOOR PLAN - AS PROPOSED - 1-50

 

DO NOT SCALE EXCEPT FOR PLANNING PURPOSES

VERIFY ALL DIMENSIONS ON SITE BEFORE COMMENCING ANY WORK OR PREPARING ANY SHOP DRAWINGS.

SITES TO BE CHECKED AGAINST LAND REGISTRY PLANS AND ANY NECESSARY EASEMENTS TO BE ESTABLISHED.


ANY DISCREPANCIES, ERRORS OR OMISSIONS TO BE REPORTED TO THE CONTRACT ADMINISTRATOR FOR FURTHER INSTRUCTIONS BEFORE COMMENCEMENT OF WORKS.

ALL SCHEMES TO BE SET OUT COMPLETELY, INCLUDING BUILDINGS, ROADS, DRAINAGE AND LEVELS, PRIOR TO THE COMMENCEMENT OF WORKS.

ALL BUILDING MATERIALS, COMPONENTS AND WORKMANSHIP TO COMPLY WITH THE APPROPRIATE PUBLIC HEALTH ACTS, BUILDING REGULATIONS, BRITISH STANDARDS AND CODES OF PRACTICE, AND THE APPROPRIATE MANUFACTURERS' RECOMMENDATIONS.

FOR ALL SPECIALIST WORK SEE RELEVANT DRAWINGS

ALL MEASUREMENTS IN MILLIMETRES

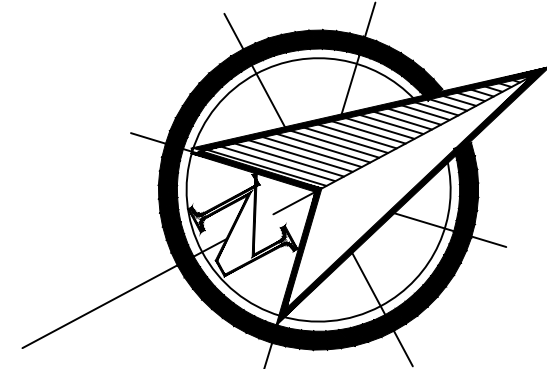

|   |   |          |
|---|---|----------|
|   |   |          |
| REV.   | DESCRIPTION   | DATE     |
| <b>THE SURVEYORS PARTNERSHIP</b><br>Surveyors, Design and Planning Consultants                                                          |   |          |
| <b>11 Priory Road, Tonbridge, Kent TN9 2AQ</b><br>Telephone: (01732) 364179<br>Fax: (01732) 360502<br>Email: thesurveyors@btconnect.com |   |          |
| project   | PROPOSED SHUTTER INSTALLATION AT<br>TUCKERS PHARMACY<br>61 LONDON ROAD<br>COWPLAIN<br>WATERLOOVILLE<br>HAMPSHIRE<br>PO8 8UJ<br>for WORTHING PHARMACIES LIMITED |          |
| title   | GROUND FLOOR PLAN<br>AS EXISTING & PROPOSED   |          |
| scale   | drawn   | date     |
| 1:20<br>@ A1   | MDW   | 11/10/18 |
|   | DRAWING No   | revision |
|   | SP1493:05   |          |