


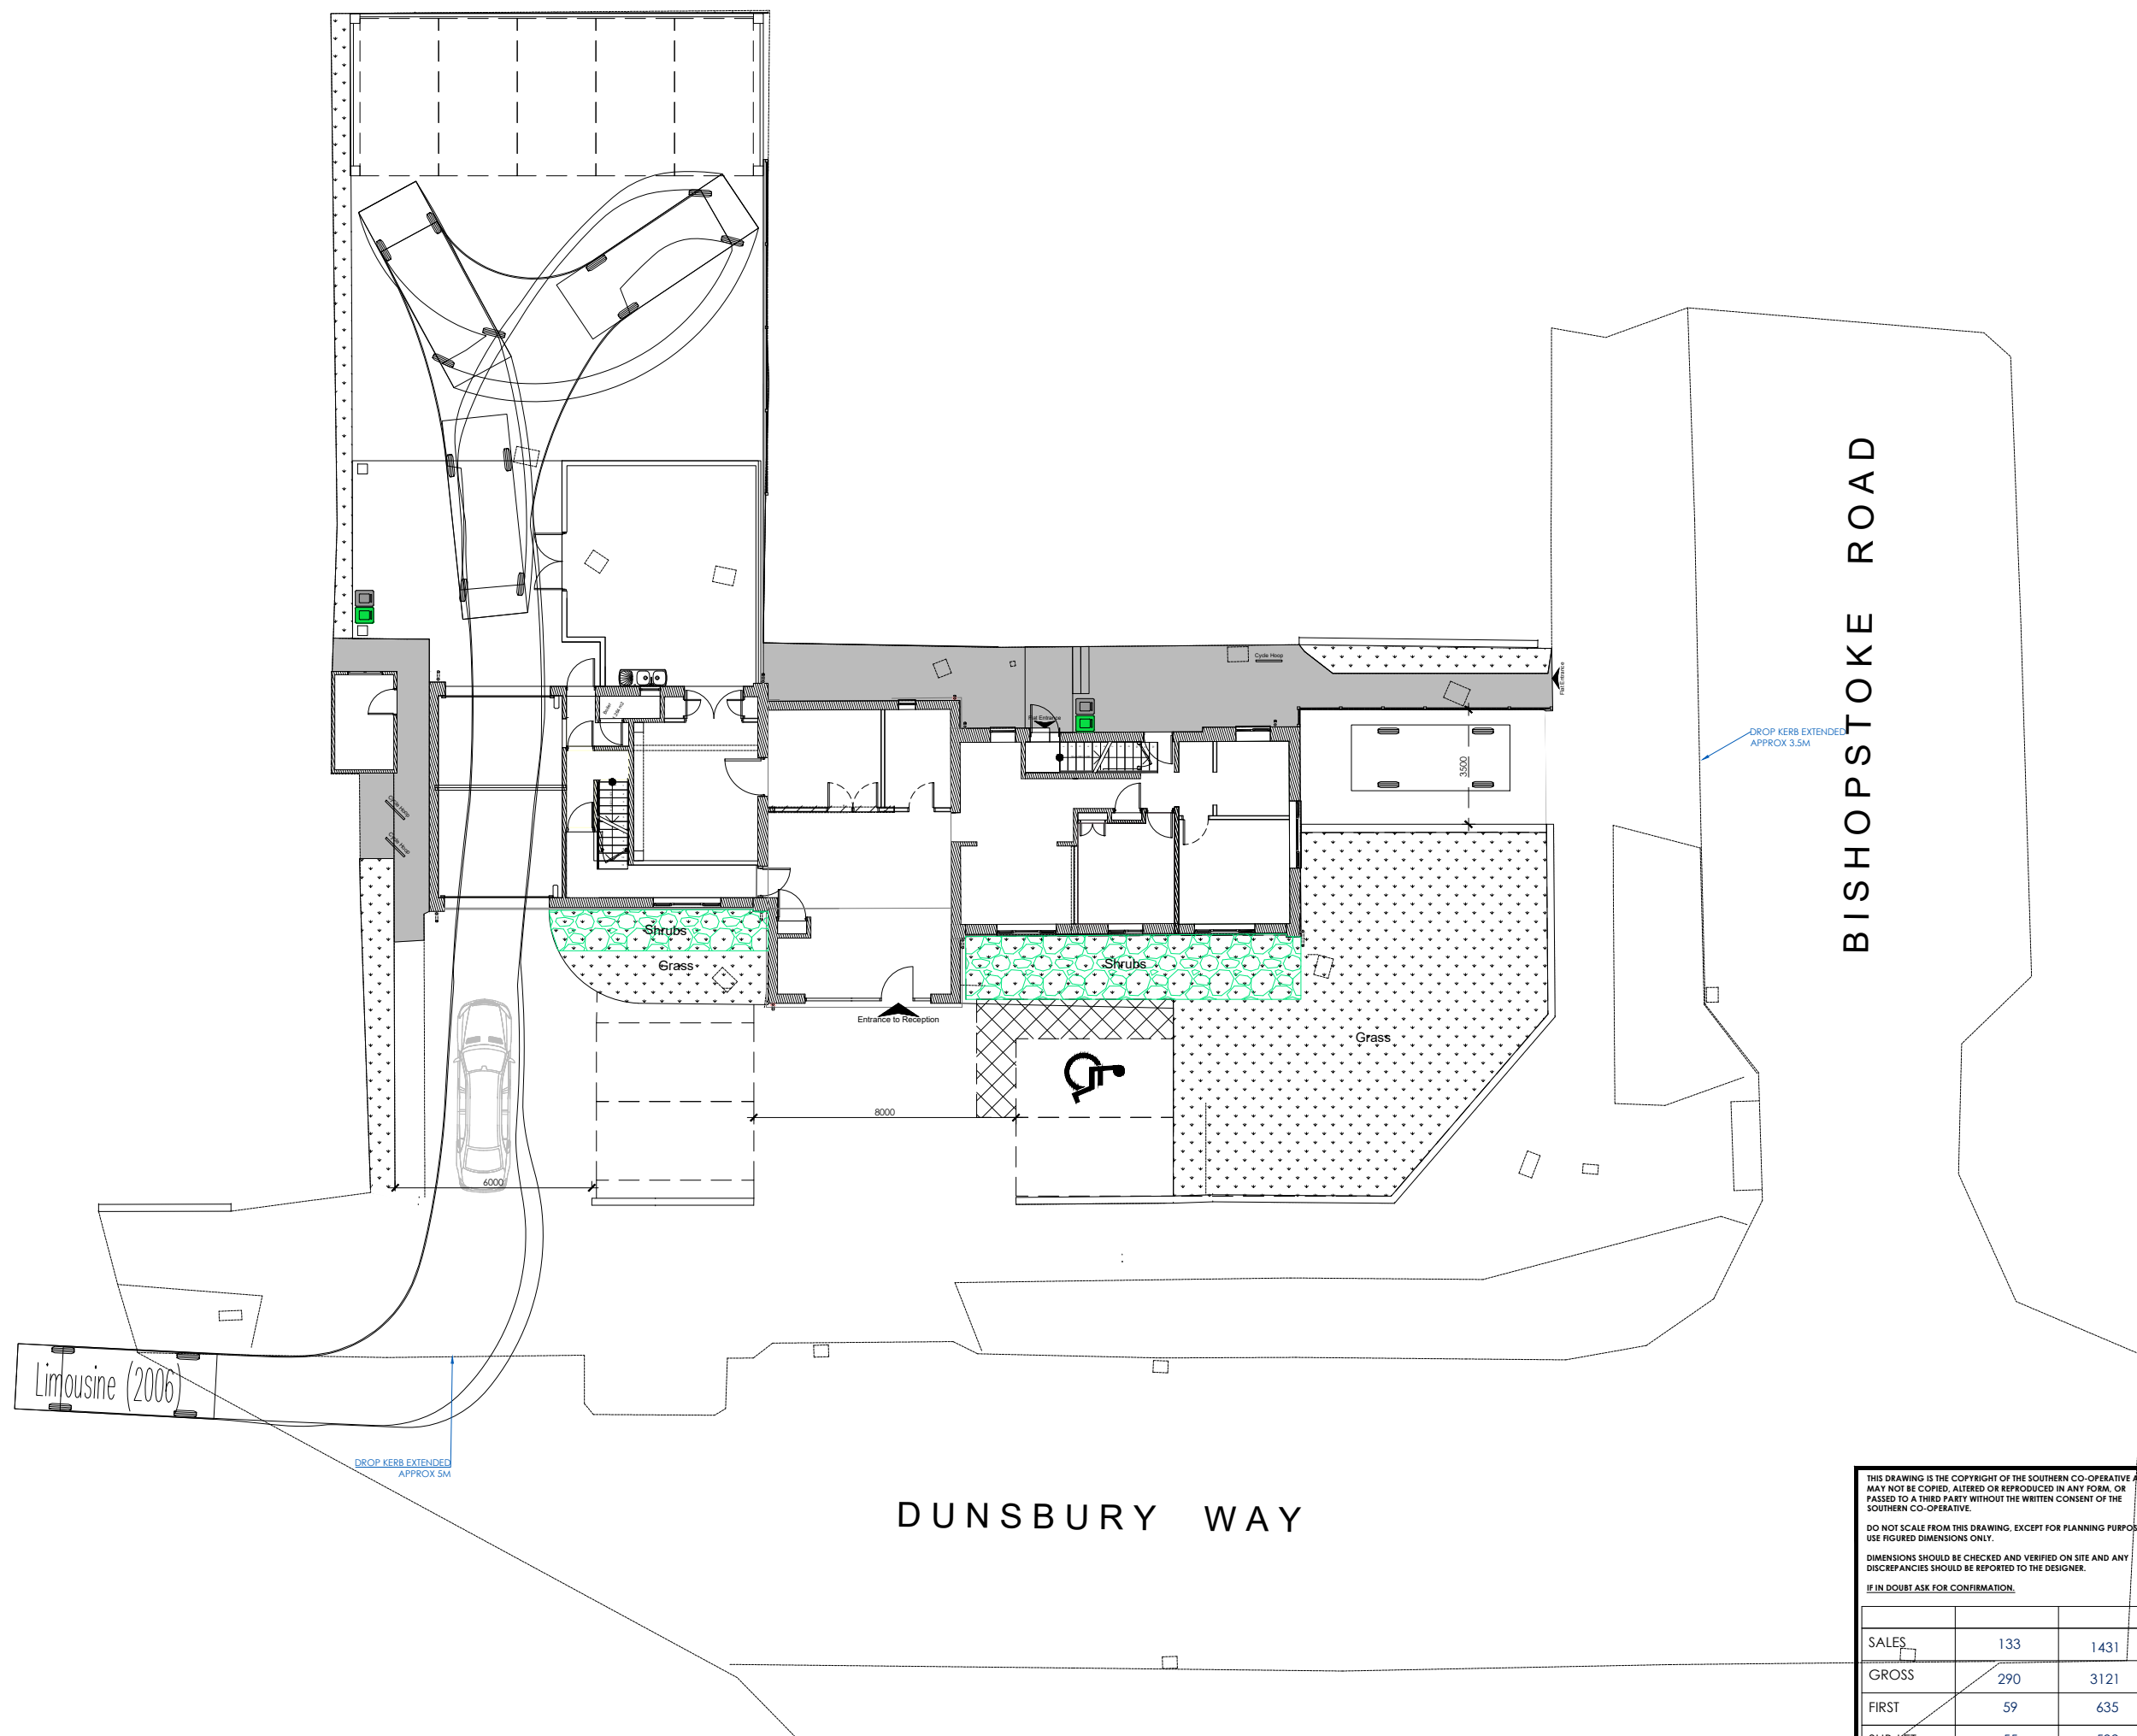

THIS DRAWING IS THE COPYRIGHT OF THE SOUTHERN CO-OPERATIVE AND MAY NOT BE COPIED, ALTERED OR REPRODUCED IN ANY FORM, OR PASSED TO A THIRD PARTY WITHOUT THE WRITTEN CONSENT OF THE SOUTHERN CO-OPERATIVE.

DO NOT SCALE FROM THIS DRAWING, EXCEPT FOR PLANNING PURPOSES. USE FIGURED DIMENSIONS ONLY.

DIMENSIONS SHOULD BE CHECKED AND VERIFIED ON SITE AND ANY DISCREPANCIES SHOULD BE REPORTED TO THE DESIGNER.

IF IN DOUBT ASK FOR CONFIRMATION.

SALES	133	1431
GROSS	290	3121
FIRST	59	635
SUB-LET	55	592
MOTHBALLED	NA	NA

ISSUED FOR				
SITE PLAN				
				
Property Development				
1000 Lakeside, Western Road, Portsmouth, PO6 3FE				
T: 023 9222 2500 F: 023 9222 2650				
PROJECT 194-196 DUNSLOW WAY LEIGHT PARK, HAVANT HAMPSHIRE				
DRAWING TITLE PROPOSED SITE PLAN				
DRAWING SCALE 1:100	SHEET SIZE A1	SHEET No. 1 of 1	DRAWN SL	CHKD
DRAWING NUMBER: 18-XXX-201				DATE 19-06-2017 REVISION: -