



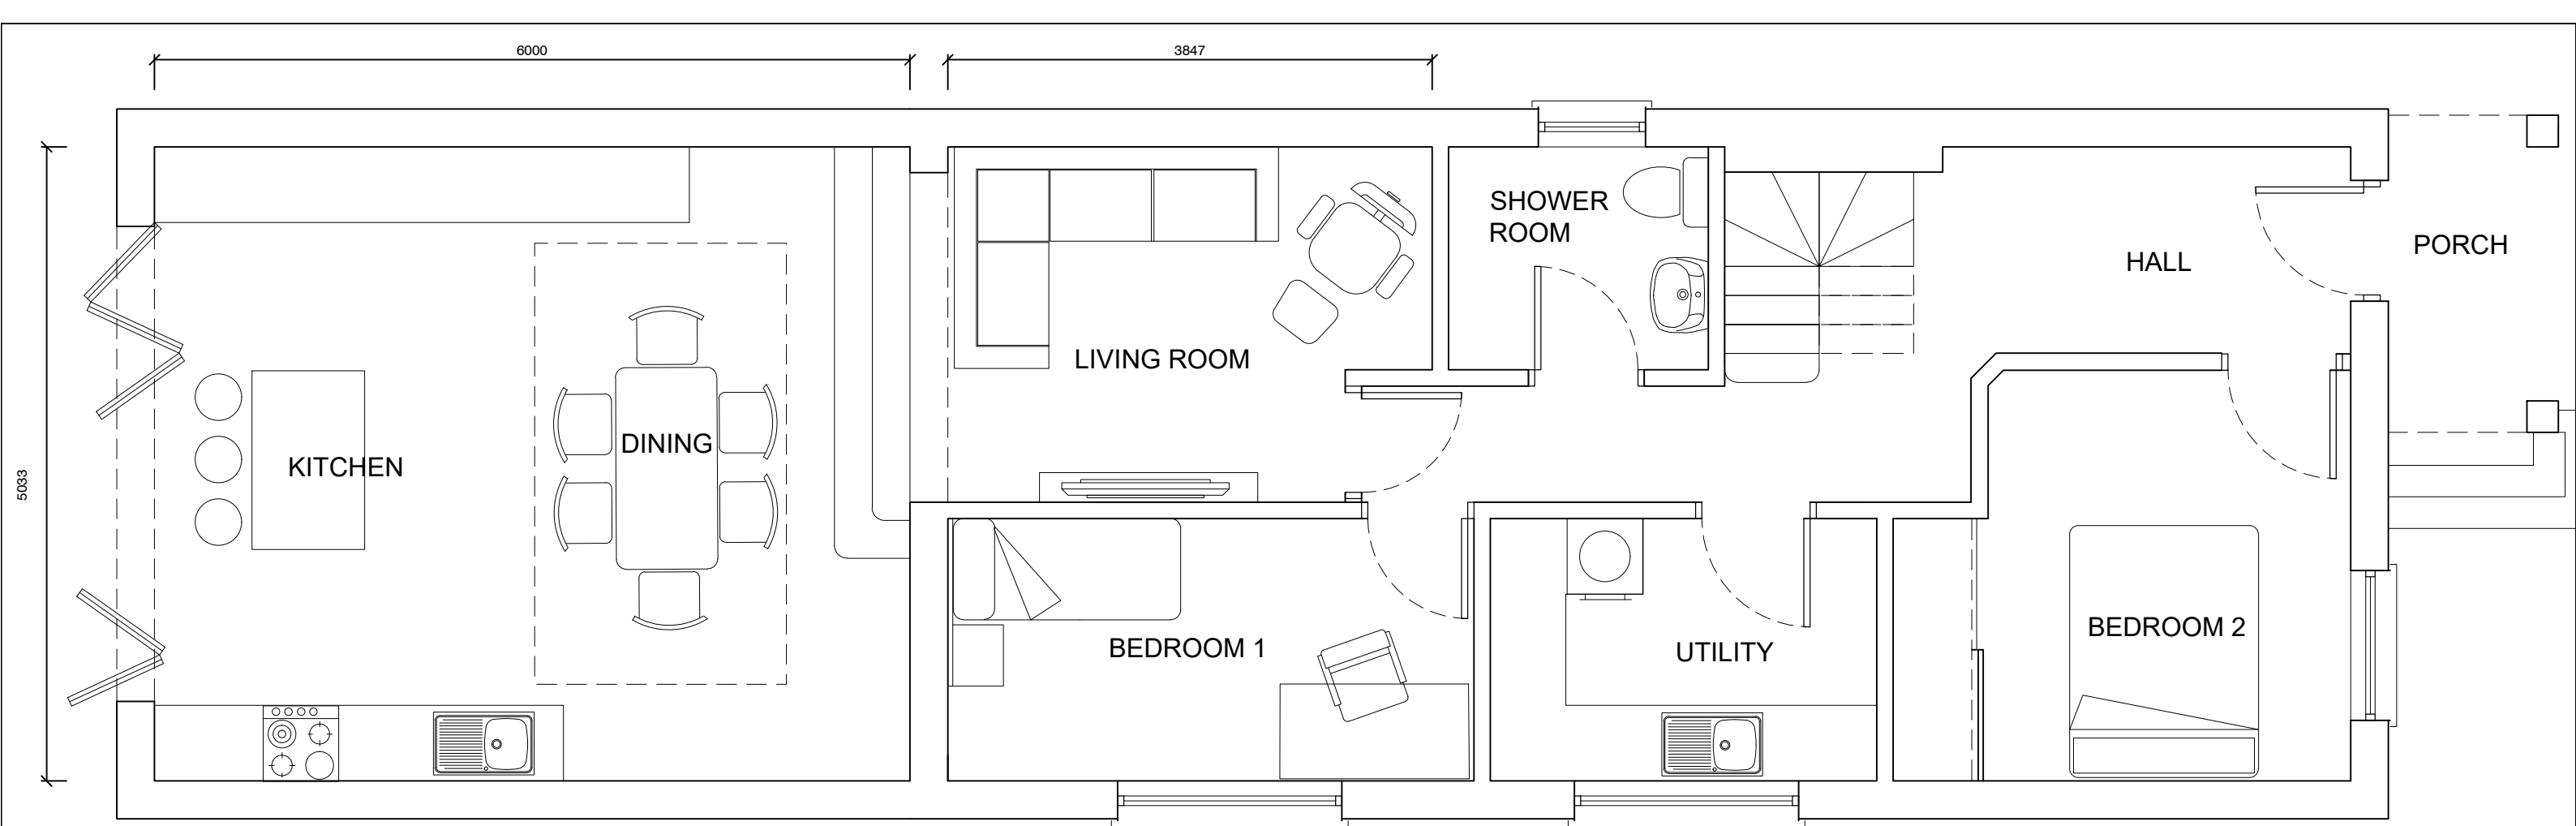

PROPOSED GROUND FLOOR PLAN

SCALE 1:50

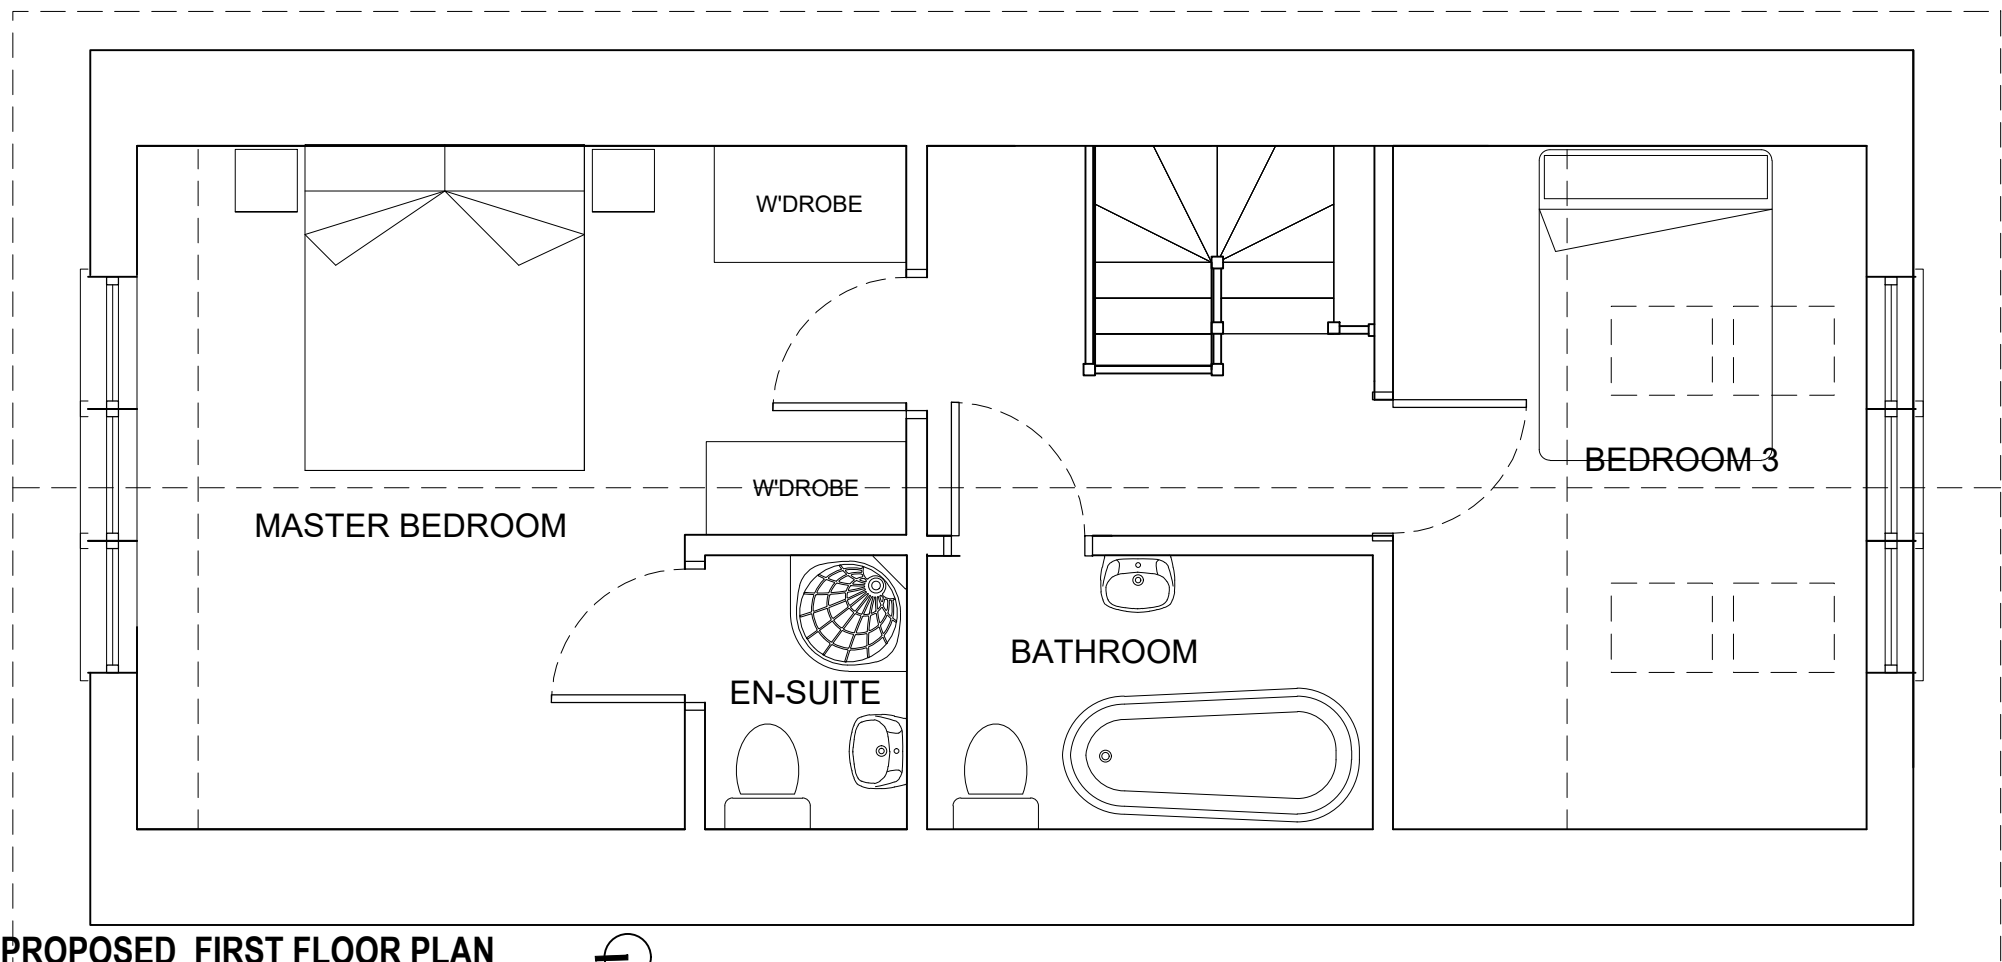

PROPOSED FIRST FLOOR PLAN

SCALE 1:50

DRAFT FOR COMMENTS

XX	XX	XX	88/88/88	XX
REV	DESCRIPTION	BY	DATE	CHKD

PROJECT INFORMATION	CLIENT: MATT FARR 25 WHEATLANDS AVE HAYLING ISLAND HAMPSHIRE PO11 9SG		
	PROJECT: ROOF EXTENSION FOR FIRST FLOOR ACCOMMODATION AND REAR SINGLE STOREY EXTENSION WITH ASSOCIATED INTERNAL ALTERATIONS		
	DRAWN BY: JB	DATE: 04.01.2018	CHECKED: JB
	SCALE: AS SHOWN@A3		
	DRAWING TITLE: PROPOSED FLOOR PLANS		
© 171P	DRAWING No. 756.03	REVISION B	



**MCANDREW
MARTIN**
PROFESSIONAL SOLUTIONS BY DESIGN

ONE LINKS HOUSE
FAIRWAY BUSINESS
CENTRE
DUNDAS LANE
PORTSMOUTH
HAMPSHIRE
PO3 5BL

TEL: 023 9269 7193
FAX: 023 9266 4678
office@mcandrewmartin.com



WWW.MCANDREW MARTIN.COM