


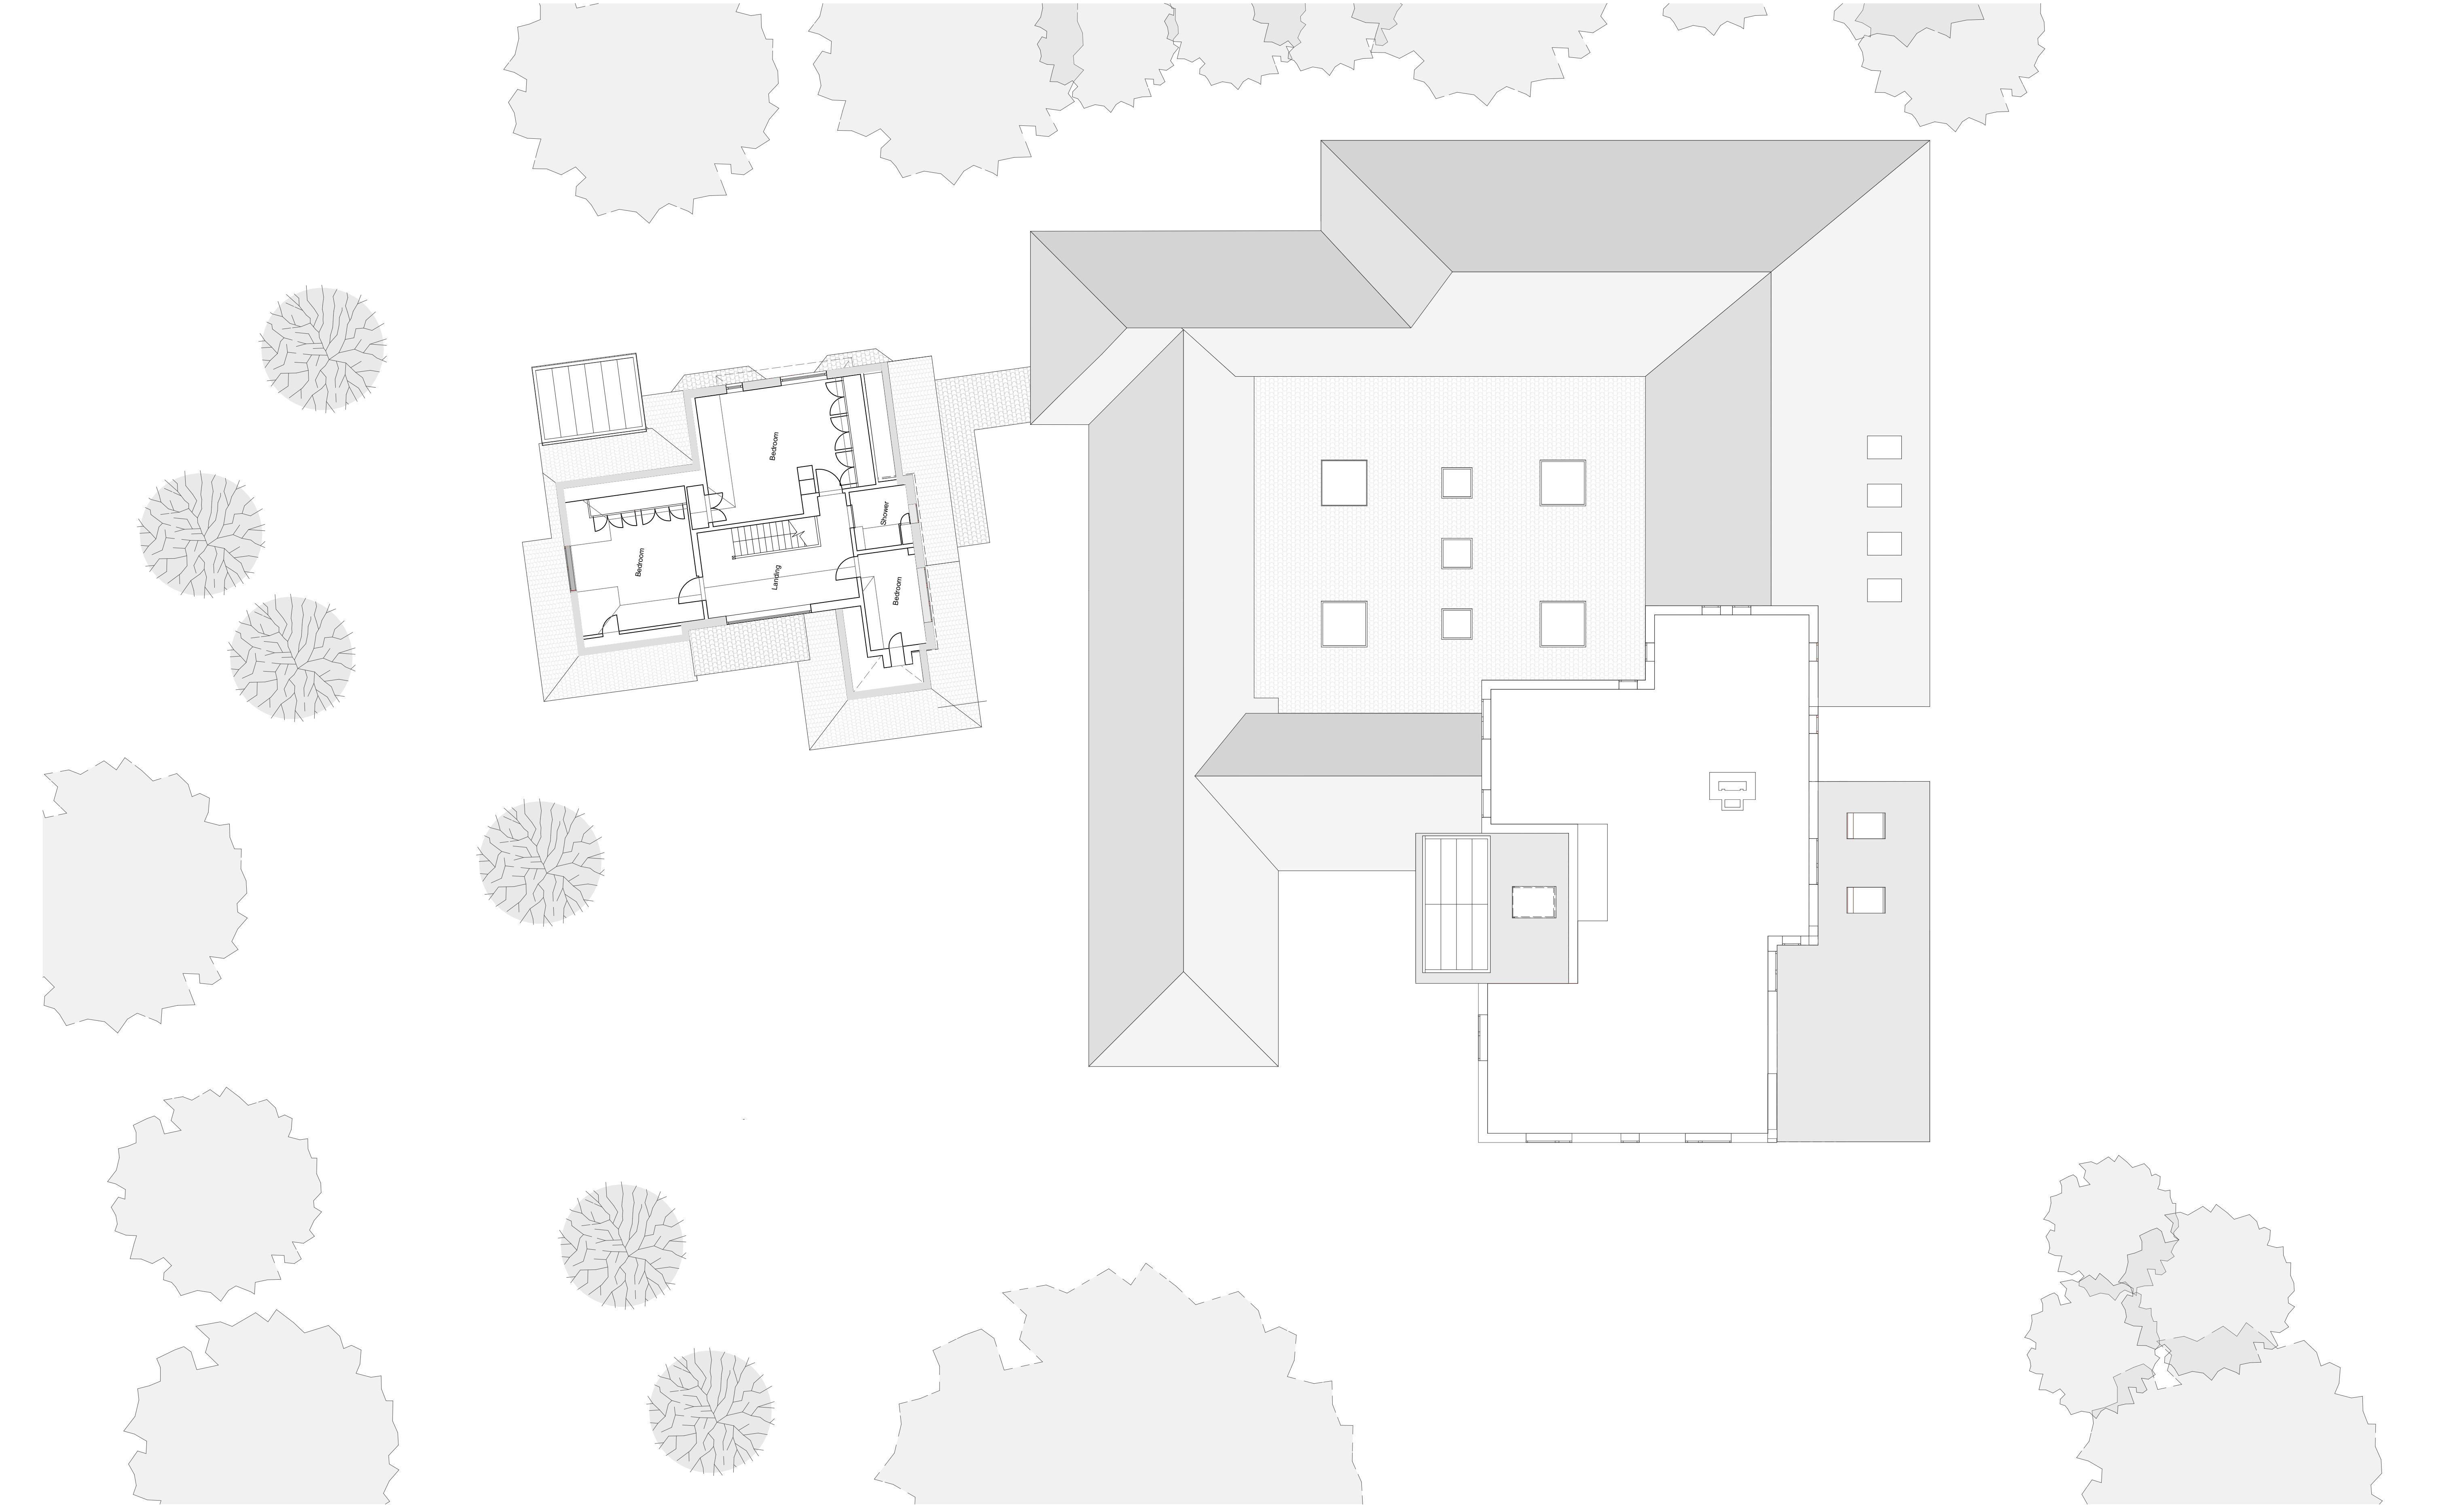

revisions & notes: A 04.10.2016 JB Issued for Client comment

project: Mr T. M. Maloney
Care Home Extension
Oaklands, Stakes Hill Road,
Waterlooville

drawing name: Existing First Floor Plan
status: For Planning
date: October 2016
scale: 1:100 @A1
drawn: JB

pwparchitects
61 South Street, Havant, Hampshire PO9 1BZ
t: 023 9248 2494
e: design@pwp-architects.com
f: 023 9248 1152
w: www.pwp-architects.com
Project No. **5011**
drawing No. **1154** rev **A**

Note: All dimensions to be checked on site by the contractor before fabrication and erection. Figured dimensions to be taken in preference to scaled dimensions. This drawing is the copyright of the architects and must not be reproduced or used without their express consent, except for the purposes of a planning application. Electronic issue of this drawing to be confirmed by paper hard copy only.