


NOTES:


Dimensions to be checked on site before commencing work. Any discrepancies shall be reported to the architect immediately.

Do not scale from these drawings except for planning purposes. Use figured dimensions only.


Where applicable this drawing is to be read in conjunction with other consultants' drawings.

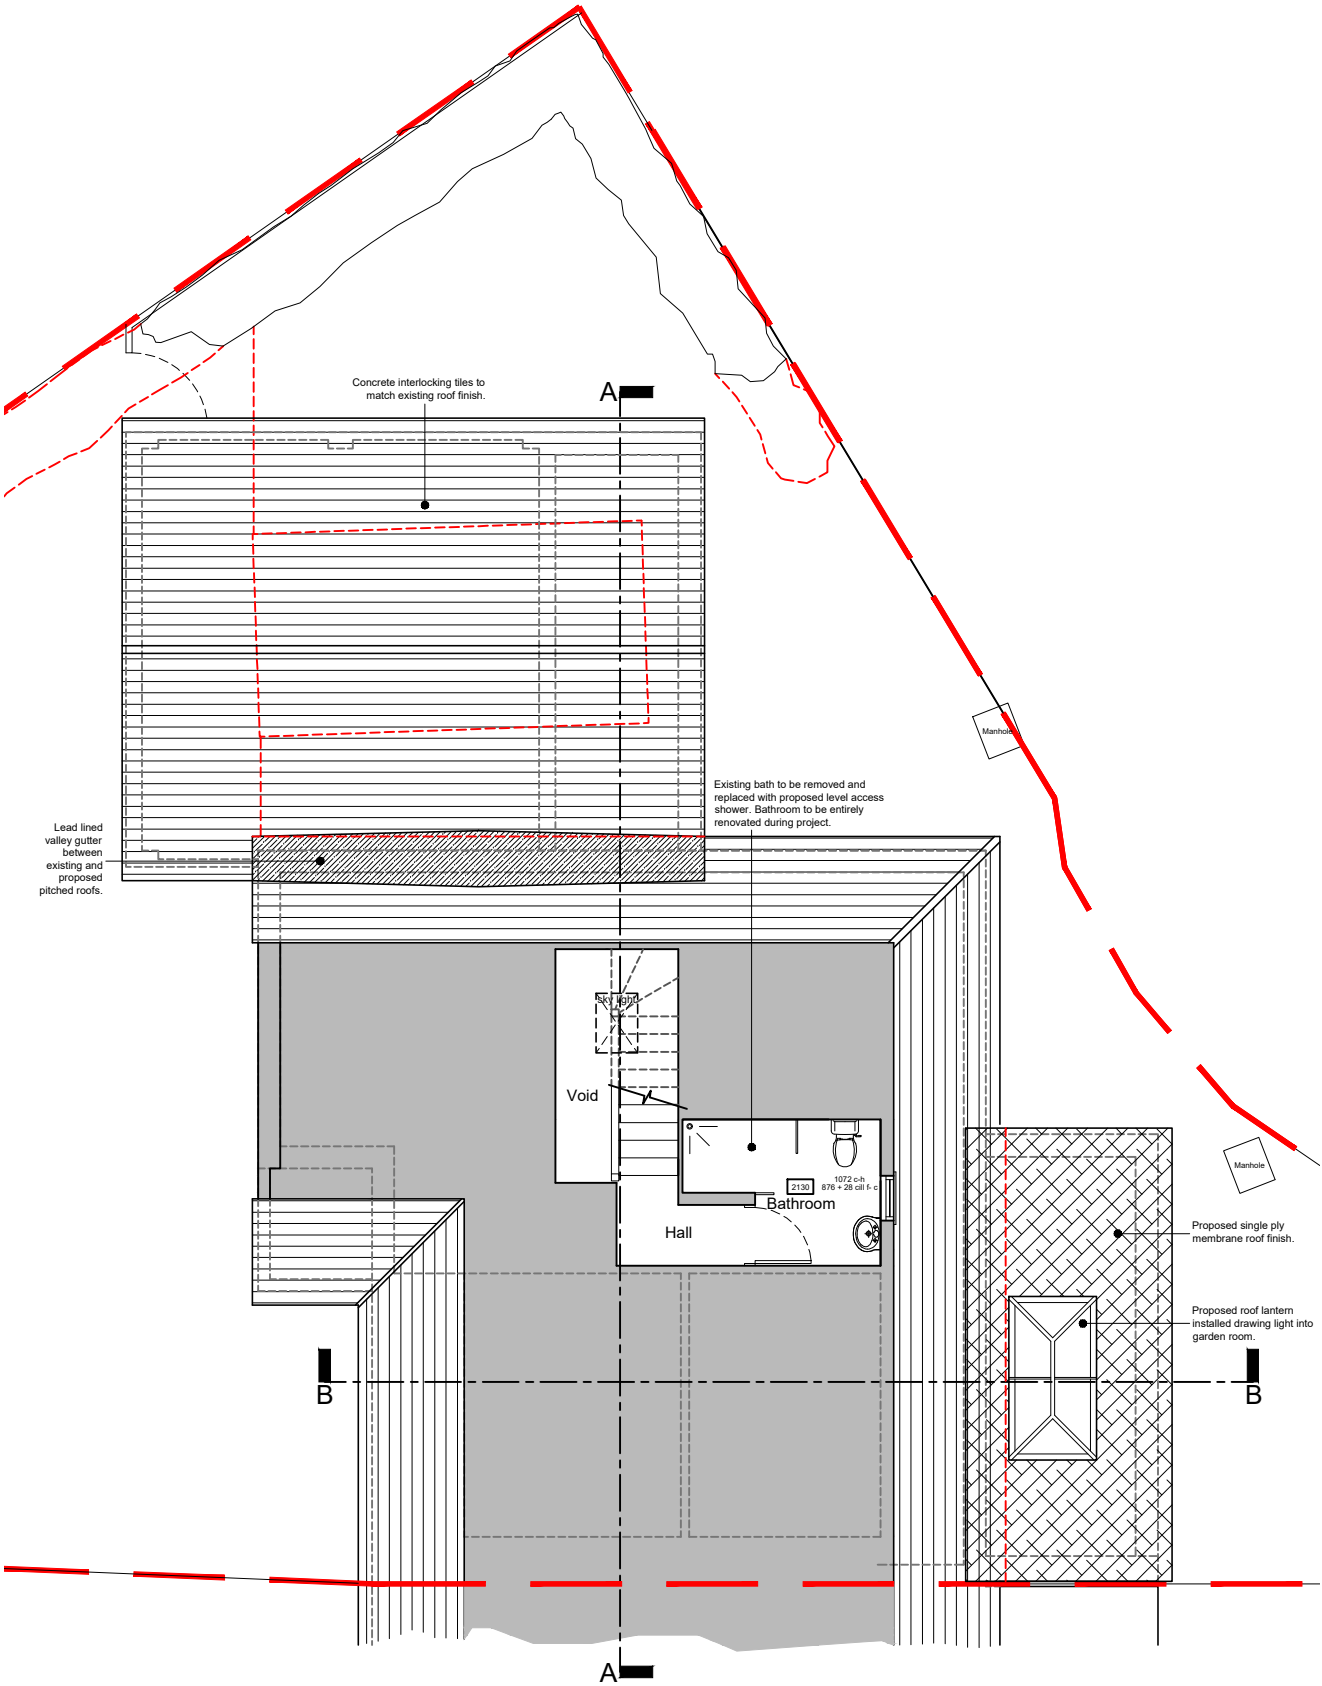

First floor plan scale 1:100

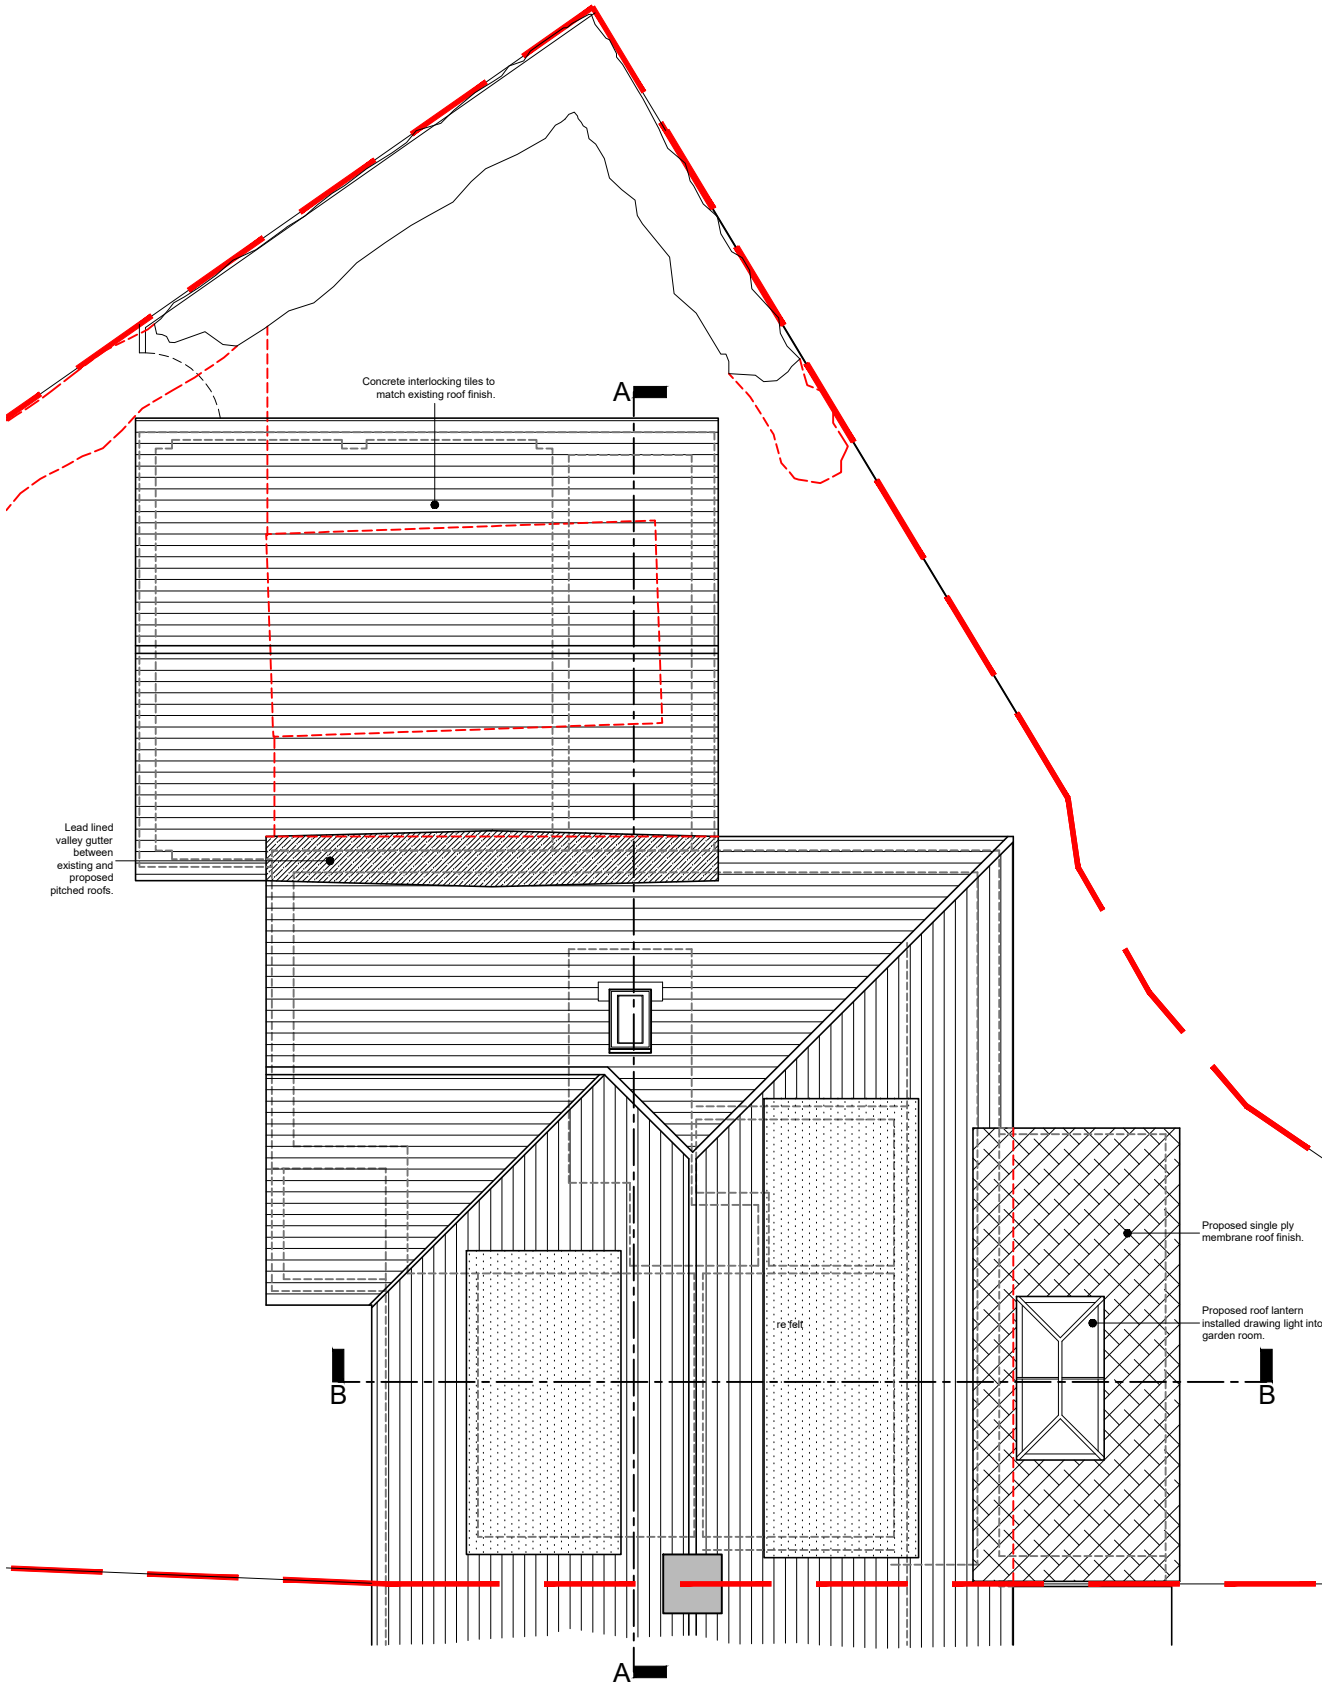

Roof plan scale 1:100

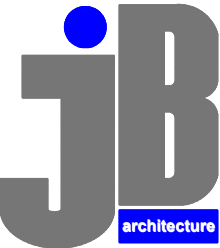

JIMMY BESSANT ARCHITECTURE
TEL: 01243 933732 M: 07769904282
E: jimmy@jb-architecture.co.uk
Web: www.jb-architecture.co.uk

For
MR & MRS LAMBE

Project
**PROPOSED SINGLE STOREY
EXTENSION & DOUBLE GARAGE
98 LITTLEPARK AVENUE
HAVANT, PO9 3QZ**

Title
**PROPOSED FIRST FLOOR &
ROOF PLANS**

Date	Drawn	Scale	Checked
SEP 2018	SR	as noted @ A3	-
Job Number	Drawing Number	Revision	
PL218.18	-05	A	