

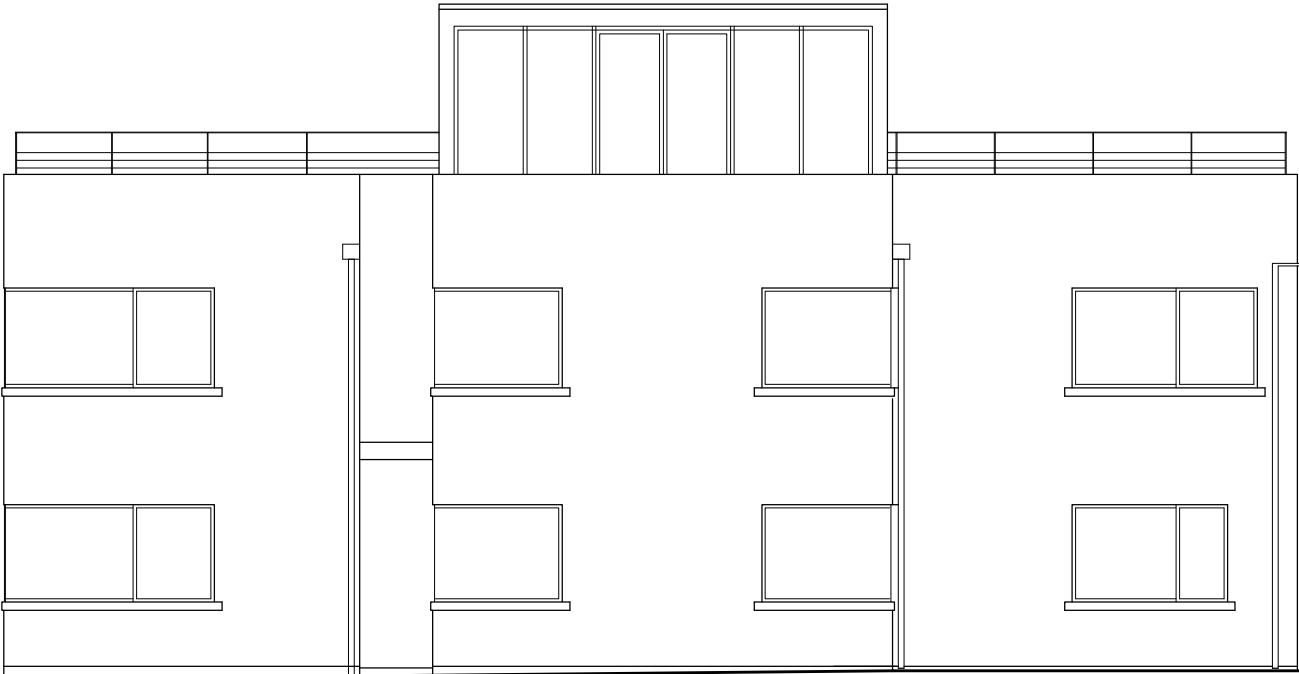


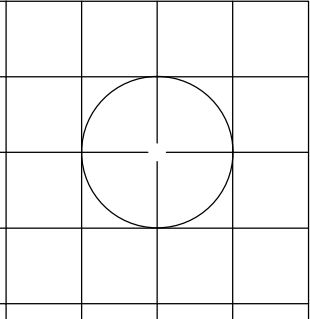

SOUTH ELEVATION

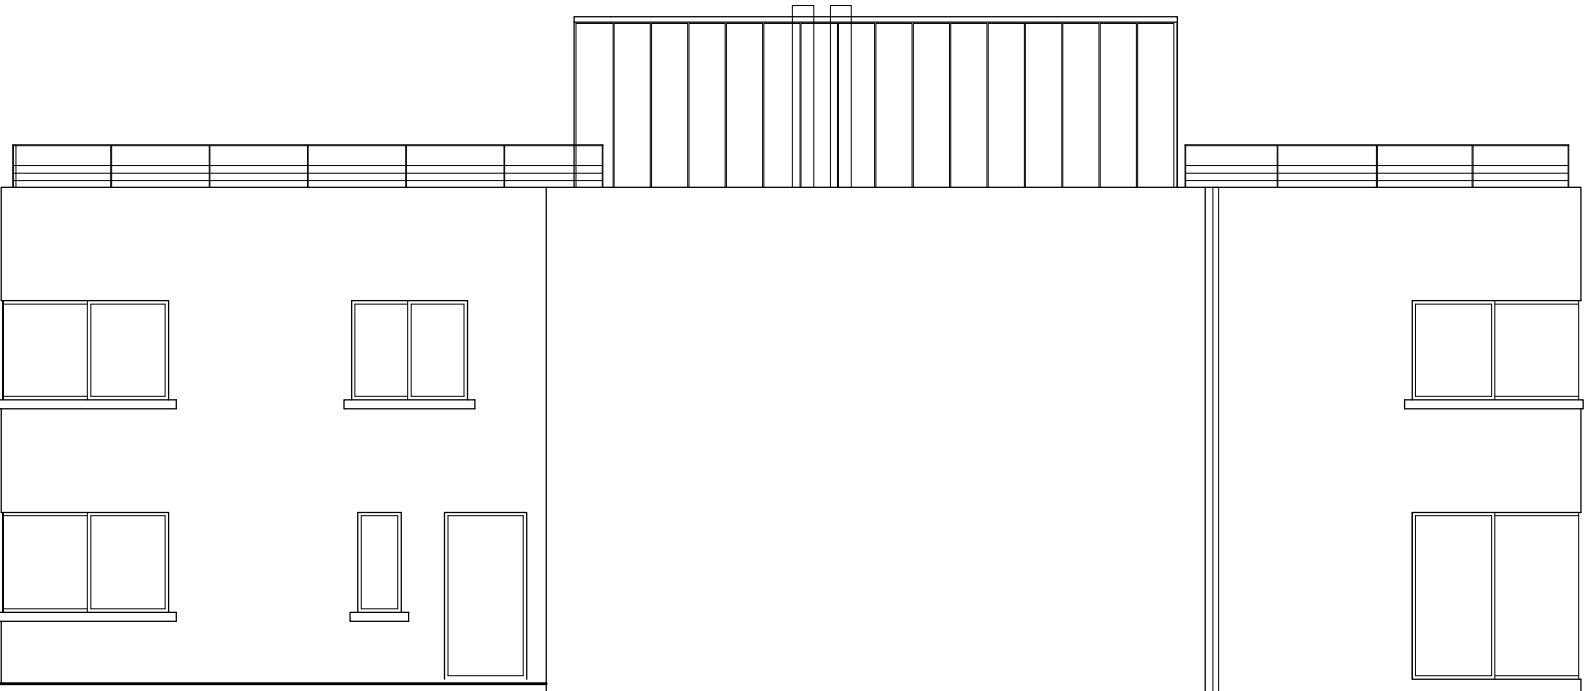

EAST ELEVATION

Revision

Project title

Northshore
40 Sinah Lane
Hayling Island, PO11 0HH

Drawing title

Existing
- Elevations

Client

Mr and Mrs Nunn

Date

01.02.2018

Scale

1:100 @ a3 or 1:50 @ a1

Status

Permitted Development

Drg. no.

1032-100-009

Notes

*Do not scale this drawing
All dimensions must be
checked and rak architects
are to be informed of any
discrepancies prior to
construction, this drawing
and any of the details
therein remain the copyright
of rak architecure ltd.*

rak achitecture ltd
Lower Lewell Farmhouse,
Lewell,
Dorchester,
Dorset,
DT2 8AP

Phone. +44 (0)1305 246741

www.rakarchitecture.co.uk

