


25 PARK CRESENT, EMSWORTH
PROPOSED

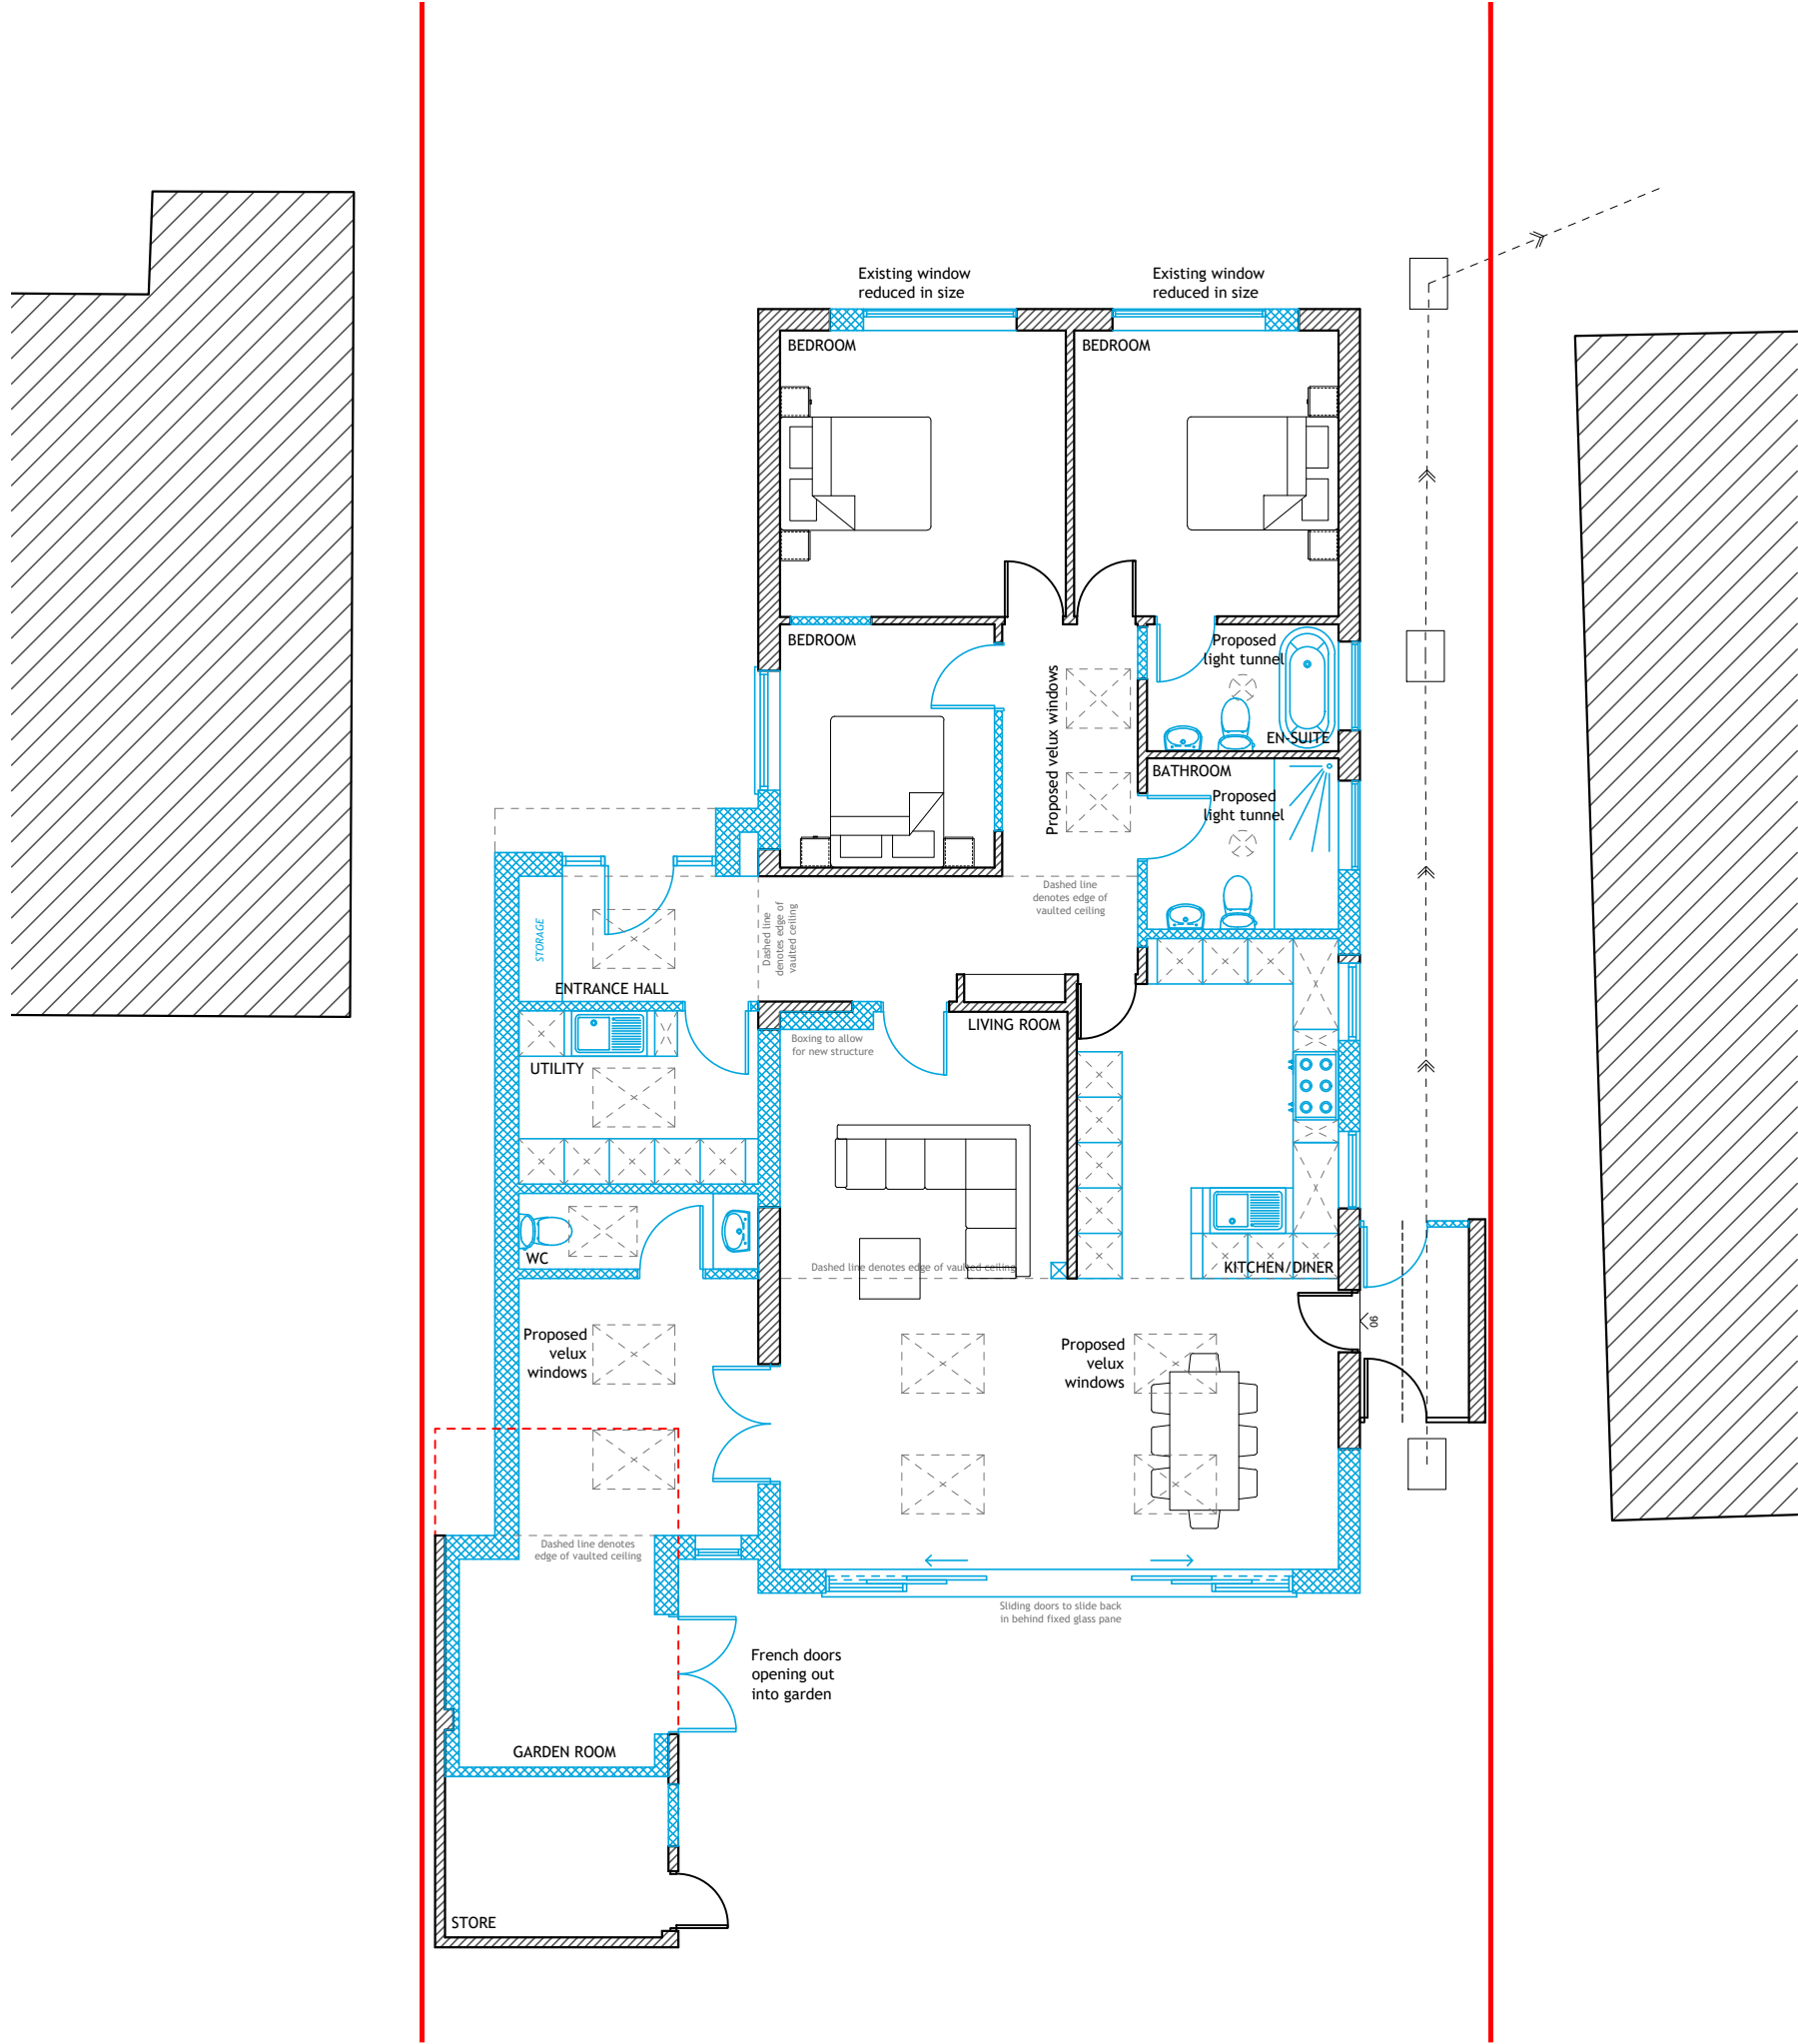


GROUND FLOOR PLAN
1:100




FRONT ELEVATION
[north] 1:100




SIDE ELEVATION
[west] 1:100

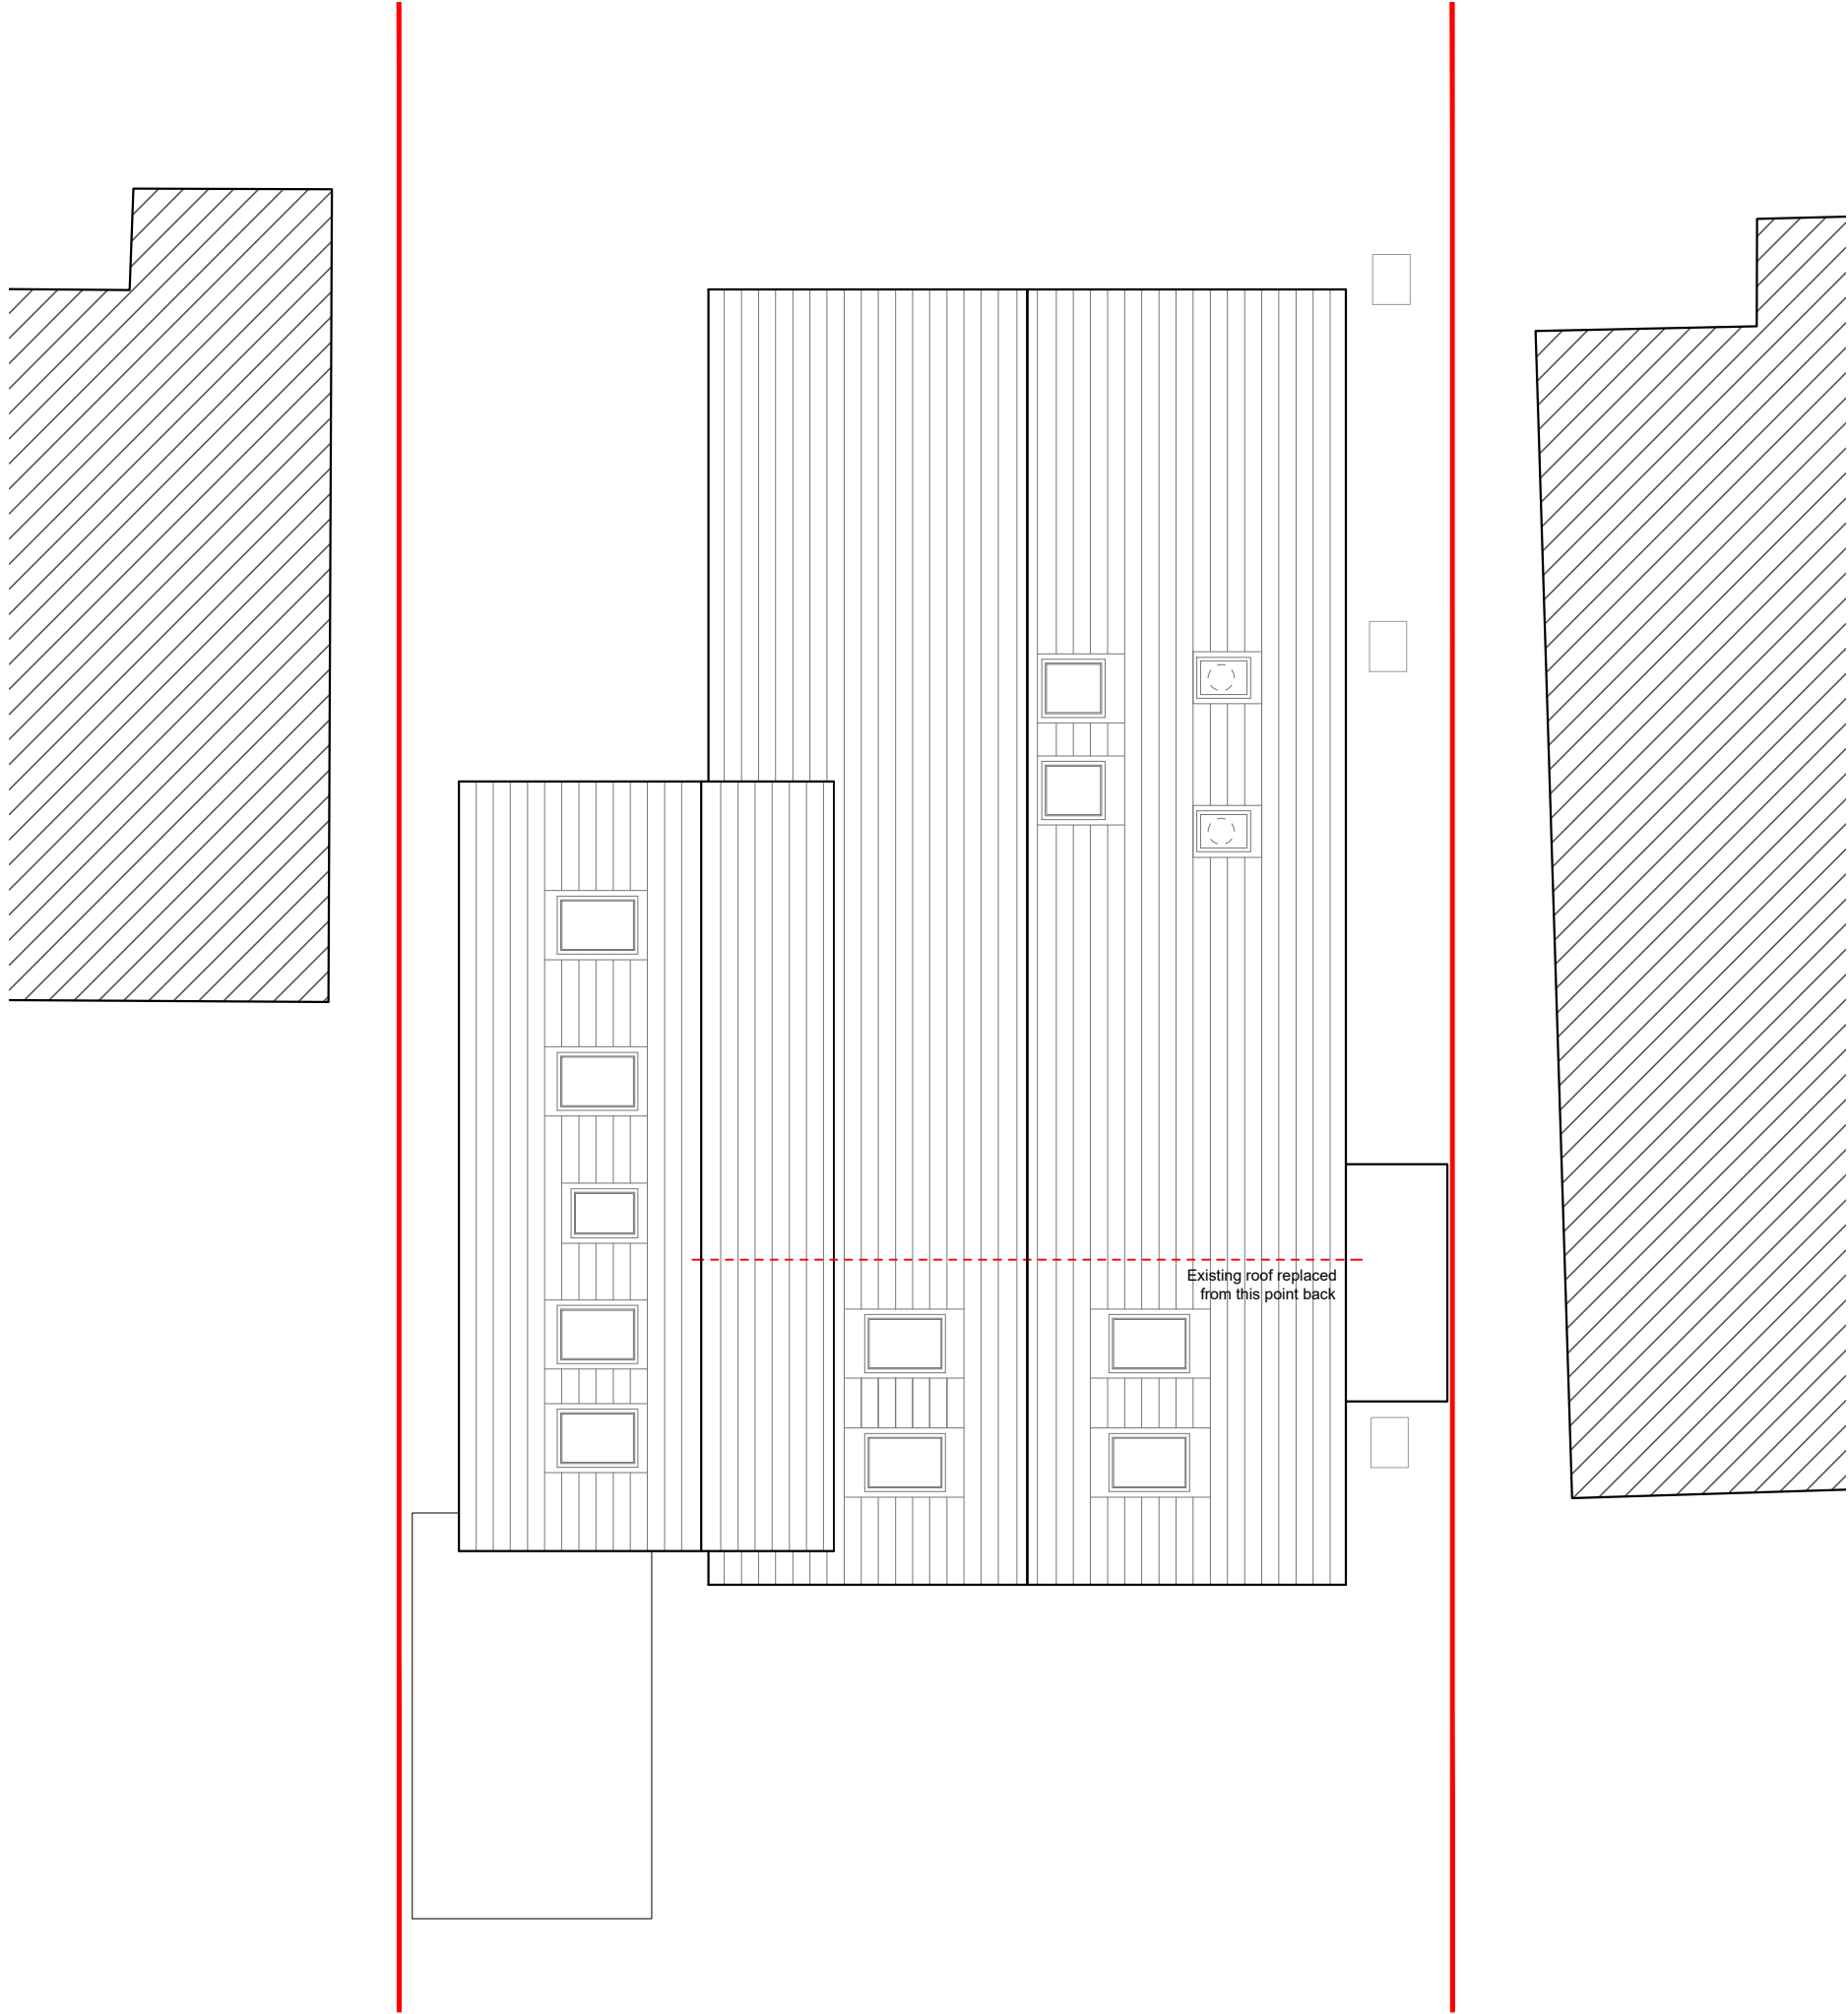

ROOF PLAN
1:100

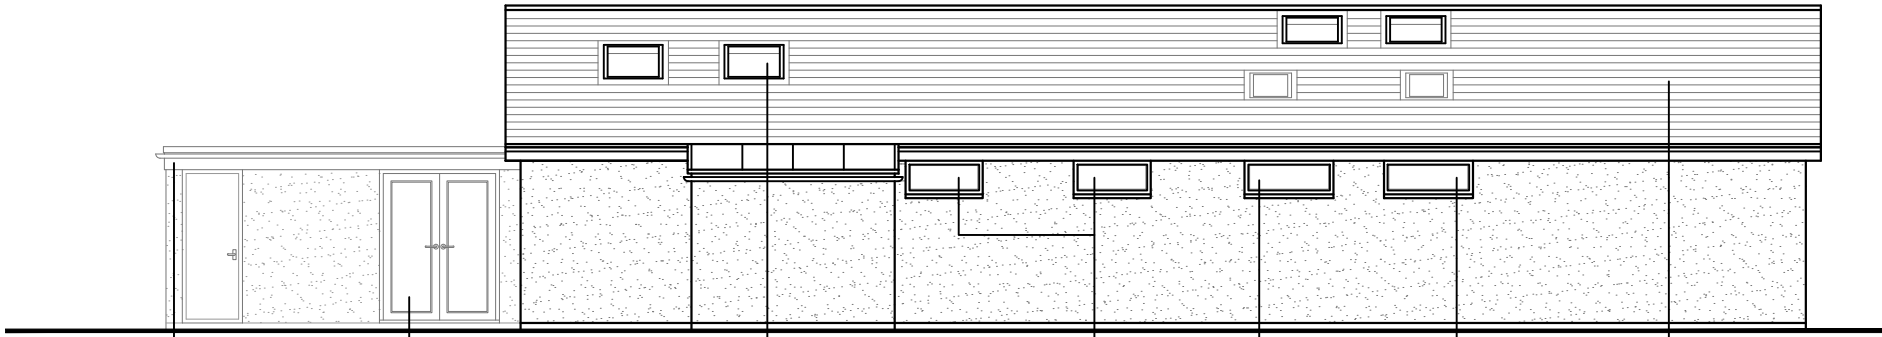

SIDE ELEVATION
[east] 1:100

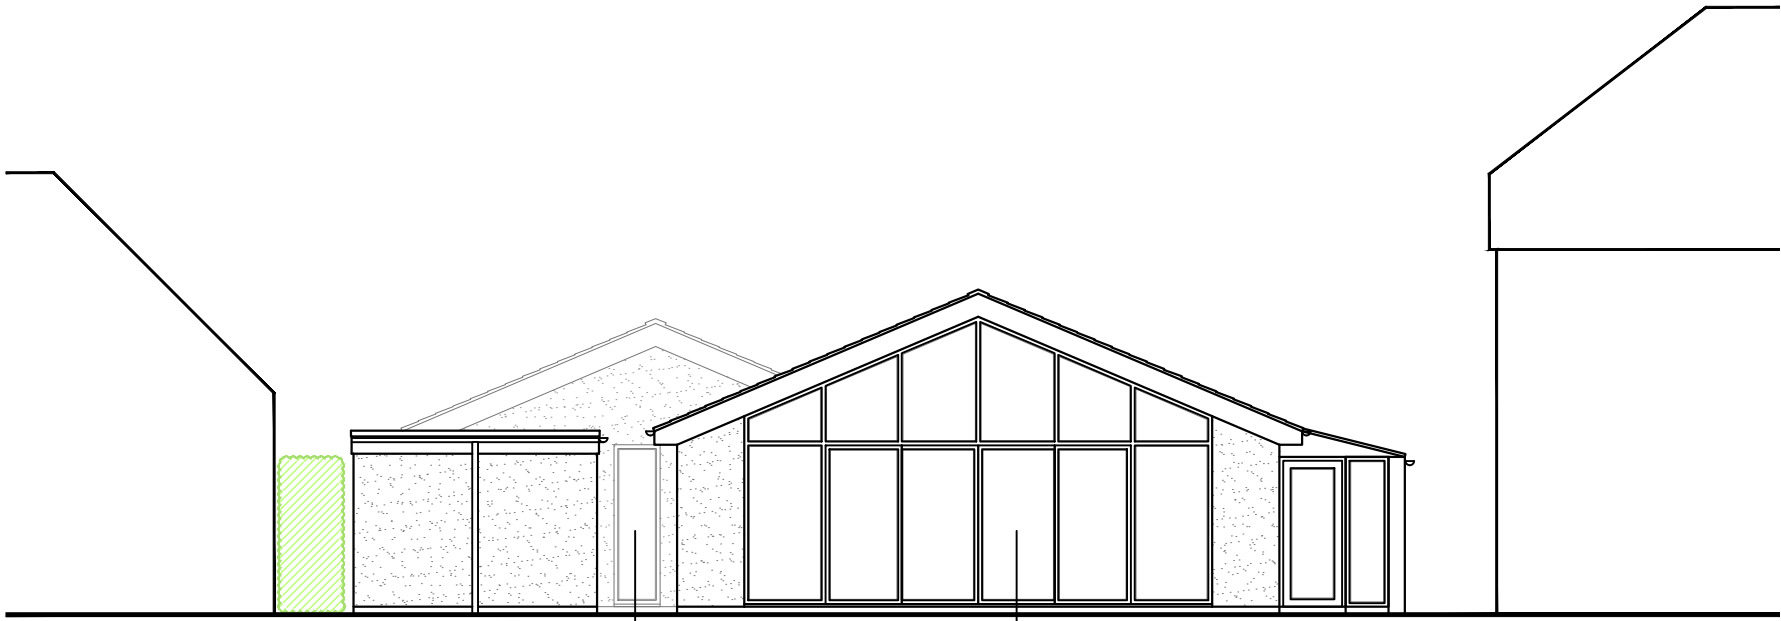

REAR ELEVATION
[south] 1:100



REV	DATE	AMENDMENT	DRAWN
A	24/08/18	Width of side extension reduced to maintain a gap between extension and boundary	TW

hd
architects

Helyer Davies Architects Ltd
1 The Old Flour Mill,
Emsworth, PO10 7BT
01243 370 715

www.hdarchitects.co.uk mail@hdarchitects.co.uk

PROJECT

25 Park Crescent
Emsworth
Hampshire
PO10 7NT

DRAWING
PROPOSED
Floor Plans
Elevations
Site Location Plan & Block Plan

SCALE
as noted @A1

DATE	August 2018	DRAWN	TW
DRAWING NUMBER	18039-02	REVISION	A

