



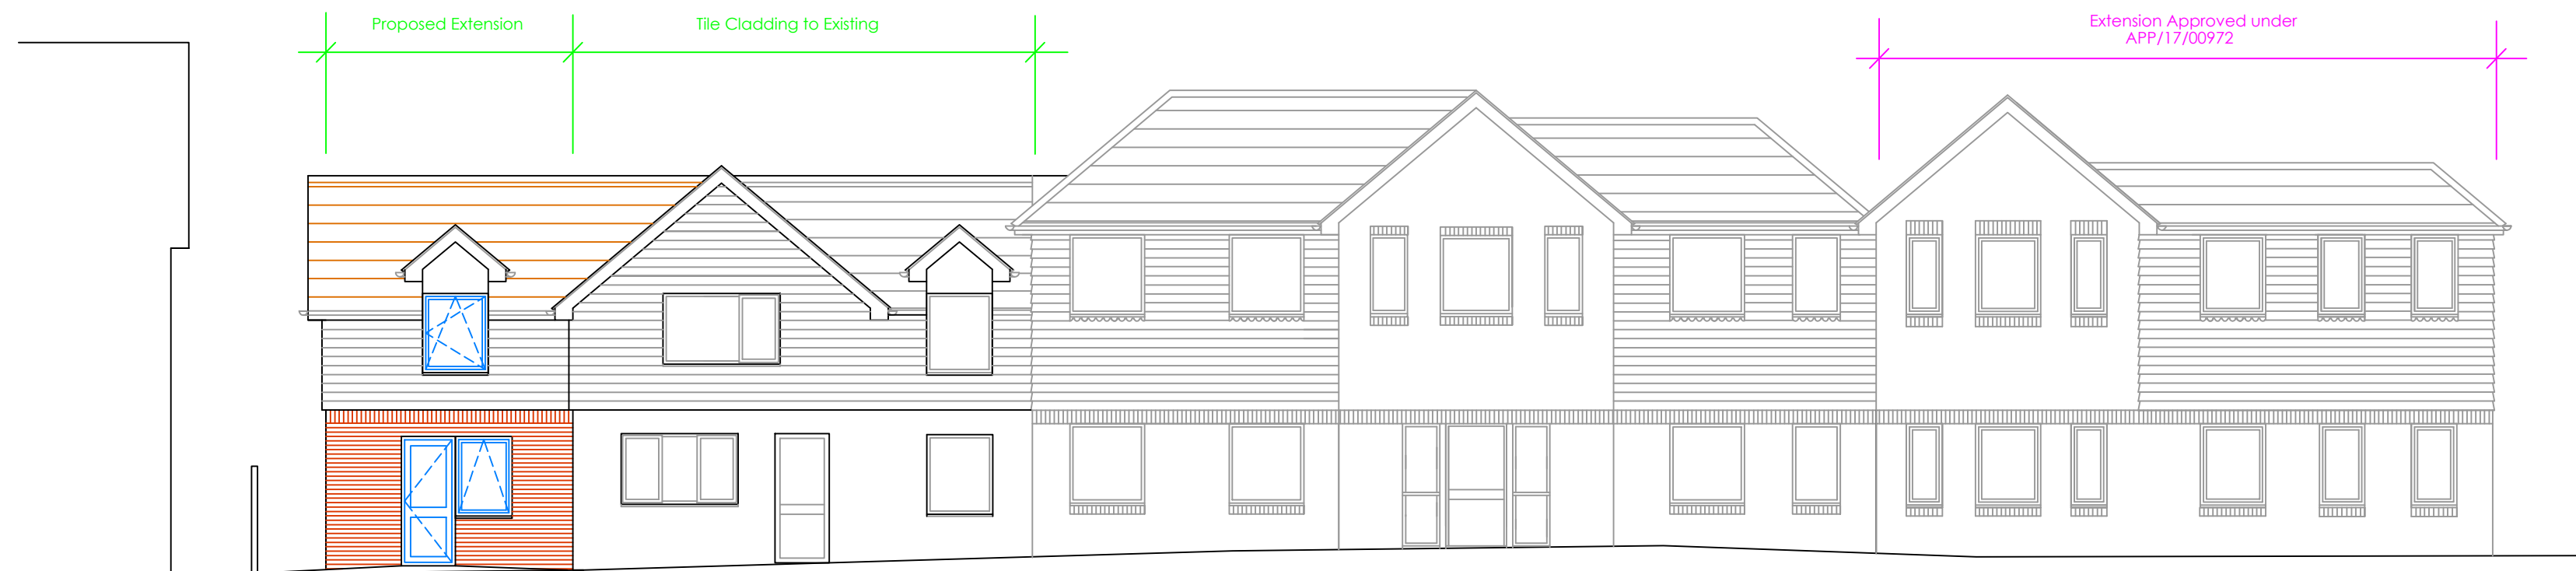


North West Elevation



South East Elevation

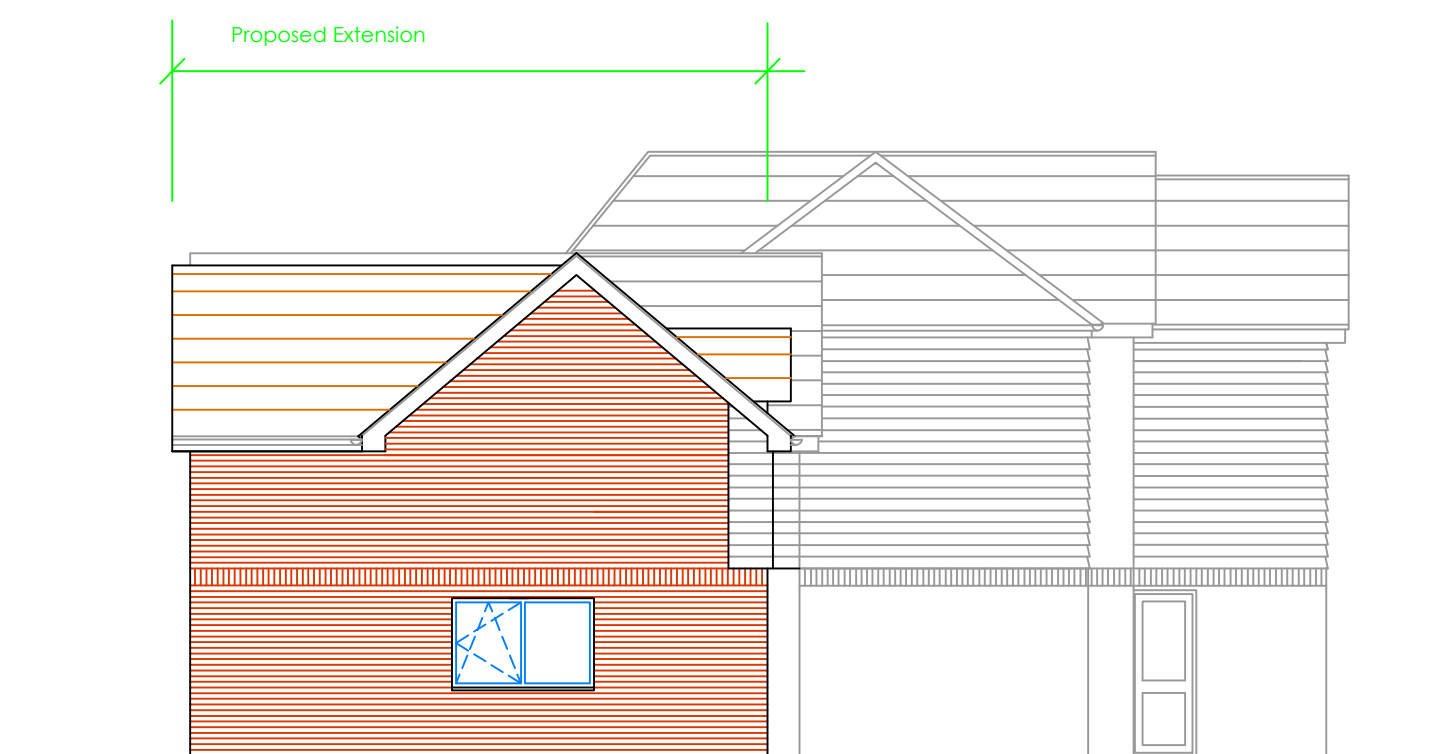


North East Elevation

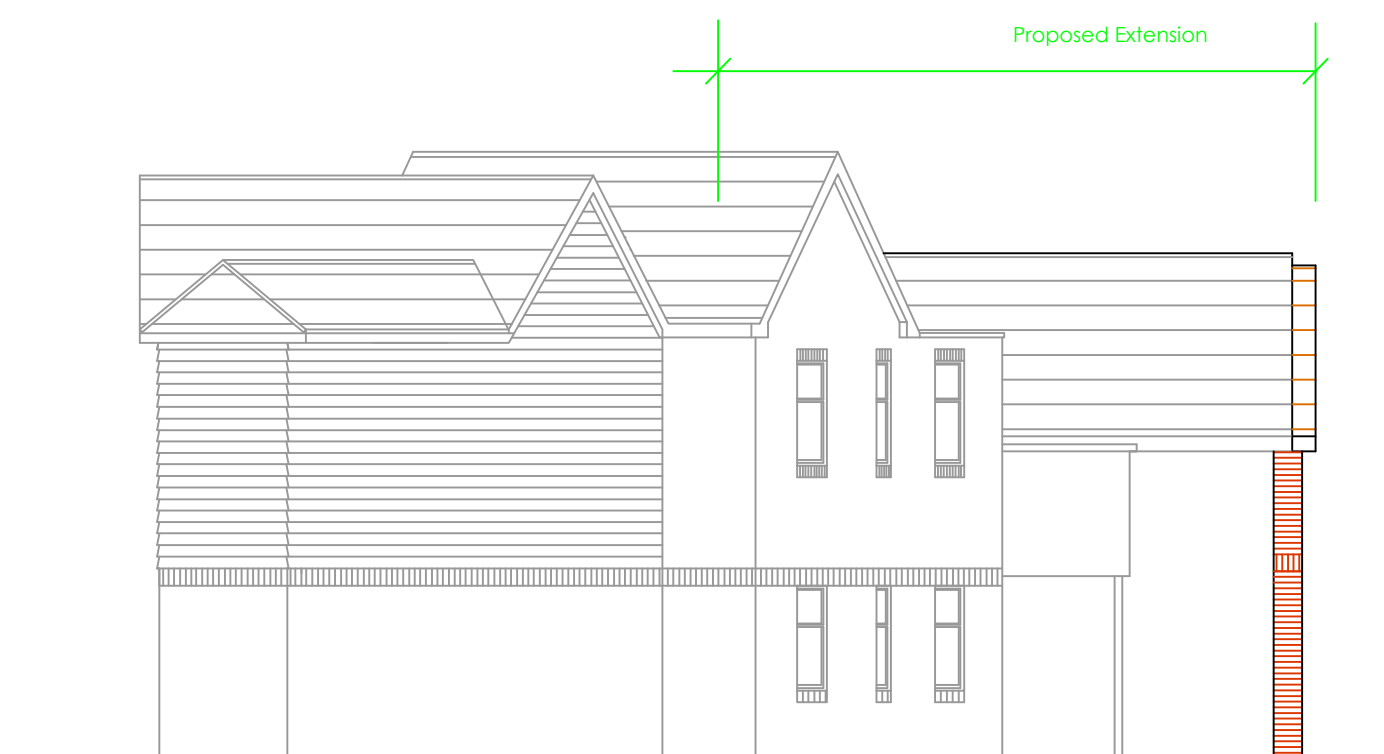

South West Elevation

This drawing is the copyright of Tomes Architects and may not be copied, altered, or reproduced in any way, or be passed to a third party without our written authority.
All dimensions are to be checked on site before commencing work. Any discrepancies should be reported to the project manager immediately.

Rev A 09-04-2018 Separate Entrance Added
Rev B 18-04-2018 Client Amendments
Rev C 27-04-2018 General Update
Rev D 05-07-2018 Scheme Reduced

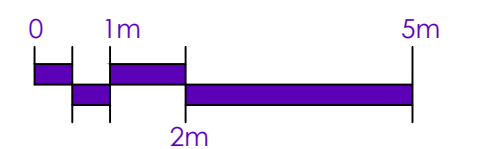

tomesarchitects
architecture + project management

the old rectory, 108 london road, widley, hampshire, po7 5aa
tel: 023 9309 2307 email: info@tomesarchitects.co.uk

project	Aura Gas, New Road Bedhampton	date	09 April 2018
drawing	Proposed Elevations	scale	1:100@A2
drawing no.	C3297-6	revision	D