


Third Angle Projection

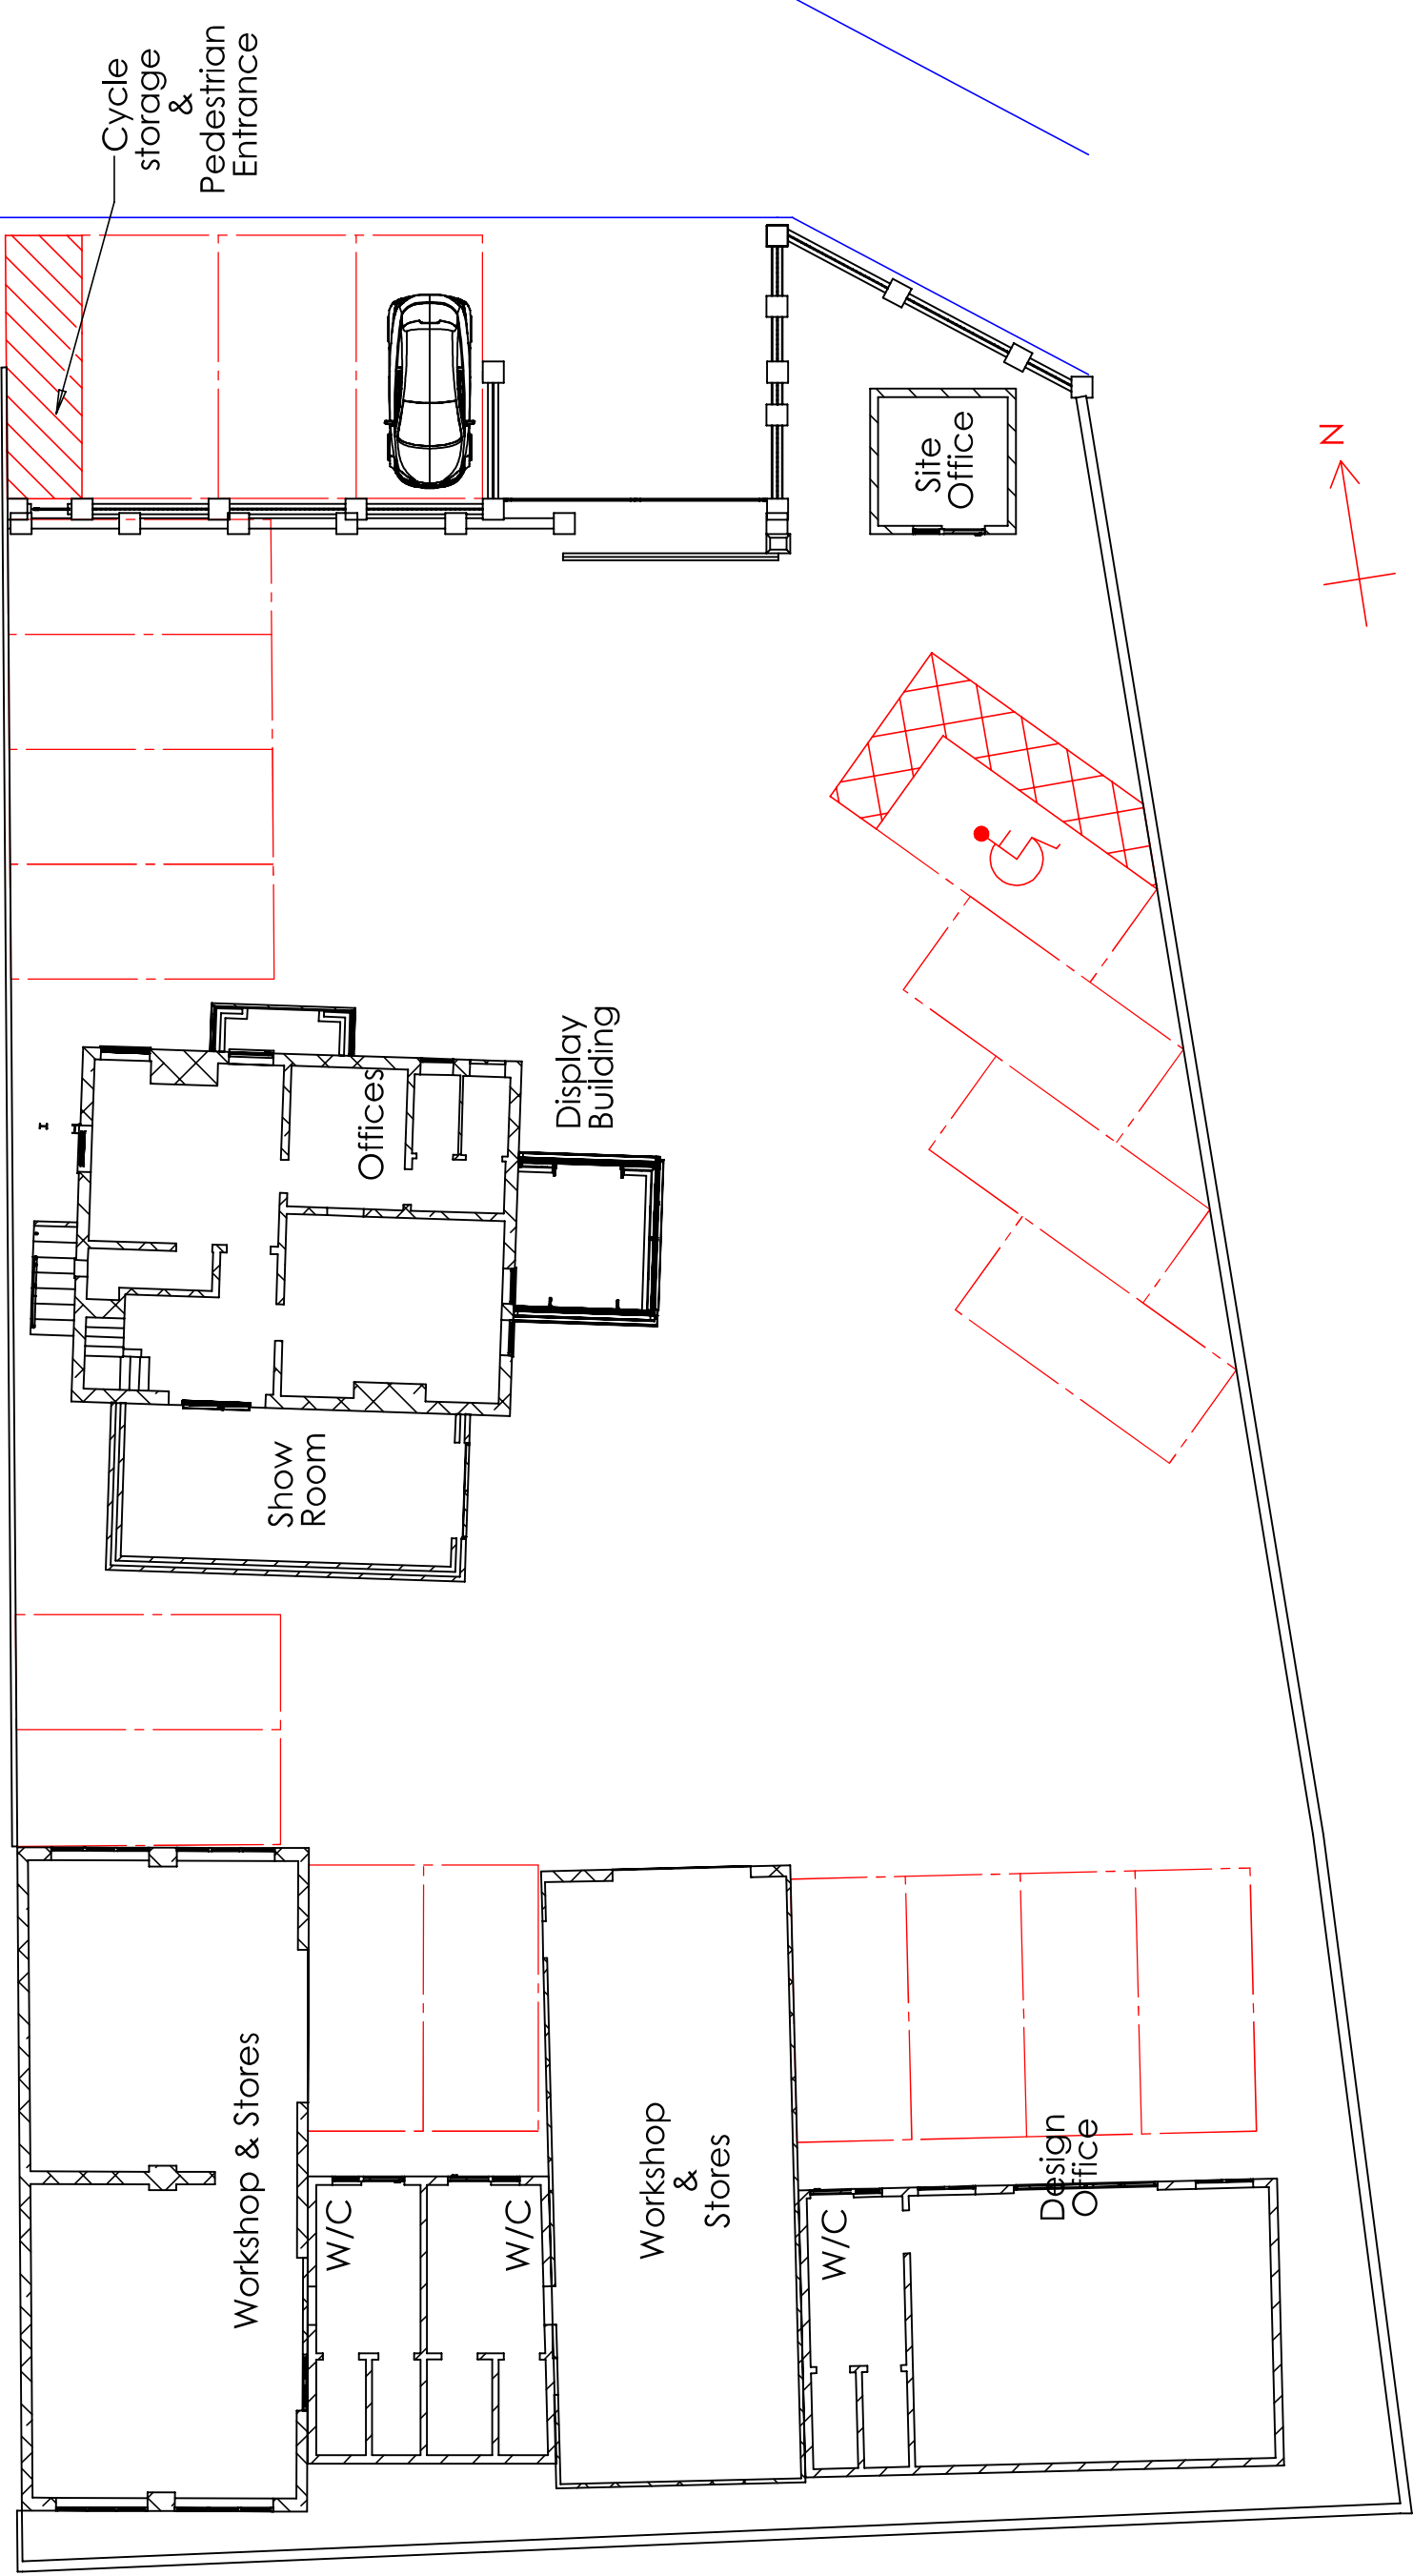

(Metres)

This drawing is copyright and the property of Marston & Langer. It must not be copied (in whole or in part), used for manufacture or otherwise disclosed without prior written consent of the company. Any copies of this drawing made by any method must also include a copy of this legend. © Marston & Langer 2018 (is a trading name of Alitex Limited).

		TITLE		Proposed Floor Plan Marston & Langer Site 6 Seagull Lane, Emsworth, PO10 7QH	
DRAWN	NBA	DATE	1/5/18	SCALE	1:150
				DWG NO.	Sheet 11 of 12 - Rev-B
CHECKED		CHECKED		CUSTOMER / ORDER NO.	
				Nr N Bashford	