




NOTES:  
Dimensions to be checked on site before commencing work. Any discrepancies shall be reported to the architect immediately.  
Do not scale from these drawings except for planning purposes.  
Use figured dimensions only.  
Where applicable this drawing is to be read in conjunction with other consultants' drawings.  
All drawings to be read in conjunction with specification and all other drawings including structural engineer and mechanical and electrical drawings / specification

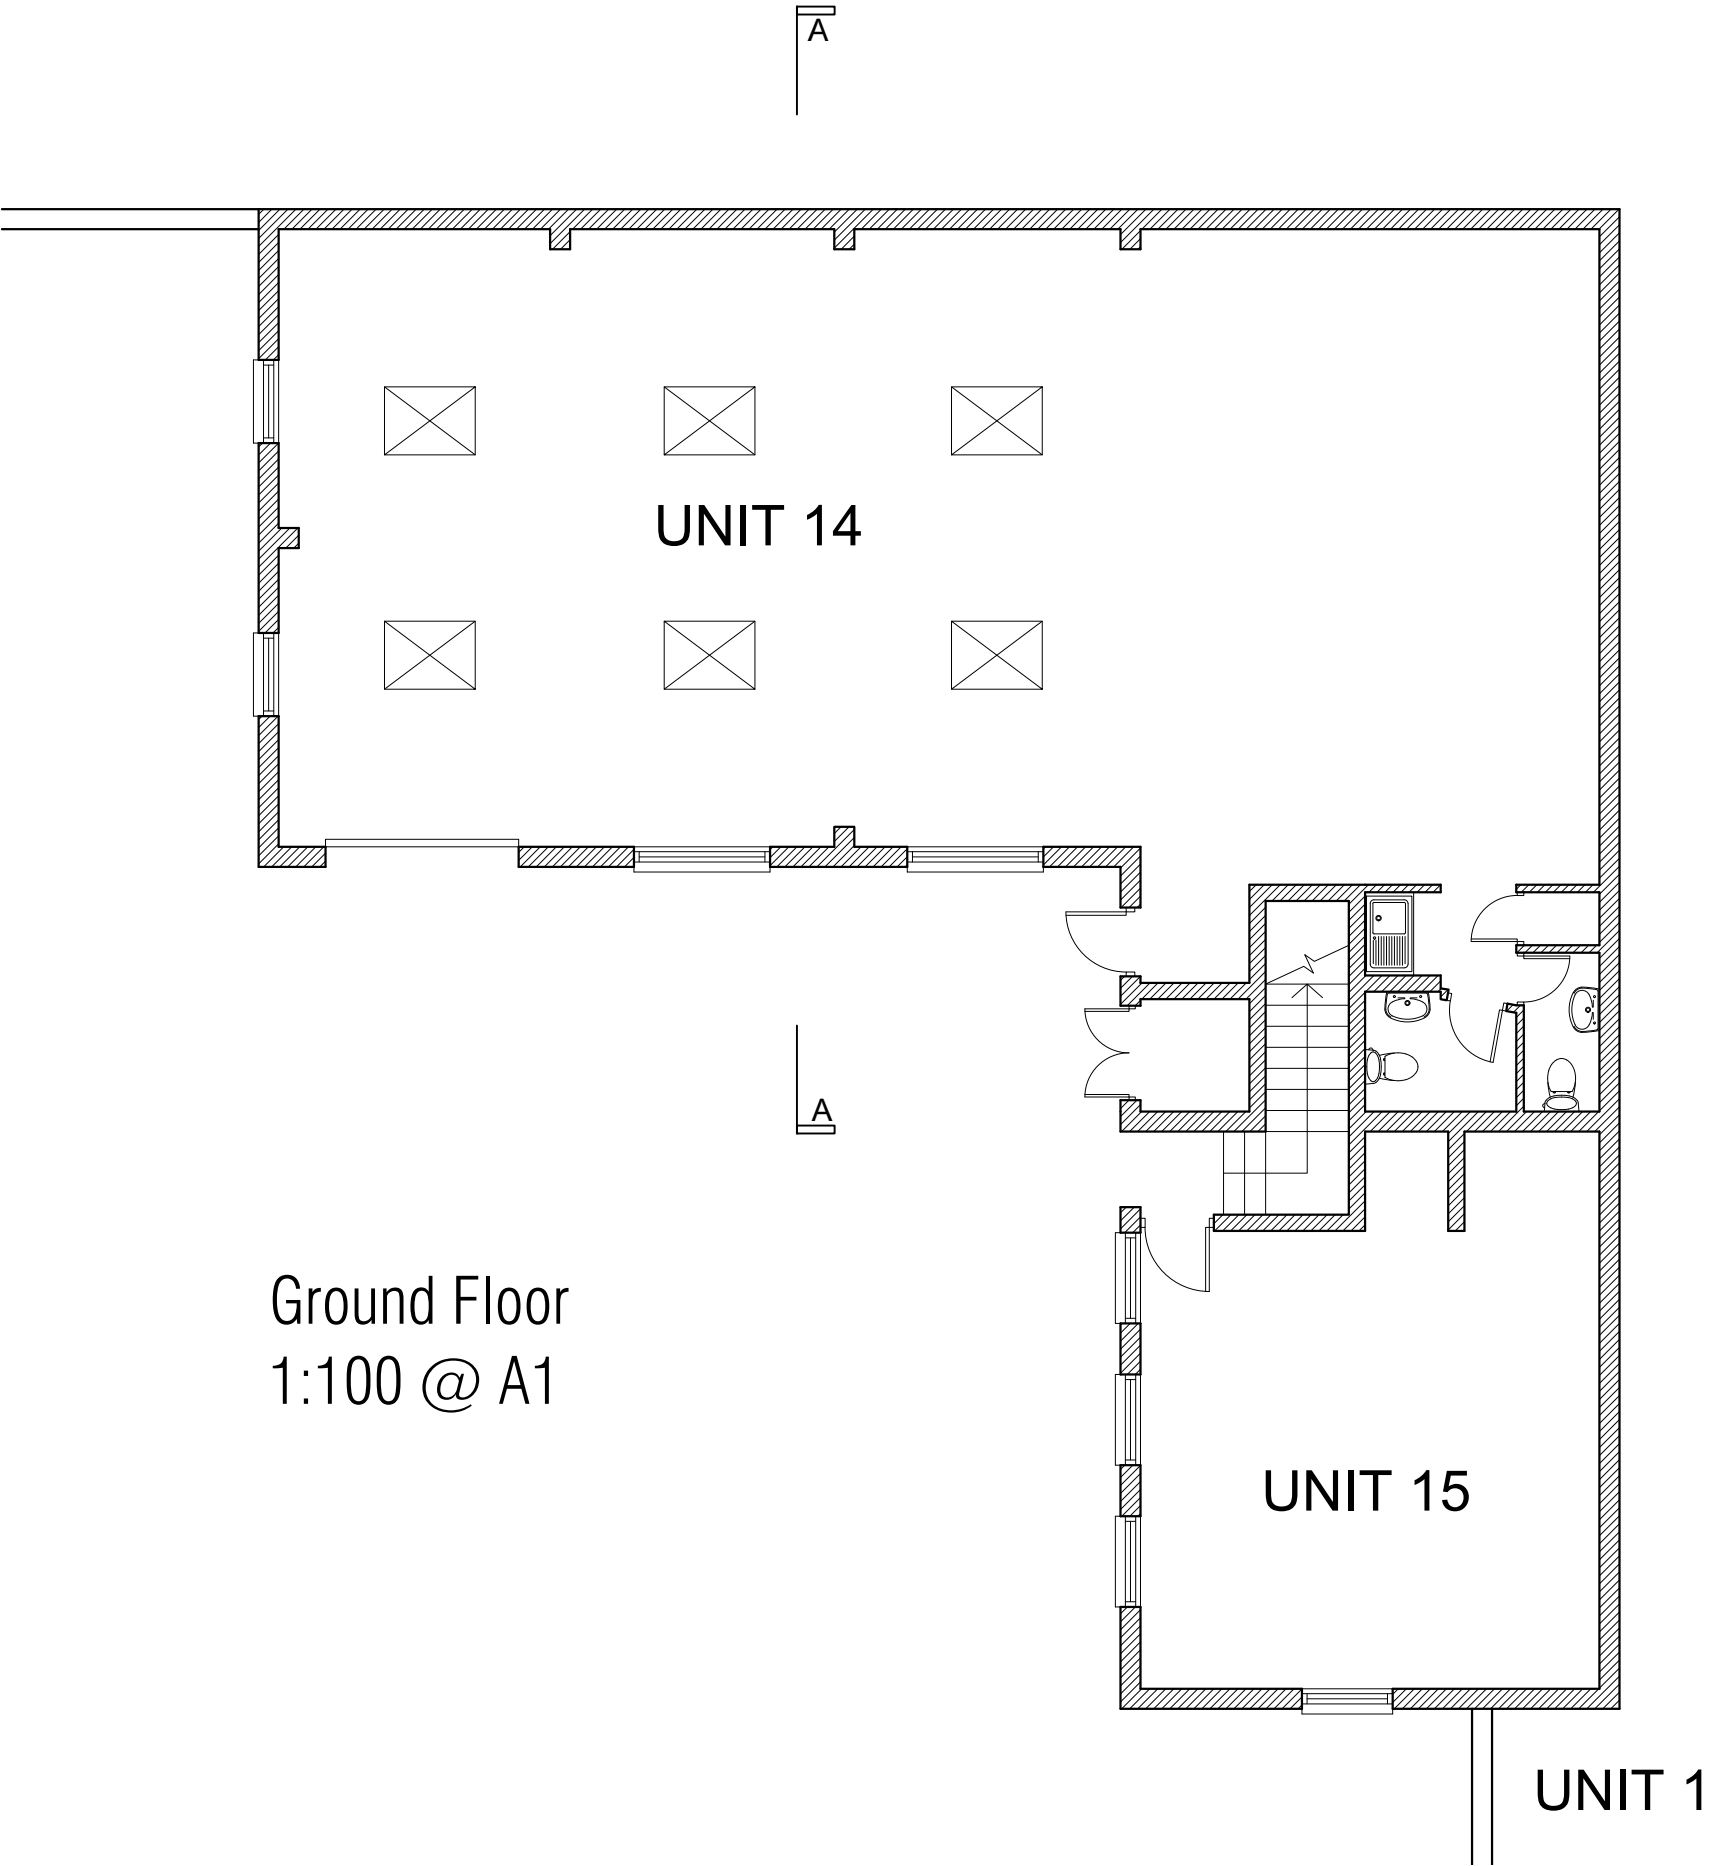

Ground Floor  
1:100 @ A1

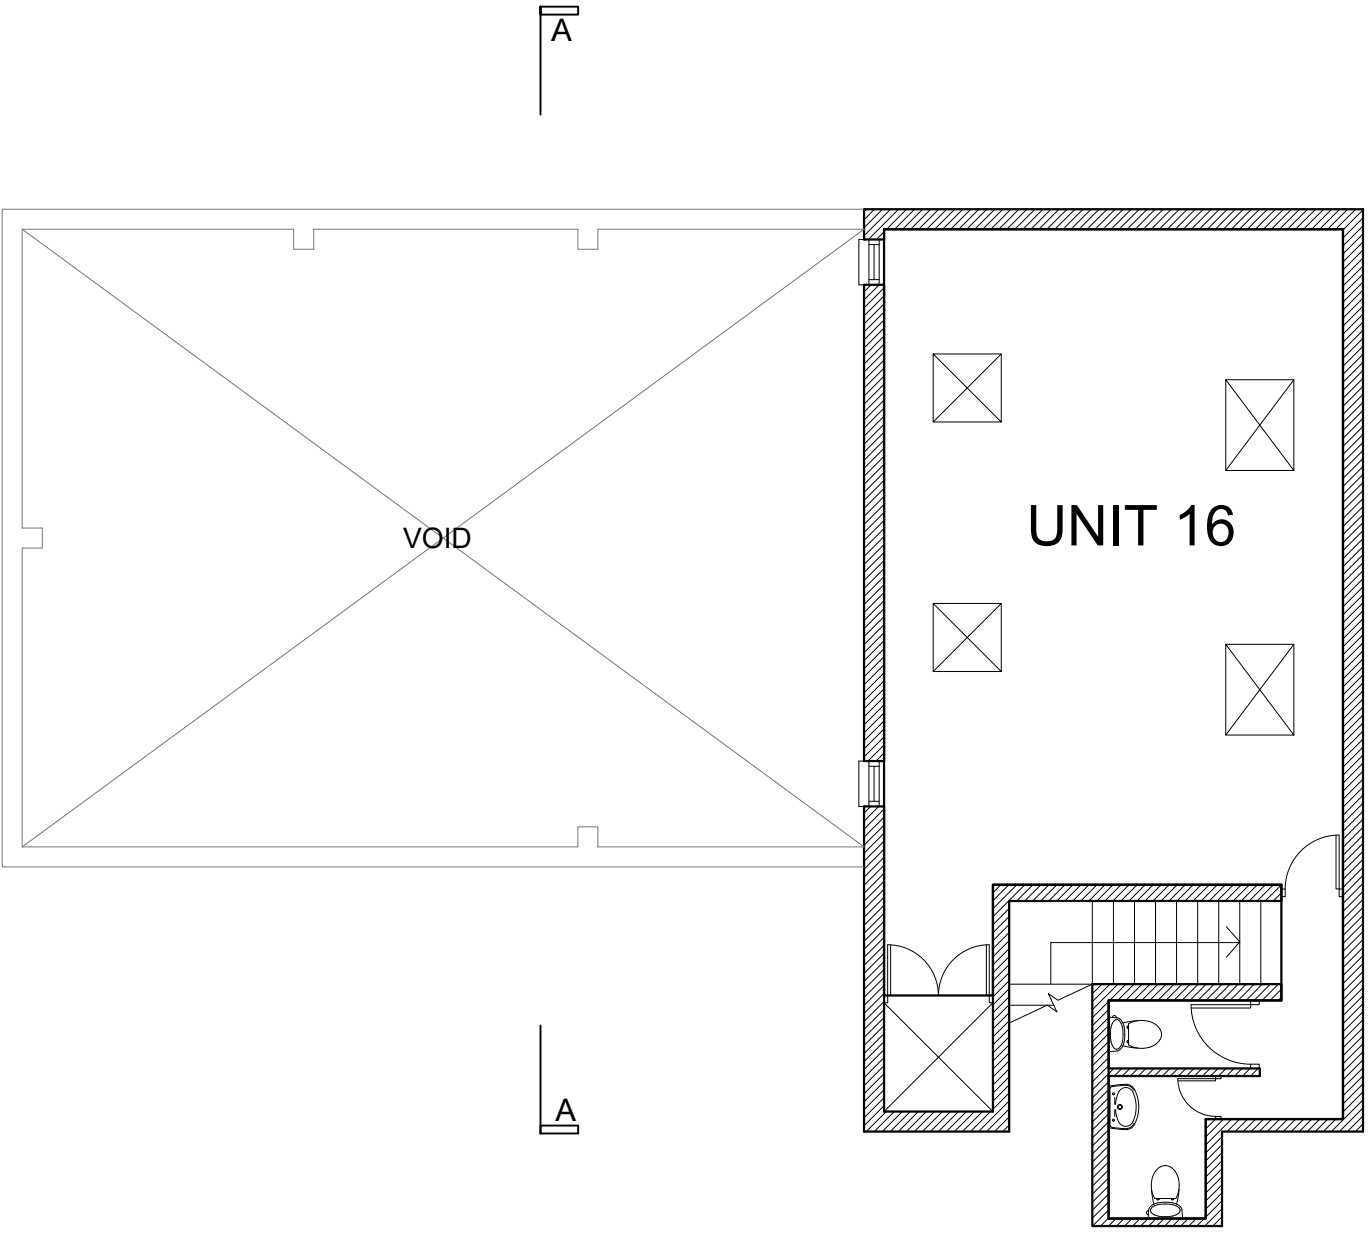

First Floor  
1:100 @ A1

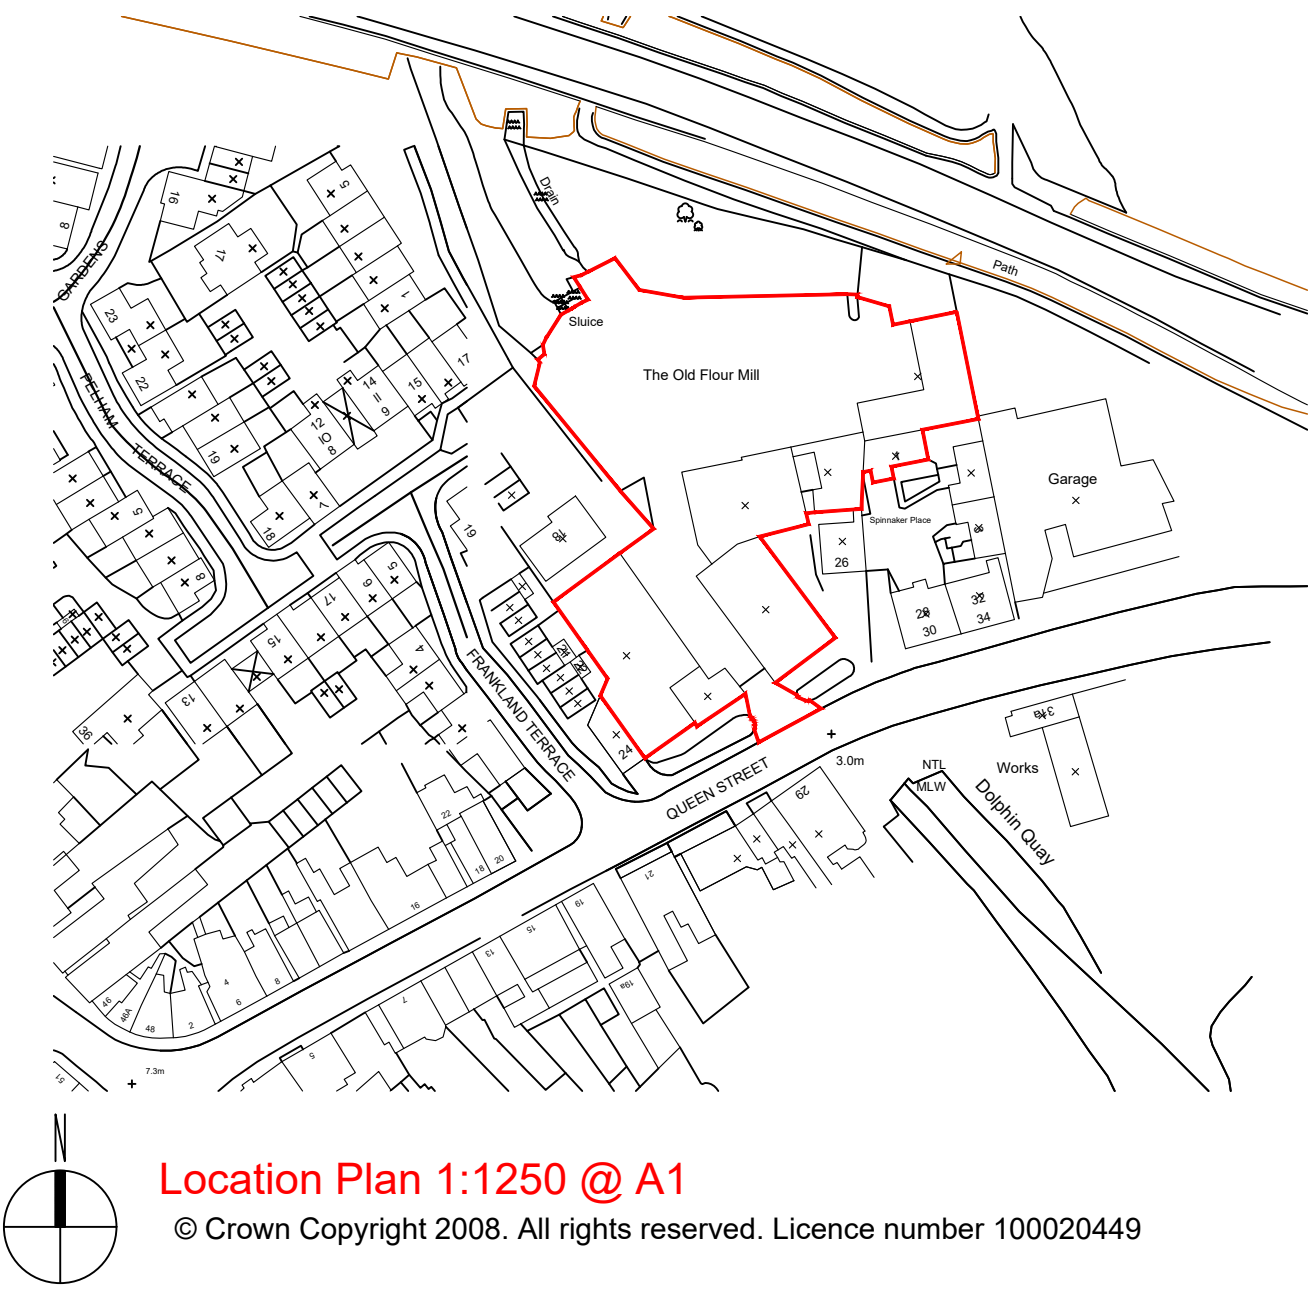

Location Plan 1:1250 @ A1  
© Crown Copyright 2008. All rights reserved. Licence number 100020449




Block Plan 1:500 @ A1  
© Crown Copyright 2008. All rights reserved. Licence number 100020449




West Elevation  
1:100 @ A1




North Elevation  
1:100 @ A1

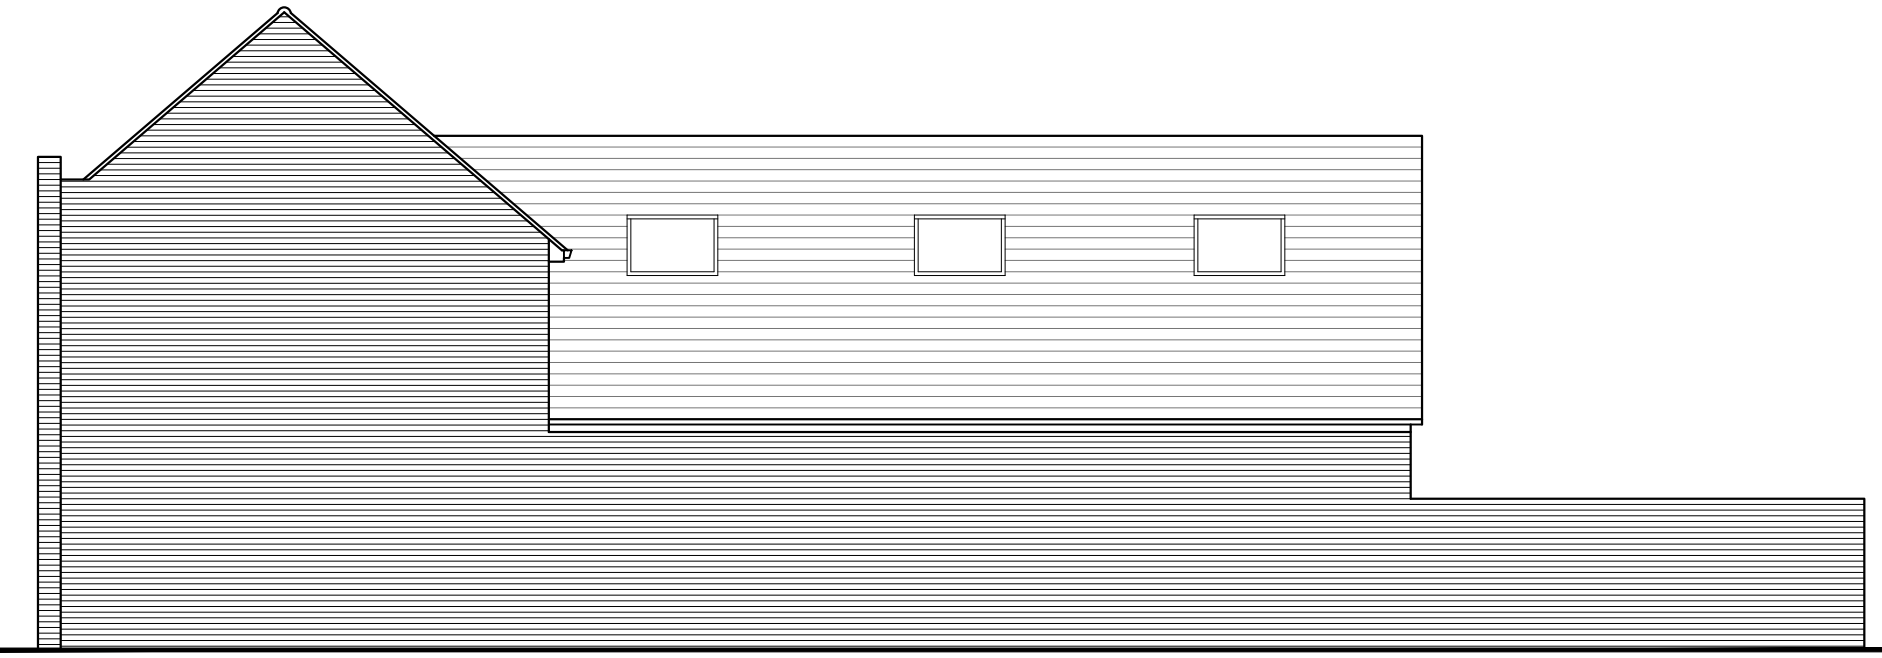

East Elevation  
1:100 @ A1

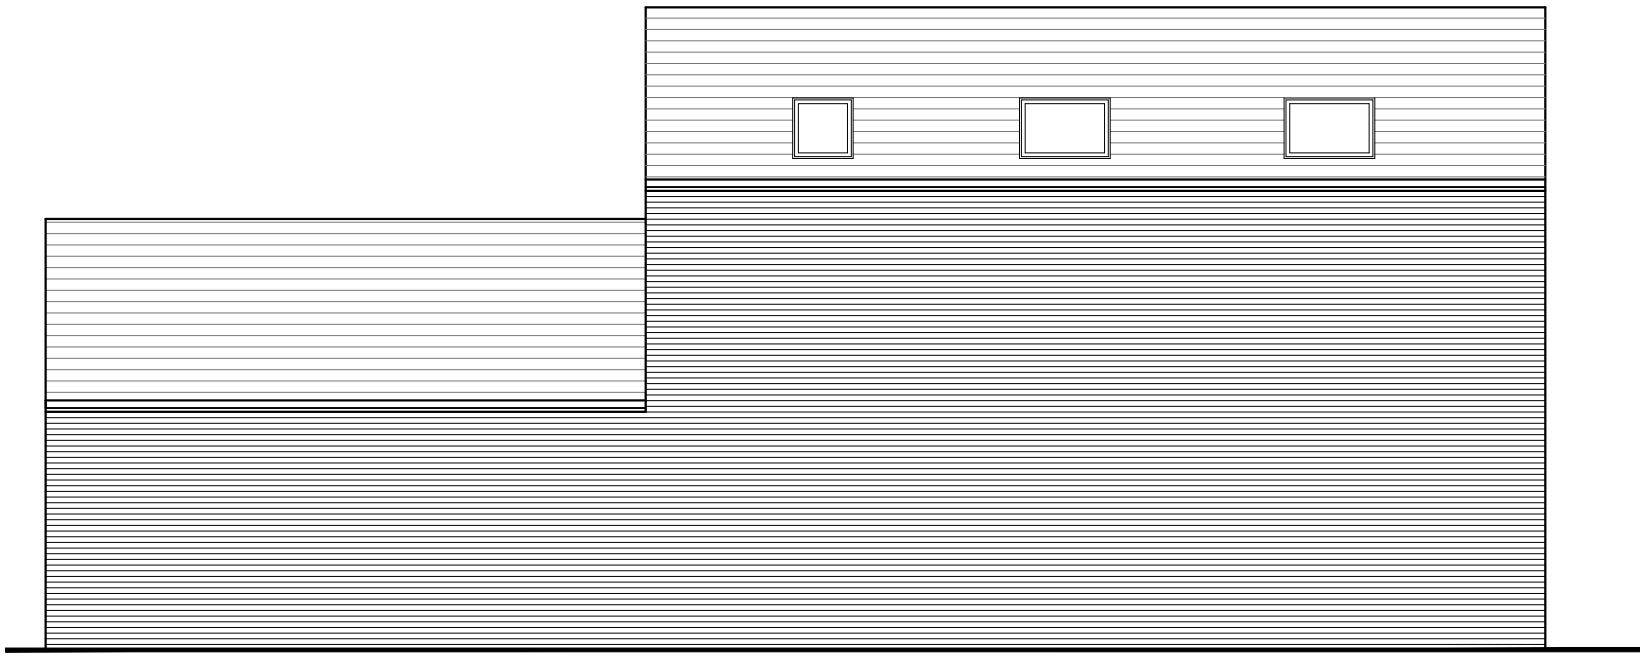

South Elevation  
1:100 @ A1

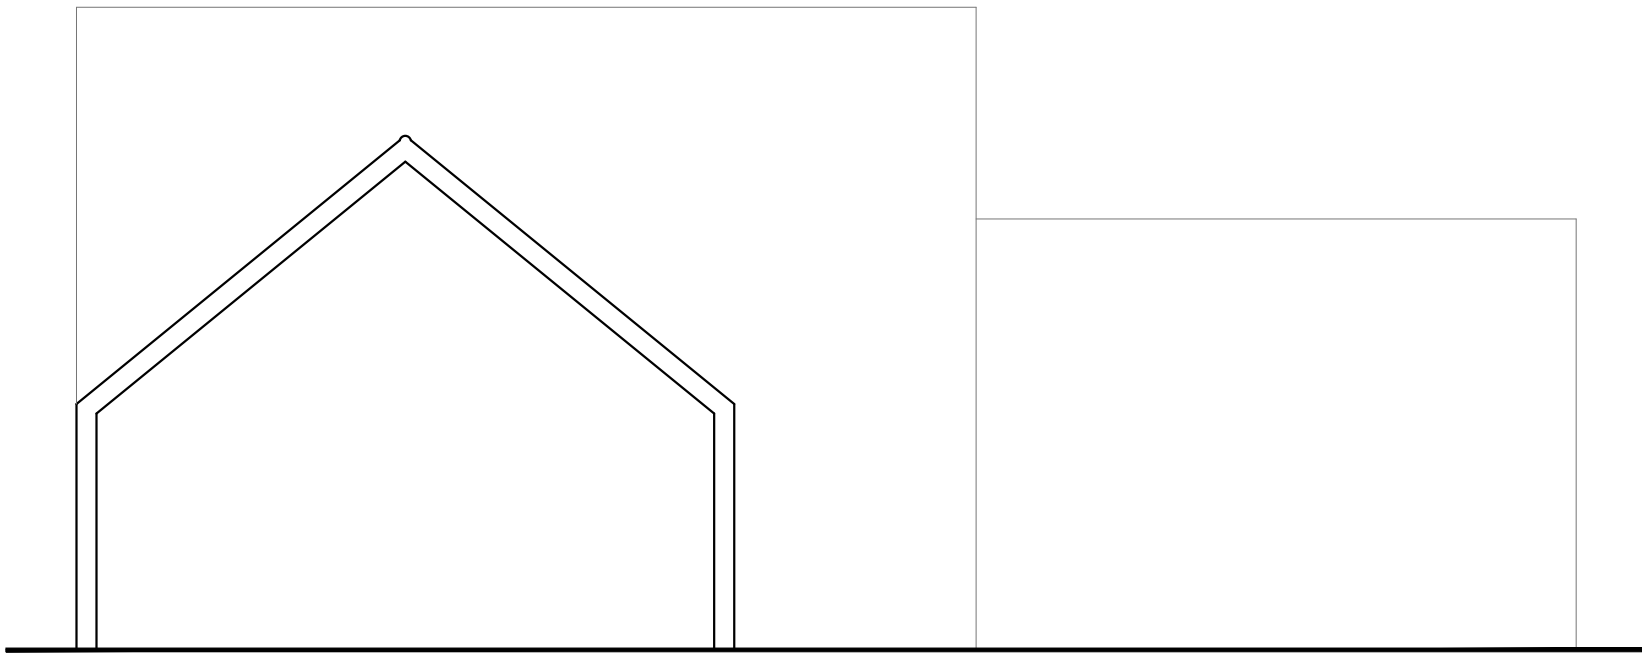

Section A-A  
1:100 @ A1

| REV | DATE | AMENDMENT | DRAWN |
|-----|------|-----------|-------|
|     |      |           |       |



**Helyer Davies Architects Ltd**  
1 The Old Flour Mill,  
Emsworth, PO10 7BT  
01243 370 715  
www.hdarchitects.co.uk mail@hdarchitects.co.uk

CLIENT  
Andy Baker

PROJECT  
Unit 14 Old Flour Mill  
Queens Street  
Emsworth, PO10 7BT

| DRAWING                                                   | SCALE                            |
|-----------------------------------------------------------|----------------------------------|
| Existing Plans<br>Existing Elevations<br>Existing Section | As Noted<br>As Noted<br>As Noted |

|                           |            |
|---------------------------|------------|
| DATE August 2017          | DRAWN JF   |
| DRAWING NUMBER 17139 - 01 | REVISION * |