



This drawing may be scaled with reference to the scale bar for planning application purposes only. Do not scale for any other purpose, use only annotated dimensions. All dimensions are to be checked by parties using the drawing, and any errors or omissions are to be reported to James Potter Associates Ltd.

Rev.	Date	Note	Author	Checked
-	dd/mm/yy	Note	XXX	XXX


EXISTING GROUND FLOOR PLAN

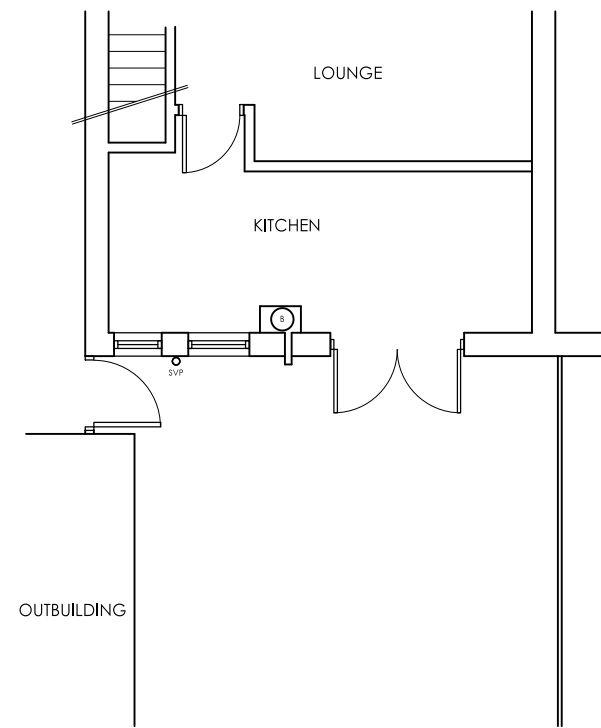


EXISTING FIRST FLOOR PLAN

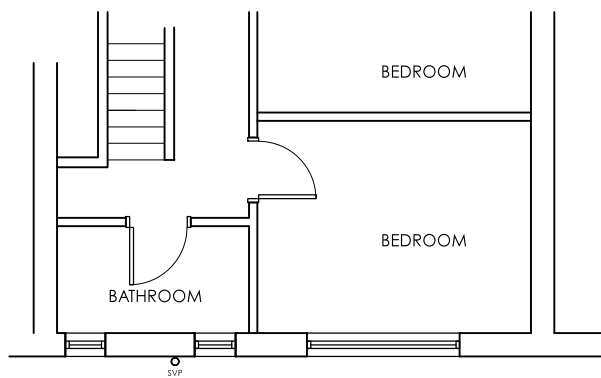


EXISTING EAST ELEVATION

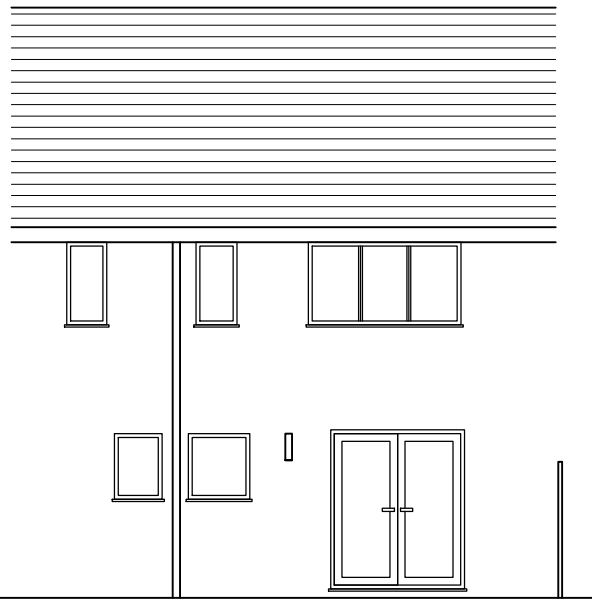


EXISTING NORTH SECTION

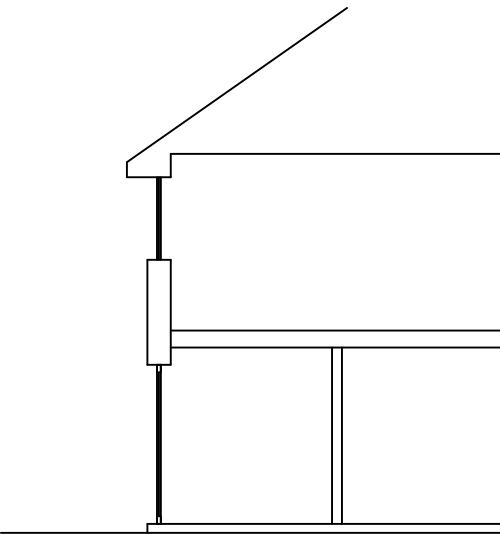


GROUND FLOOR PLAN

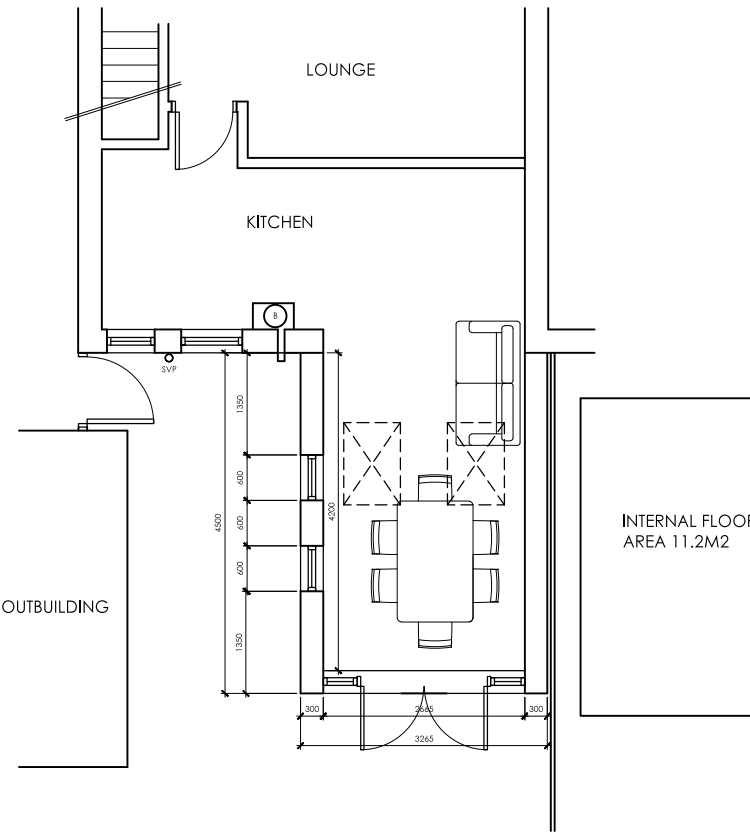


PROPOSED EAST ELEVATION

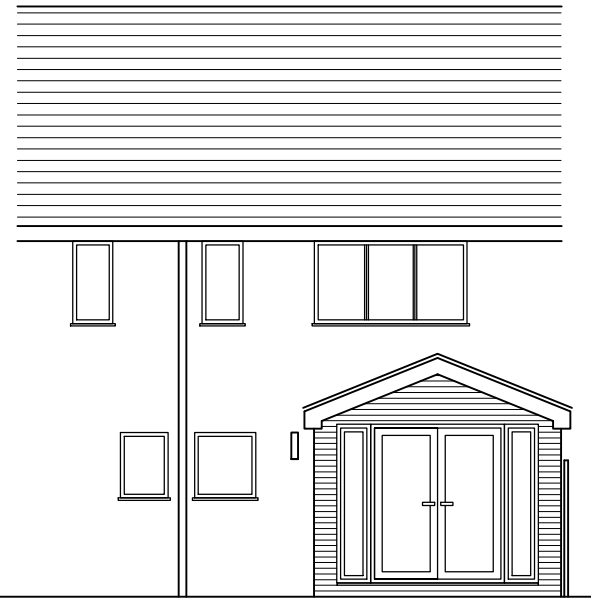


EXISTING SOUTH ELEVATION

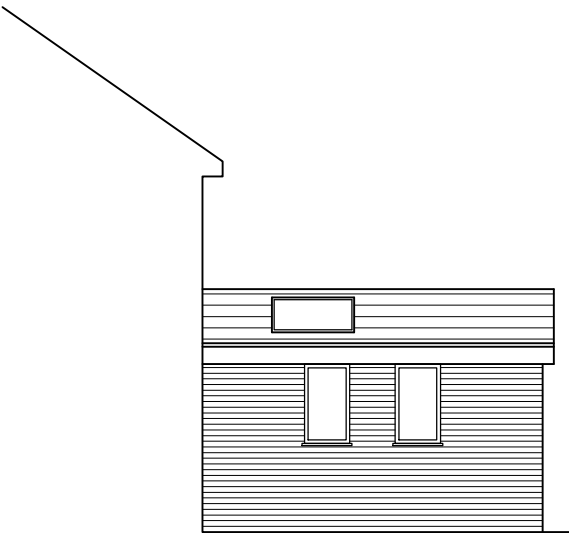

EXISTING NORTH ELEVATION

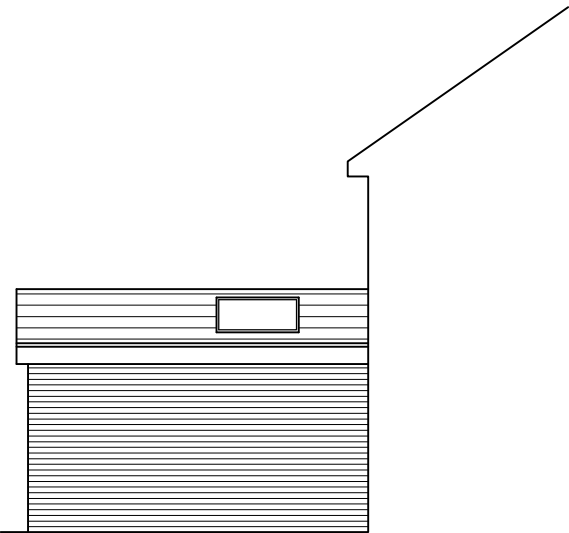

SCALE 1:100

 

Project	REAR SINGLE STOREY EXTENSION 58 HORDLE ROAD HAVANT PO9 4BA				Drawing	EXISTING & PROPOSED PLANS & ELEVATIONS		
					Job-Dwg Number	17075-SK-002	Rev.	-
Client	MR & MRS ROWSELL				 JAMES POTTER ASSOCIATES www.jpa.design JPA - PORTSMOUTH Suite 1, Winter Works, Rear of 119 Winter Road, Southsea, Portsmouth, PO4 8DS t. +44(0)2393 871 000			
Status	DRAFT							
Scale	1:100		Sheet Size A3					
Author	LB	Checked	JP	Date 21/11/17				