


REVISIONS					
REV.	DESCRIPTION	DRAWN	CHKD.	DATE	
A	Tender issue	DW	**	02/01/18	
B	Boiler flue relocated	DW	**	08/02/18	
DATA Point added to front elevation					
C	Brick quoins removed on brickwork elevations	DW	**	17/05/18	

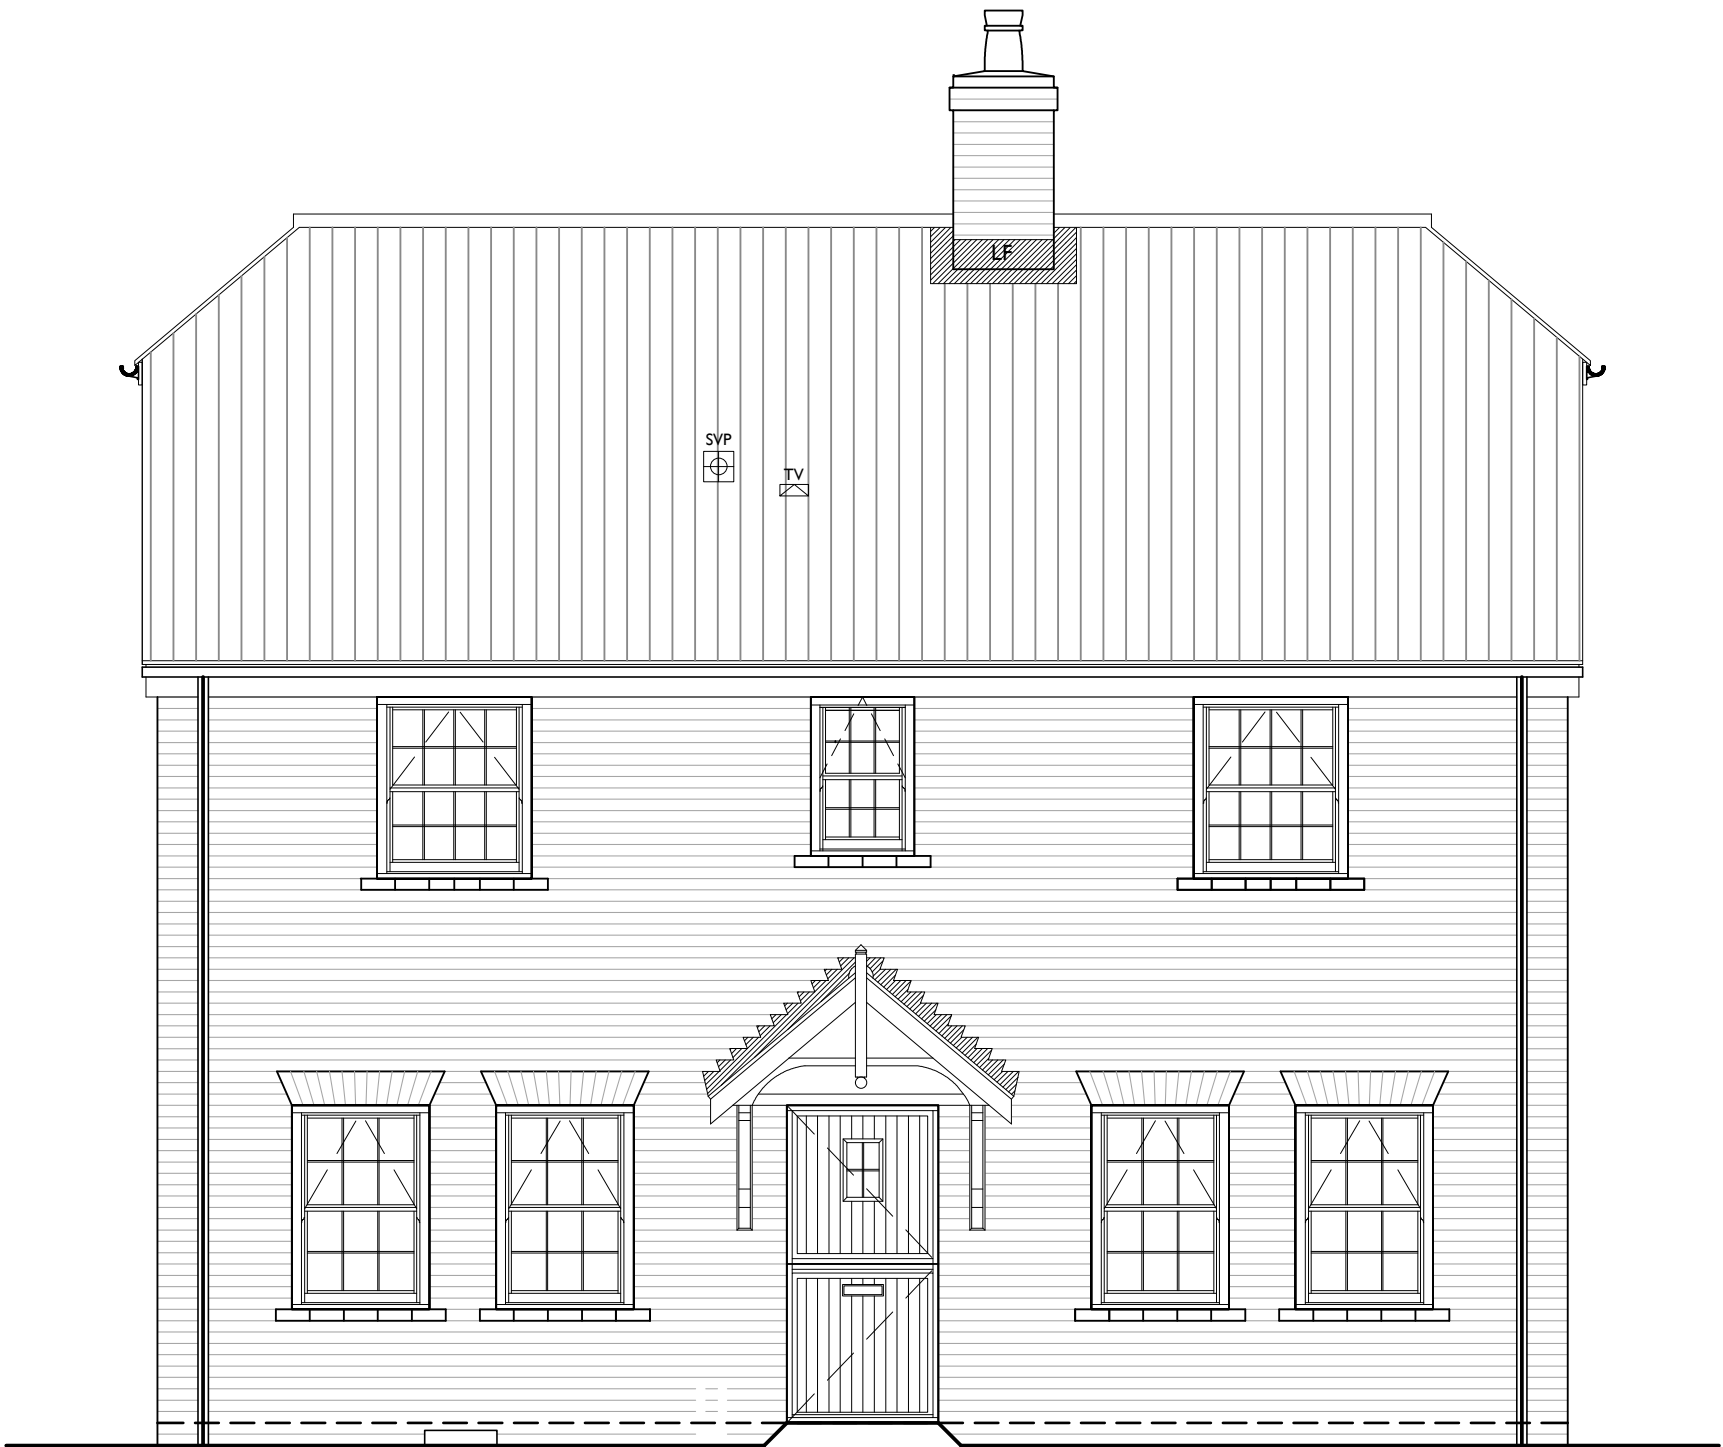


Front - South



Rear - North



Side - East

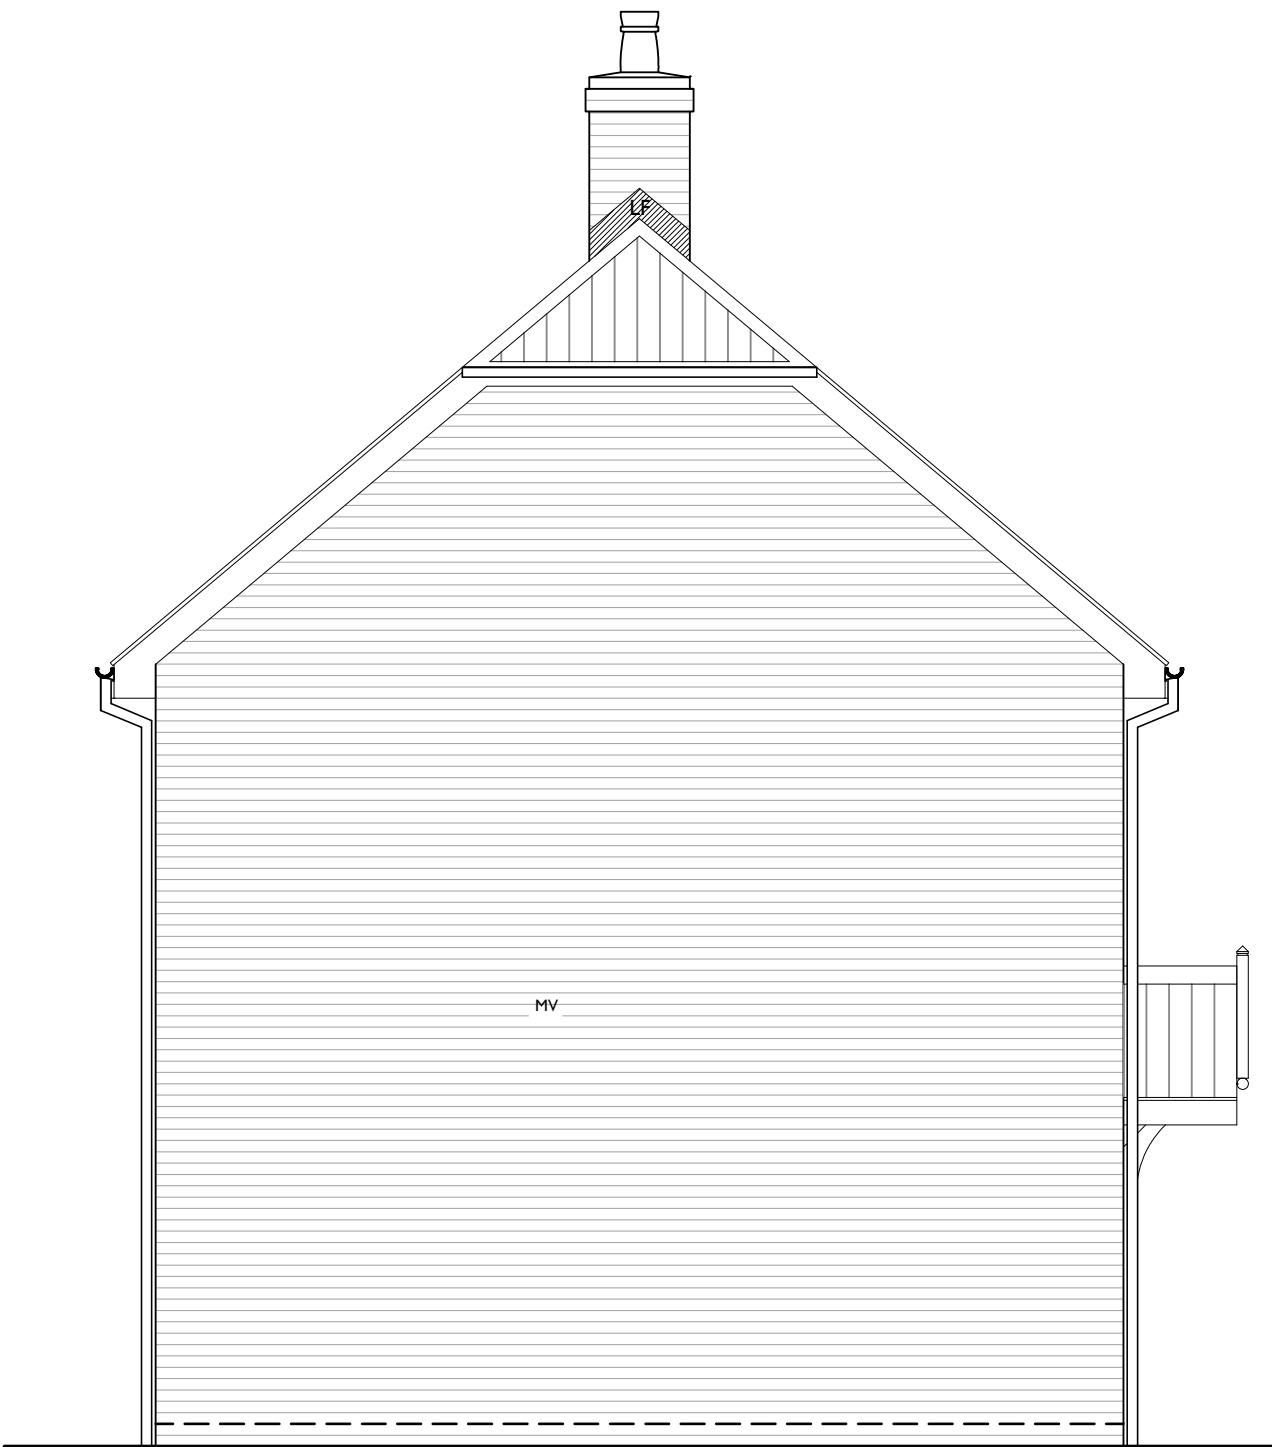

Side - West



The Studio , Unit 17, Vicarage Farm Business Park, Winchester Road,
Fairoak, Hampshire, SO50 7HD
023 8069 7010
enquiries@urbanpulsedesign.co.uk www.urbanpulsedesign.co.uk

East Leigh House
Havant
Barton Road
Ibex Homes Ltd

Project type	Drawing classification	Work stage
--------------	------------------------	------------

DRAWING TITLE	ibex HOMES CONSTRUCTING QUALITY BUILDING TRUST
Plot 9	
Elevations & Sections	

SCALE	SHEET SIZE	SHEET No.	DRAWN	CHKD.	DATE	CAD FILE
1:50	A1	of	DW		17/05/2018	

Detailed Planning

17-1061-902-C