



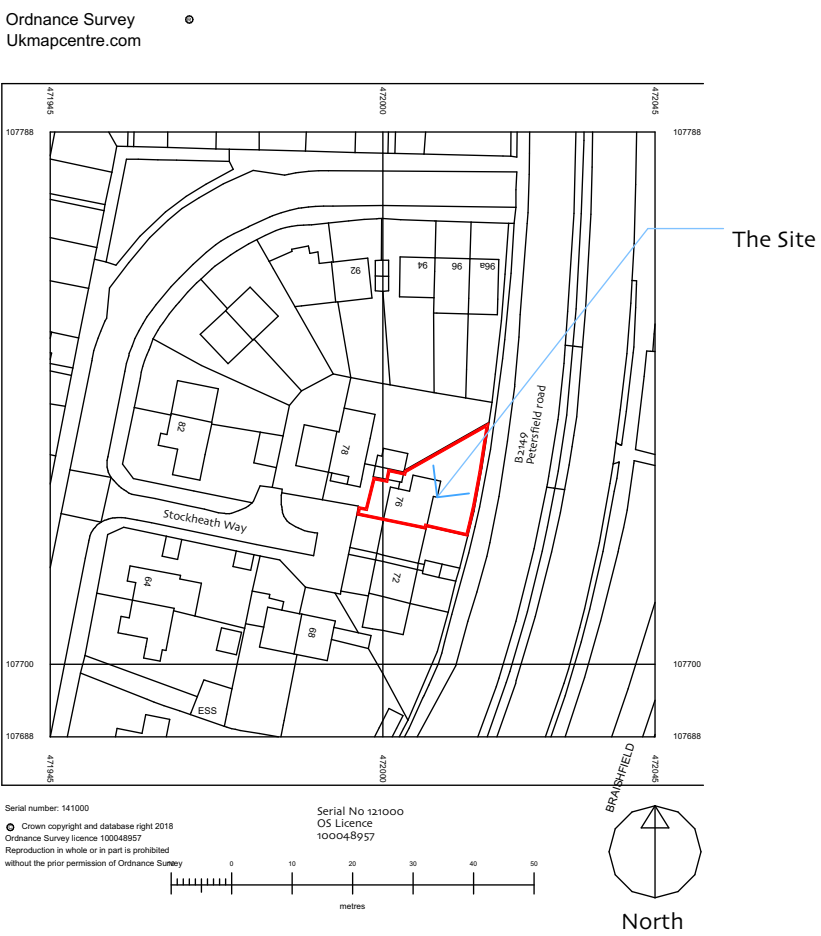

-3. LOCATION PLAN 1:1250

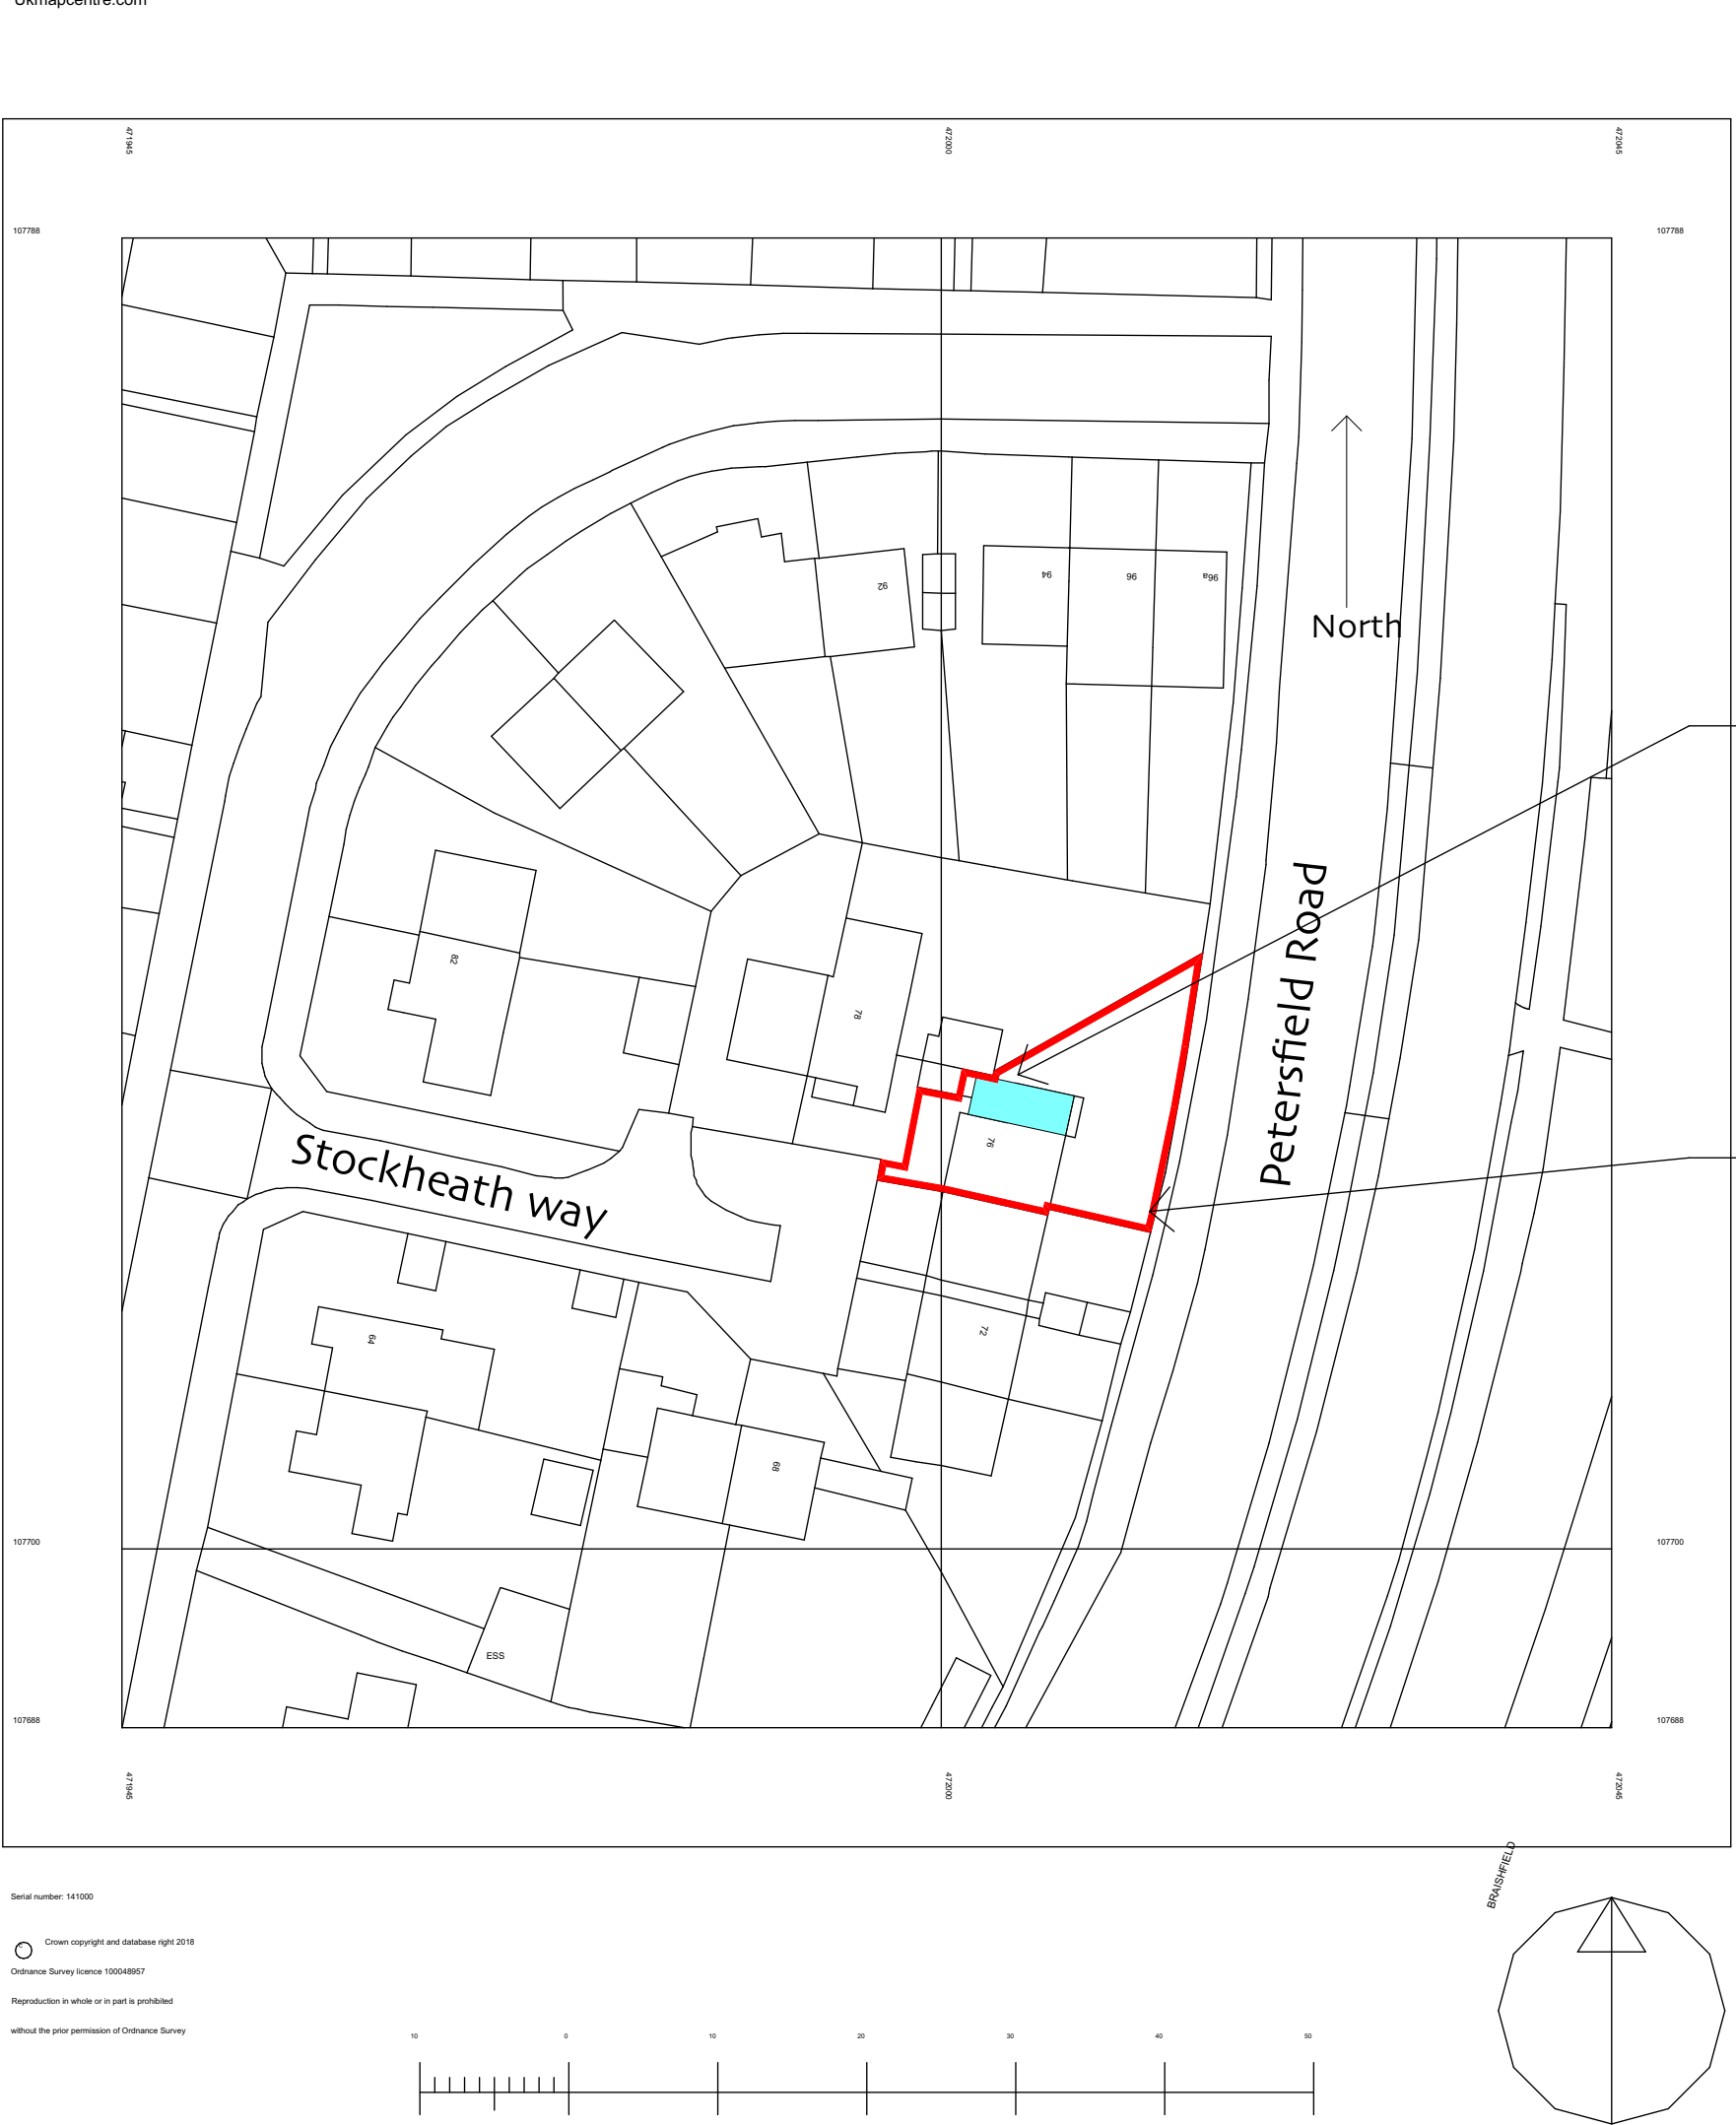

All works to be carried out
no less than 50 mm inside the site boundary of No 76.

No foundations or any other element
to trespass into adjoining land

No adjoining land is owned or leased by the applicant
nor is it trespassed on in any way


Mick Morris Architect

The application site
outlined in red

OS North Sign
marker (above)

-2. BLOCK PLAN 1:500

Rev B : Boundary Work Note
Added
OS Sign noted
Position of OS Licence data
noted
Additional Street names
Noted

 

76 Stockheath Way Havant PO9 2 DT

Proposed Side Extension

Drawing
Location and site plans

Scales @ A1
Landscape
as shown

Date
May 2017

Drawing No
E 09 76 SL B

Mick Morris AADipl RIBA Architect

07956 323832
02392 269967