




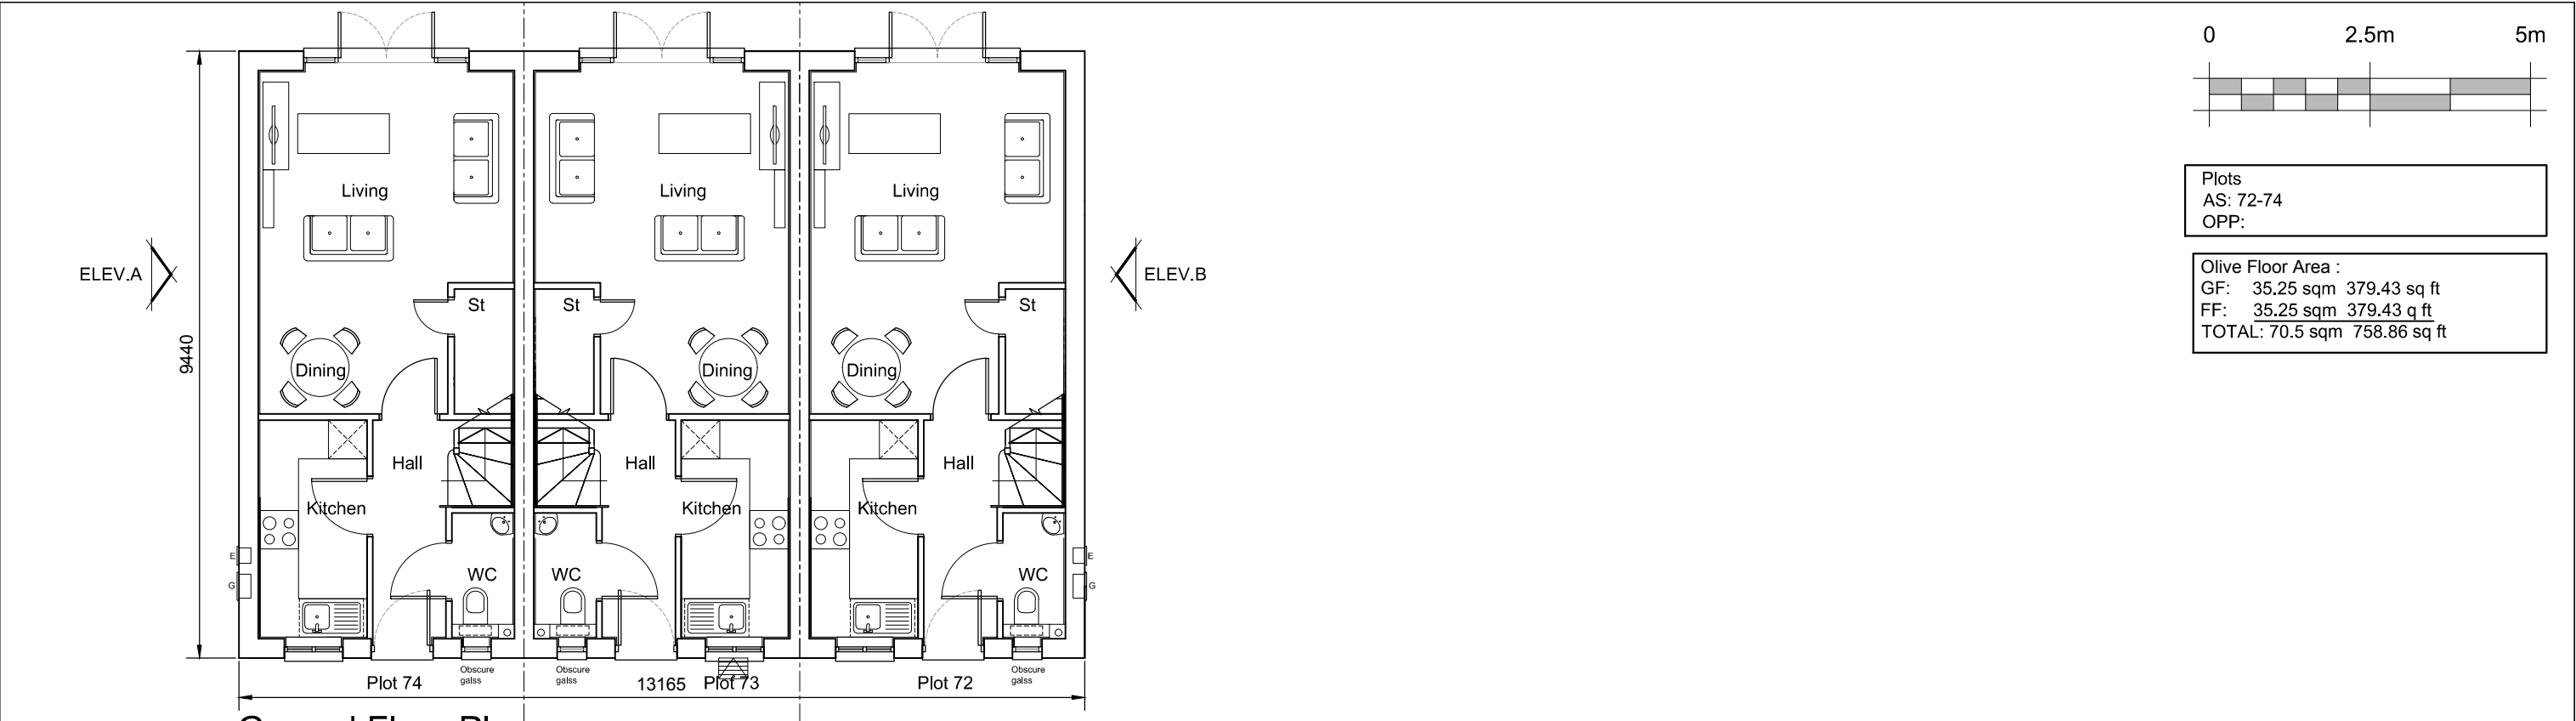

Ground Floor Plan

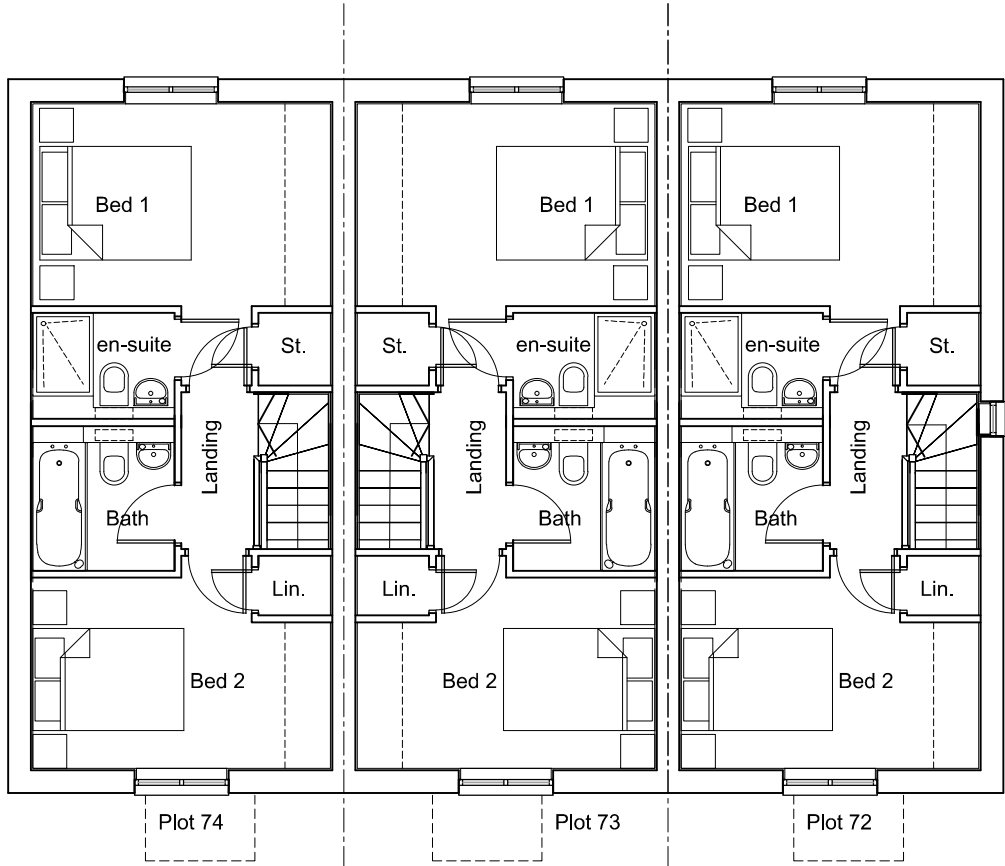

First Floor Plan

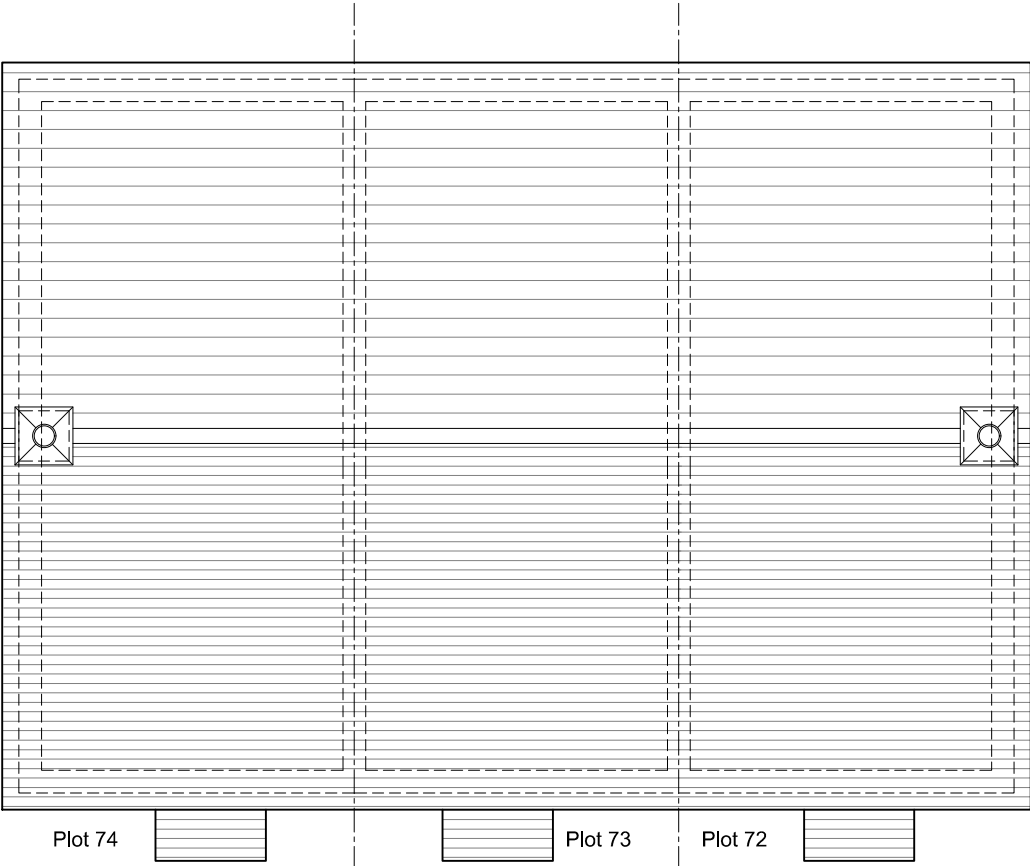

Roof Plan

REV. x	DATE xx/xx/xx	REVISIONS: xxxxx	By XX	Planning	CLIENT:	Bellway Homes LTD (Wessex)		PROJECT:	Bartons Road, Havant		Broadmede House Farnham Business Park Weydon Lane Farnham Surrey GU9 8QT Tel. 01252 267878 info@osparchitecture.com www.osparchitecture.com OSP ARCHITECTURE O'KEEFE SCANLON LIMITED
					SCALE:	1:100 (A3 ORIGINAL)		DRAWING:	Olive - 3-Terrace Block Plans		
					DRAWN:	GE	17300	P161	—		
					DATE:	Jan 2018					
© COPYRIGHT EXISTS ON THE DESIGNS AND INFORMATION SHOWN ON THIS DRAWING					This drawing may be scaled or cross referenced to the scale bar for planning application purposes only.Do not scale for any other purpose,use figured dimensions only.Subject to site survey and all necessary consents. All dimensions to be checked by user and any discrepancies,errors or omissions to be reported to the Architect before work commences.This drawing is to be read in conjunction with all other relevant materials.						