



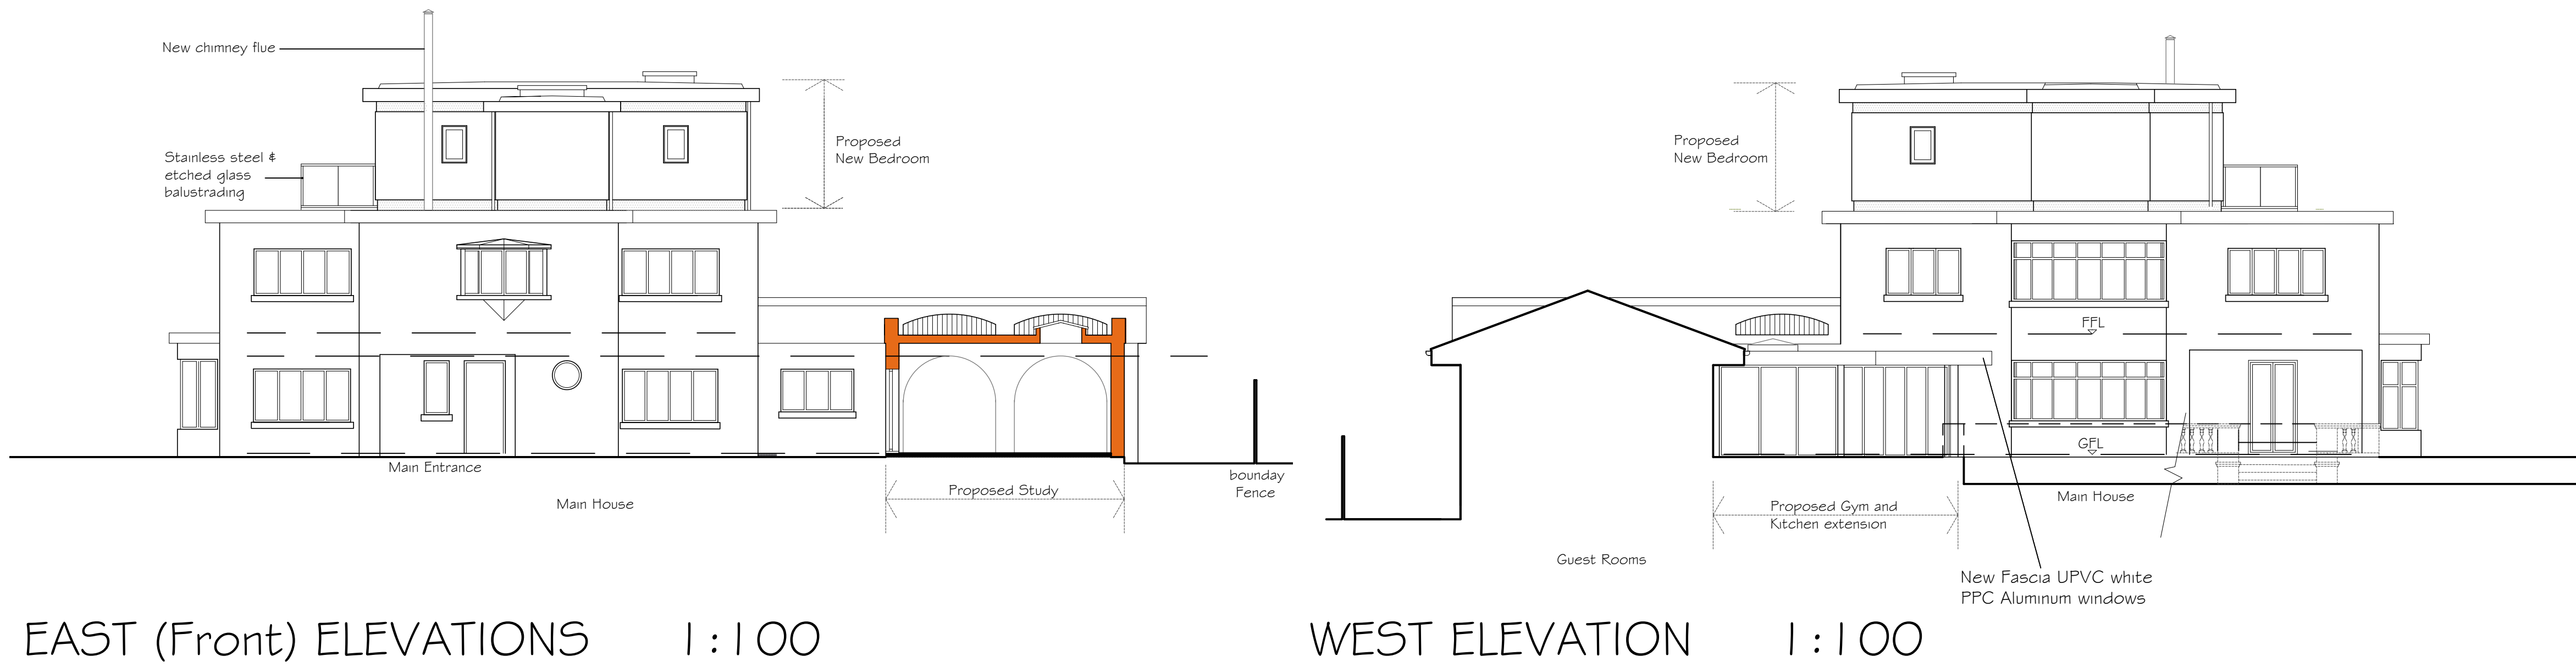


EAST (Front) ELEVATIONS 1:100

WEST ELEVATION 1:100

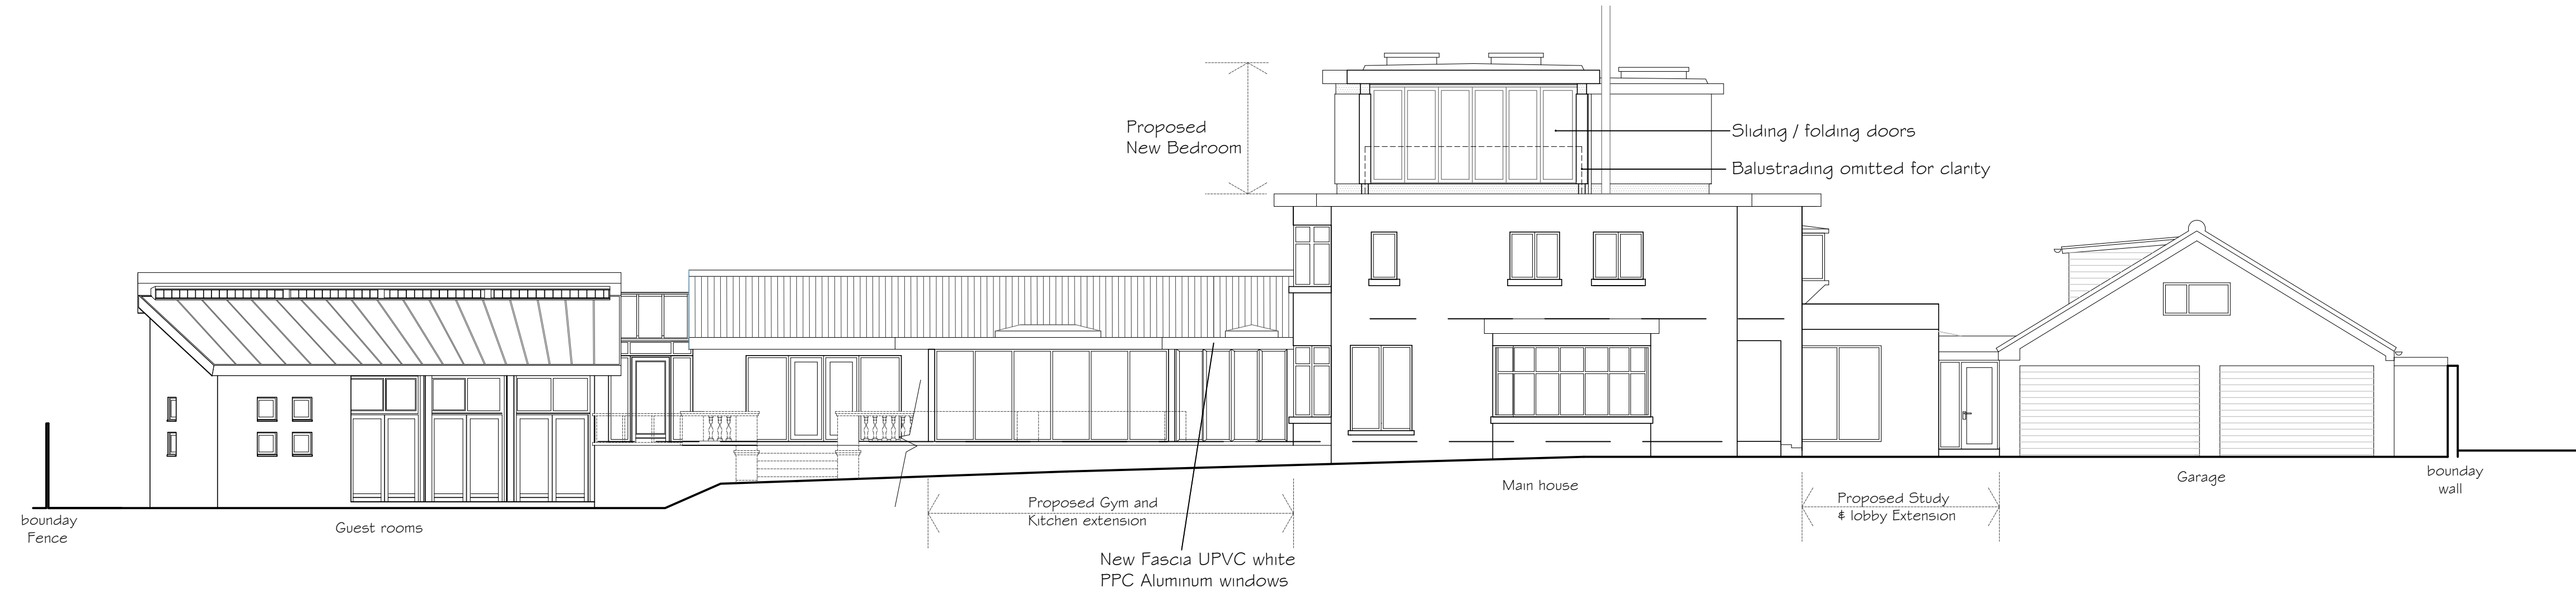

SOUTH (Garden) ELEVATION

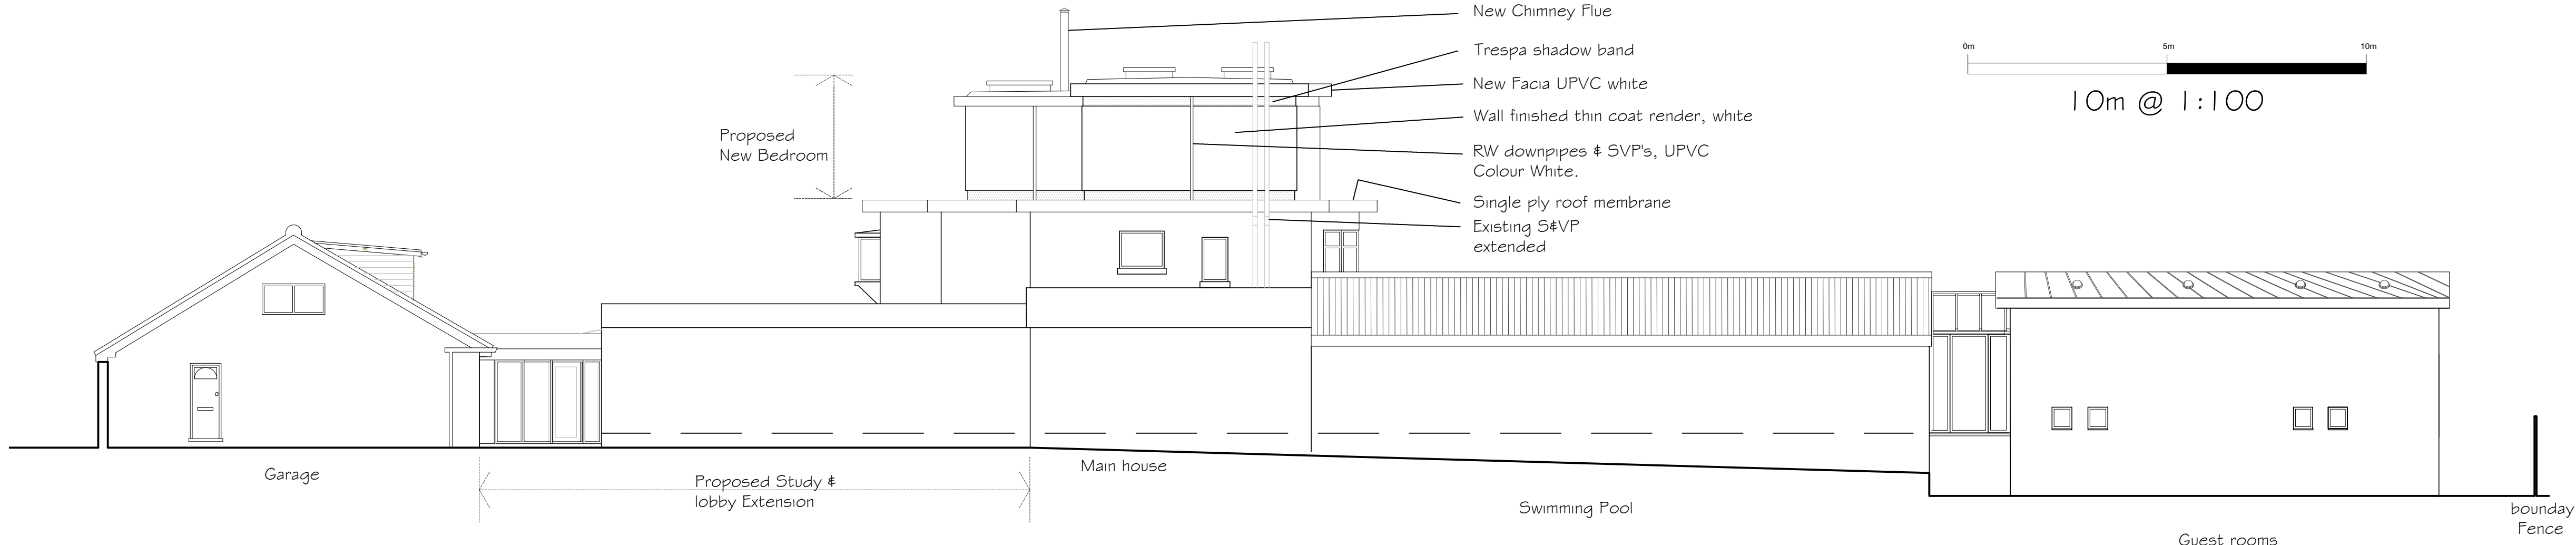

NORTH ELEVATION 1:100

NOTES:

Dimensions to be checked on site before commencing work. Any discrepancies shall be reported to the architect immediately.

Do not scale from these drawings except for planning purposes. Use figured dimensions only.

Where applicable this drawing is to be read in conjunction with other consultants' drawings.

This drawing is the copyright of Harrington Design + Bloomfield

New Extension Materials.

- | | |
|--|---|
| 1. Walls: New ground & second Floor generally (match existing Walls) | K Rend, fine aggregate render, colour, White. |
| 2. Walls: horizontal shadow line at second floor under eaves, | Trespa Meteon paneling, colour A22.3. Ocean grey, See attached information. |
| 3. Fascia's | Swish UPVC, square section, colour, white |
| 4. Rainwater downpipes | UPVC round, colour, white. |
| 5. Windows & doors Ground & 2nd floor | Alitherm 700 series Aluminum, Polyester powder coated RAL 7040, window grey |
| 6. Flat roof covering | Single ply polymeric by IKO, colour, light grey. |
| 7. Roof terrace balustrading, | Handrails and standards, satin finish stainless steel panels etched, non reflective glass |
| 8. Chimney Flue | Steel twin walled flue Finished white colour. |

- | | | |
|------------|---|-----|
| C.19.06.18 | Lobby Eaves height Adjusted | CJB |
| B.01.05.18 | Materials Added Tree's and window shading Removed for clarity | CJB |
| A.06.07.17 | Minor Amendments to 2nd floor elevations | CJB |

Rev	Date	Amendment	Checked
-----	------	-----------	---------

harrington design + bloomfield

ARCHITECTS

7 The Old Flour Mill, Queen Street, Emsworth, Hants, PO10 7BT
Tel: 44 (0) 1243 373855
Fax: 44 (0) 1243 373245
e-mail: info@harringtonbloomfield.co.uk

For
Mr. B Laly

Project
The White House
2 Langstone Road
Langstone
Havant

Title
Proposed Extension & Alterations
Elevations: Materials

Date	Drawn	Scale	Checked
July. 2017	A.L.B	1:100 @ A1	C.J.Bloomfield
Job Number	Prefix	Drawing Number	Revision
17.003		012	C