




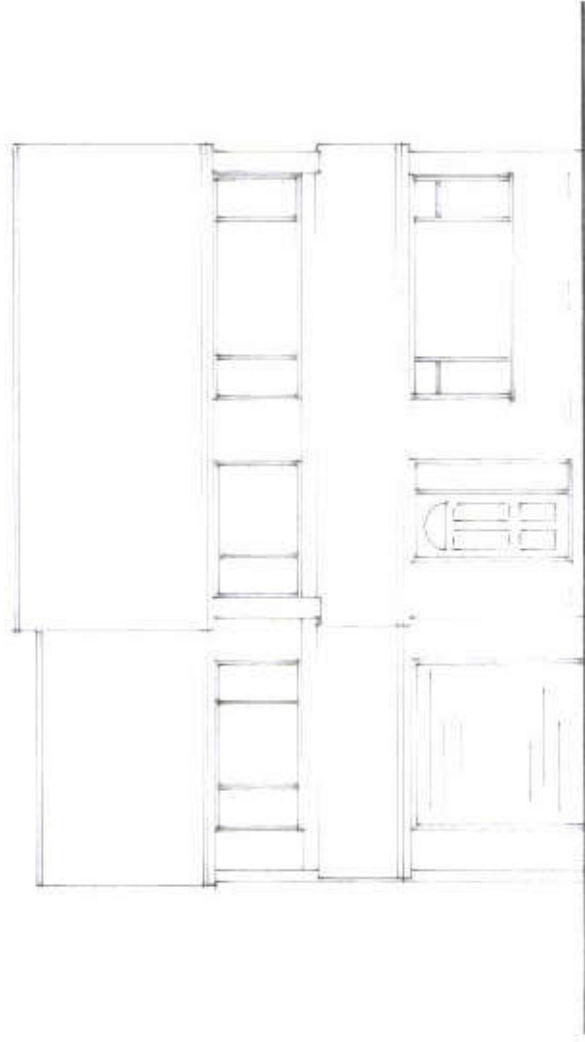


FRONT ELEVATION

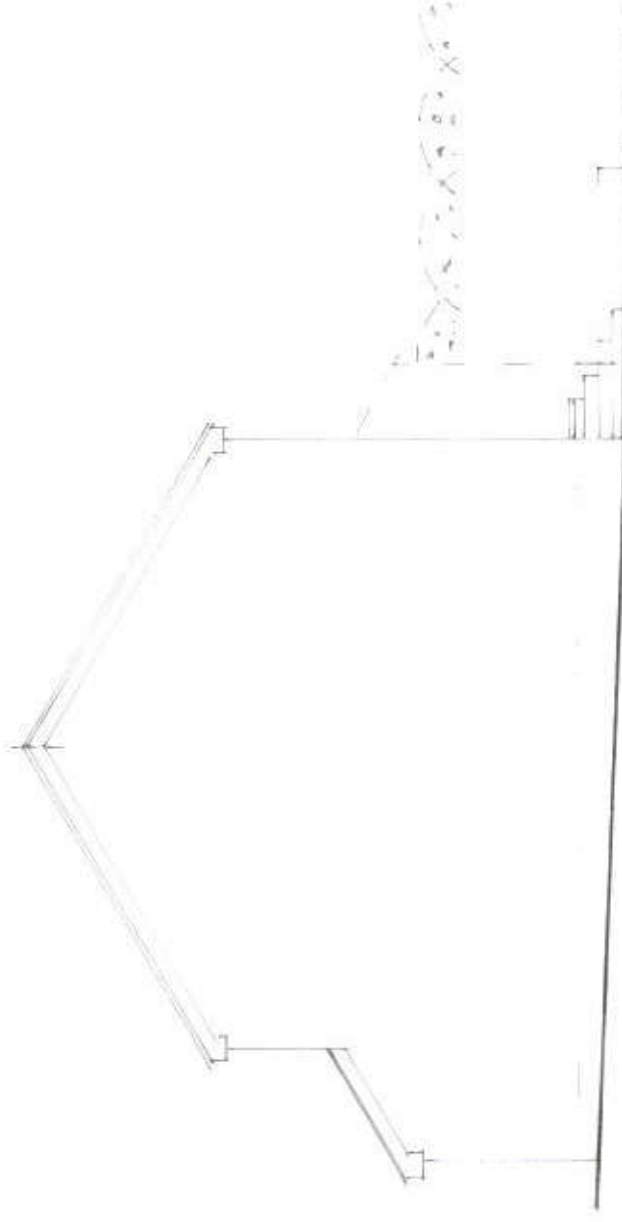

SIDE (SOUTH) ELEVATION

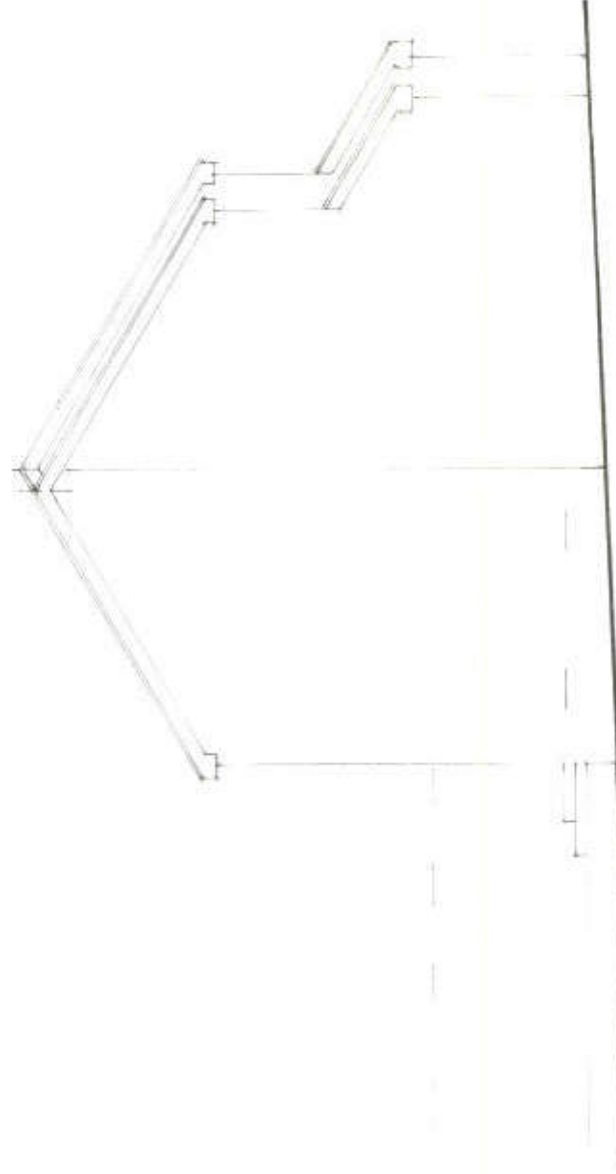

SIDE (NORTH) ELEVATION

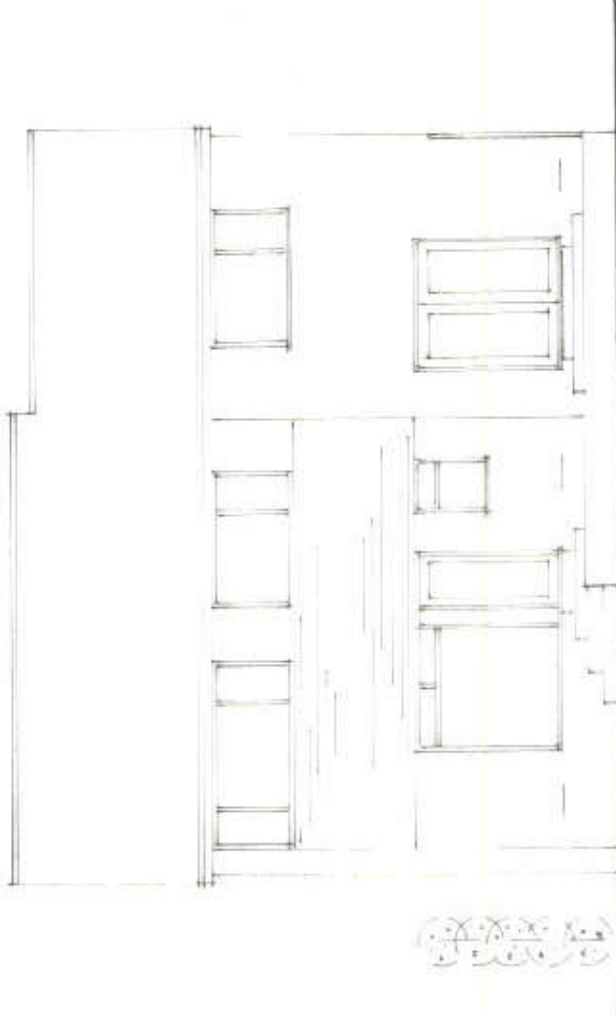

REAR ELEVATION

HAVANT BOROUGH
COUNCIL
14 MAY 2018
RECEIVED

Project
PROPOSED EXTENSION AND ALTERATIONS
AT 128 GREENFIELD CRESCENT,
WATERLOOVILLE.

Drawing Title

EXISTING ELEVATIONS

Client

MR & MRS HAZELL

NP DESIGNS

Architectural Consultants

WOODSIDE HOUSE, 108 LONGWOOD AVENUE
COWPLAIN,
WATERLOOVILLE, HAMPSHIRE PO8 8HX
TEL: 023 9228 8551 EMAIL: nigel@npdesigns.net

Scale: 1:100

Dwg No P 290 / 4 Rev



Original paper size A3