




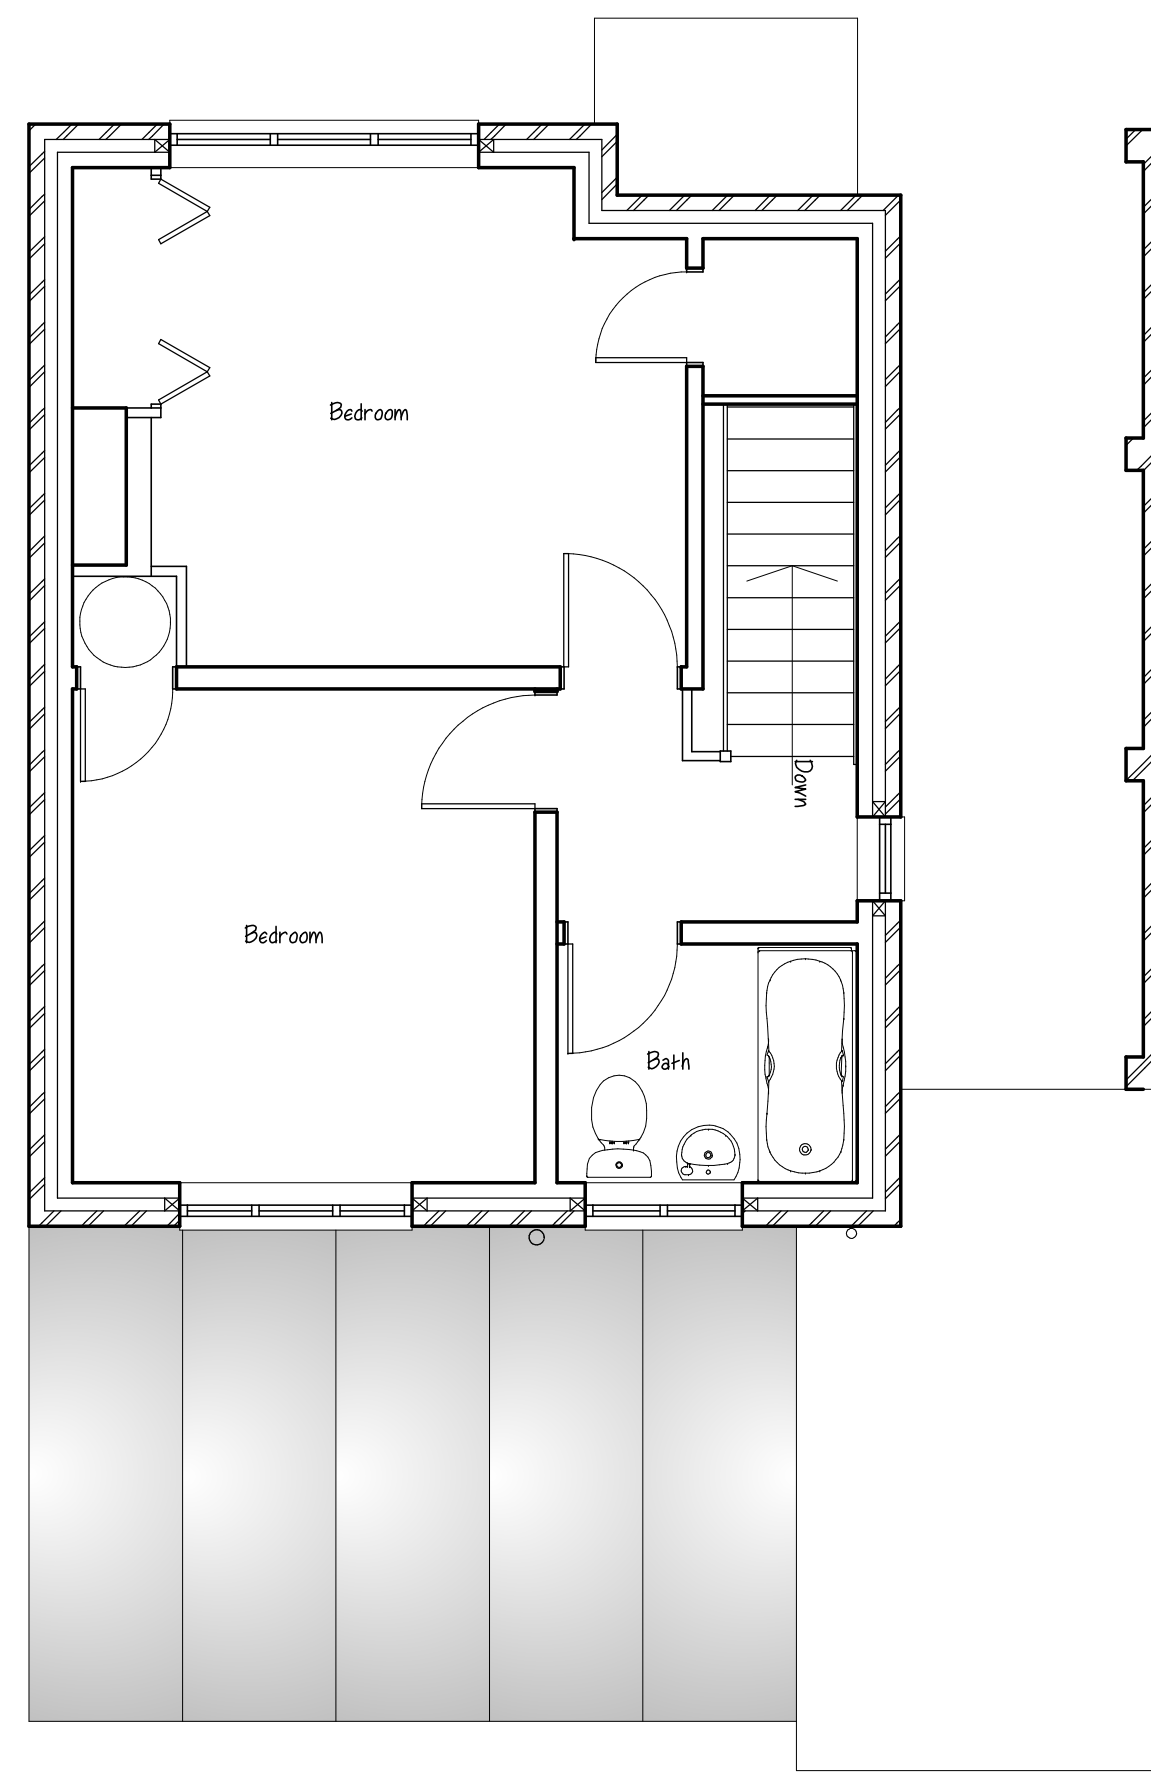

SOUTH ELEVATION.

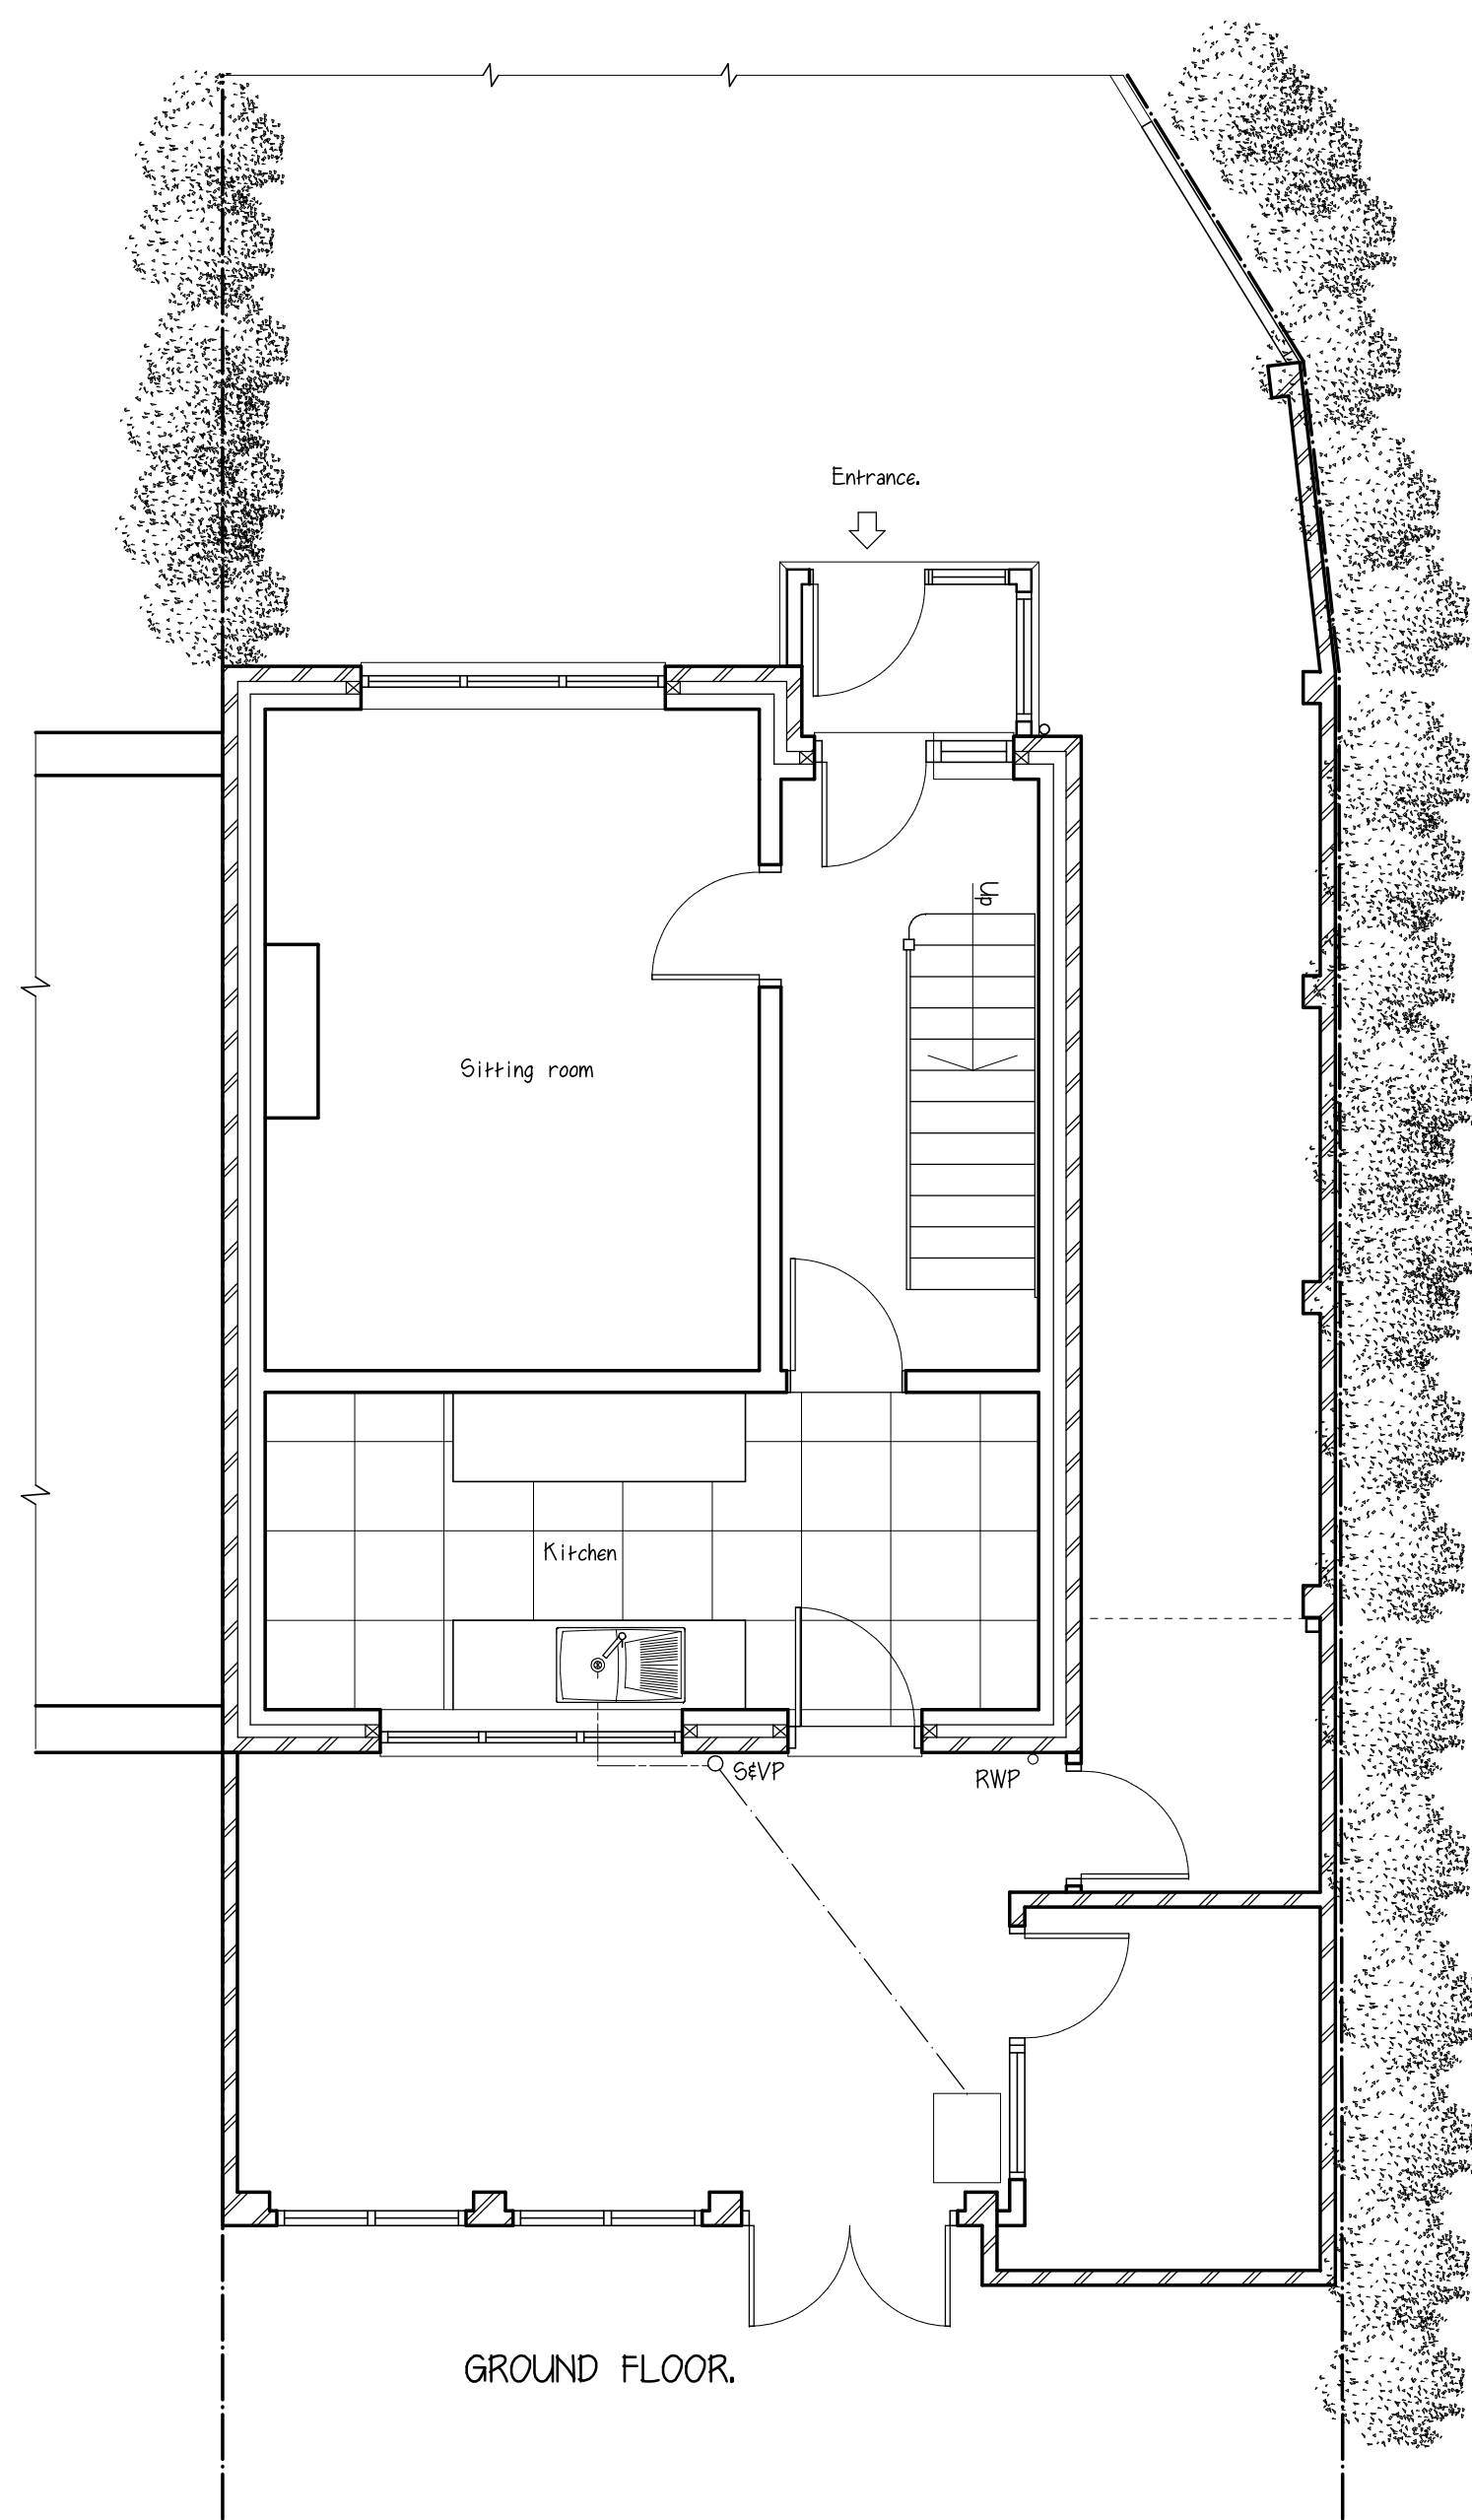

NORTH ELEVATION.

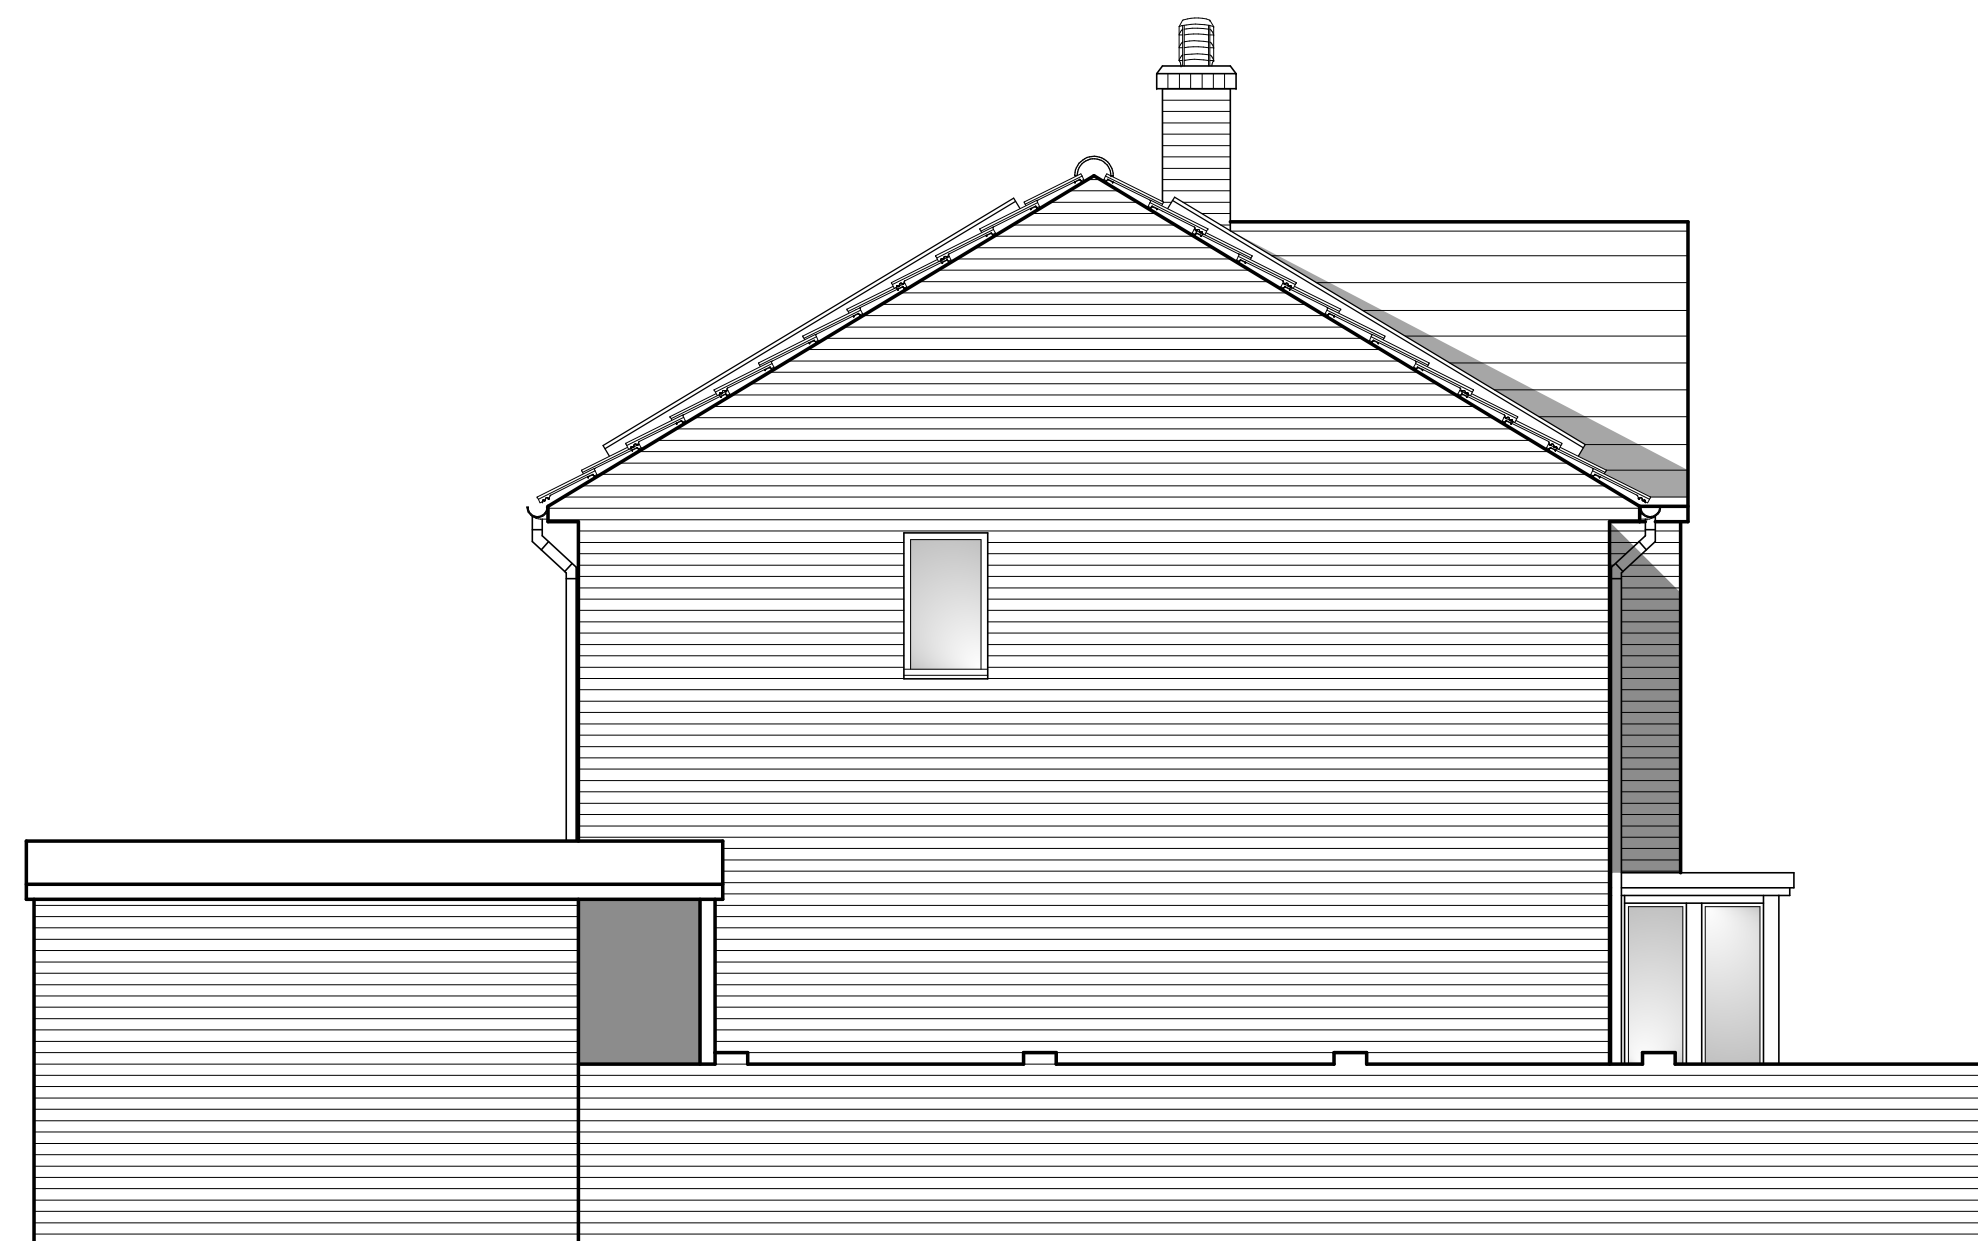

WEST ELEVATION.

NOTES:
All dimensions must be checked on site and not scaled from this drawing, except for planning & building regs purposes.

A		
	Date	Revisions

©copyright

PDC DESIGN & DEVELOPMENT LTD.

1 STANHOPE GATE
ASHBURTON ROAD
SOUTHSEA
PO5 3JS
t. 02393 076232
m. 07442 172453

Client

Mr & Mrs Sethi.

Job Title

Proposed change of use &
extension to:
52 Stockheath road
Havant
PO9 5HQ

Drawing Title

PLANS & ELEVATIONS.
AS EXISTING

Scale 1:50 Sheet A1

Date 12/12/2017 Drawn by PHD

Drg No. PDC/17/08/170/01 Rev. -