



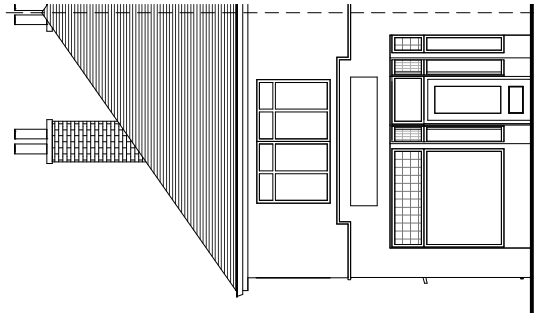


Existing East Elevation

1 : 100

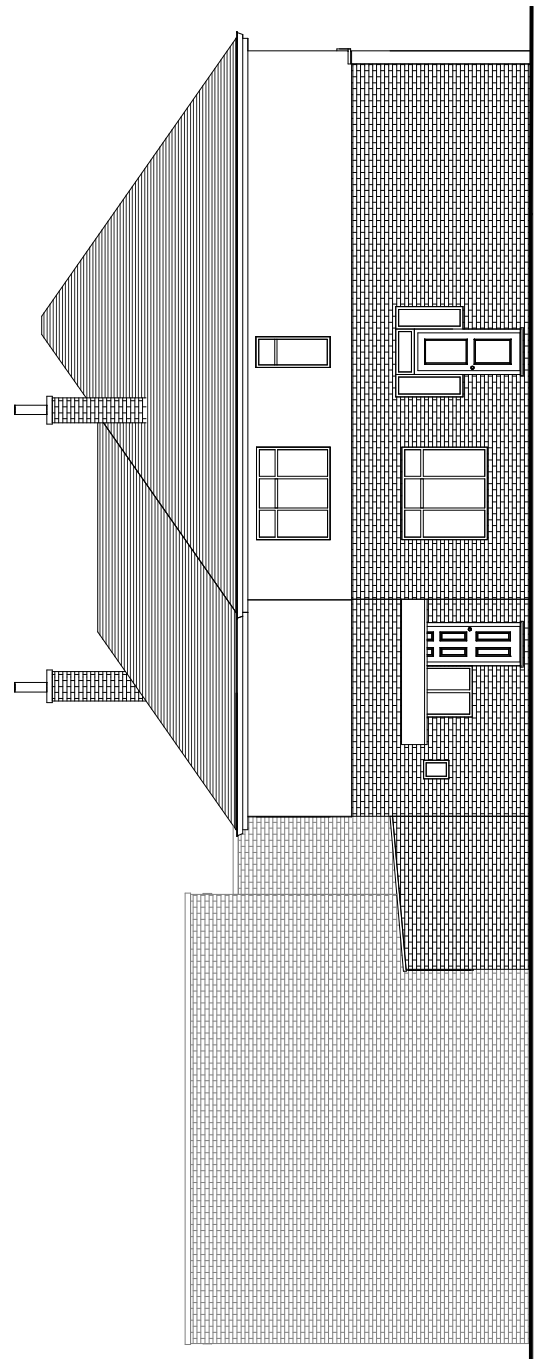


Existing South Elevation

1 : 100

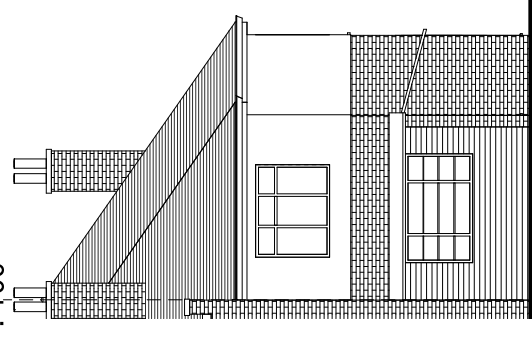


Existing West Elevation

1 : 100

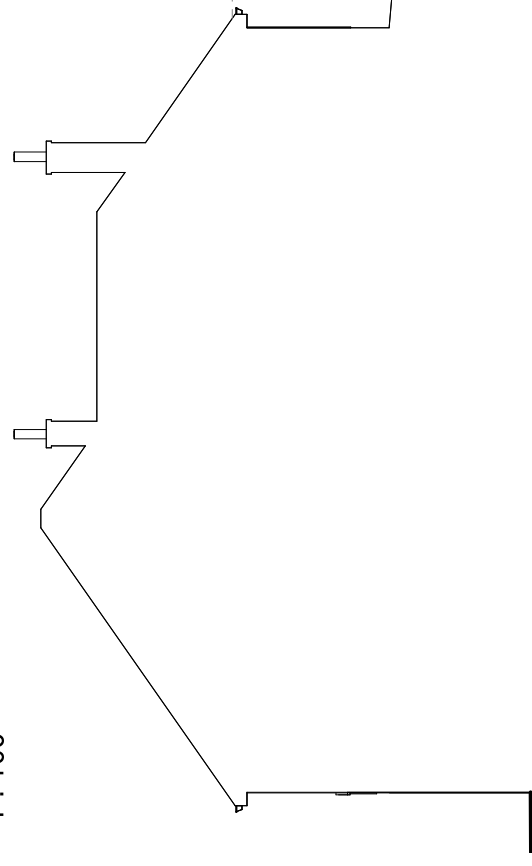

Existing North Elevation

1 : 100

 


Tel: 0800 6127 664
www.yourhomeplans.co.uk

Your Home Plans

These drawings are for approval purposes. Materials and products should not be ordered based on scaling from drawings as errors may occur along existing building lines. All measurements and supporting elements are to be checked on site. Refer to Your Home Plans if any discrepancies are found.

Mr Passingham
85 & 85A London Road
Cowplain
Waterlooville
Hampshire
PO8 8XB

Existing Elevations				
Project number	85LON-18 REVE	A101		
Date	1st September 2018			
Drawn by	JG			
Checked by		Checker		Scale
				1 : 100

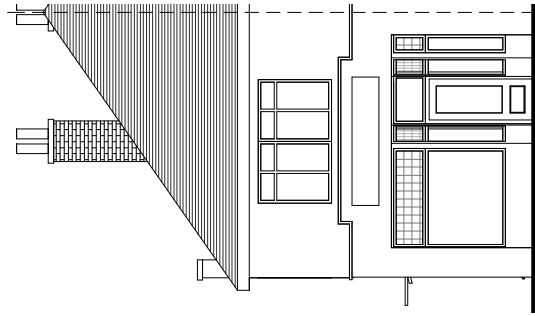


Proposed East Elevation

1 : 100

White uPVC
doors & windows


Walls to be Brick
cladd with dental
work to match
existing with render
above. Finished
with coping stone
on parapet wall

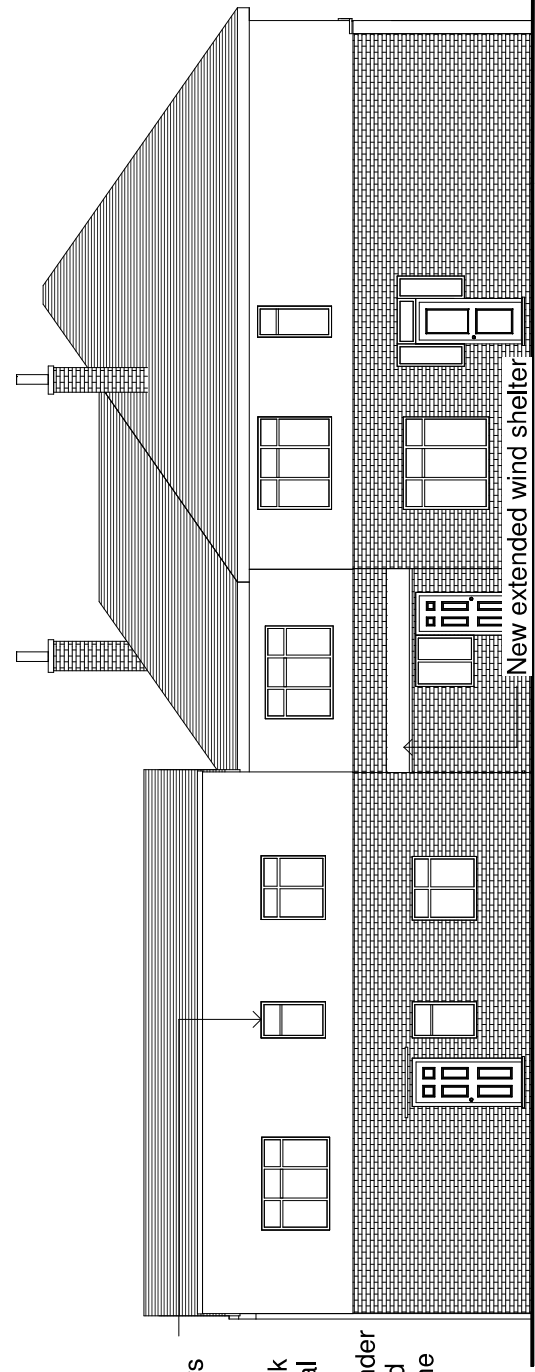

Proposed South Elevation

1 : 100

New extended wind shelter

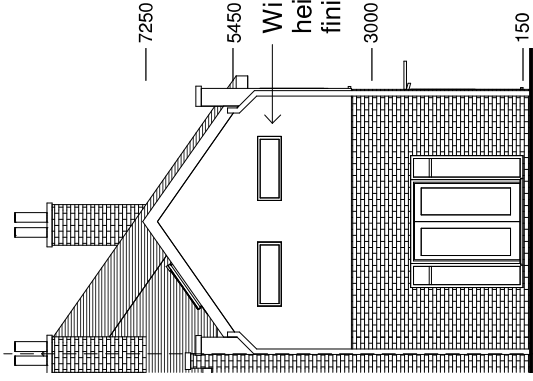

Proposed West Elevation

1 : 100


7250

5450

Window sill
heights 1.7m from
finish floor level

3000

150

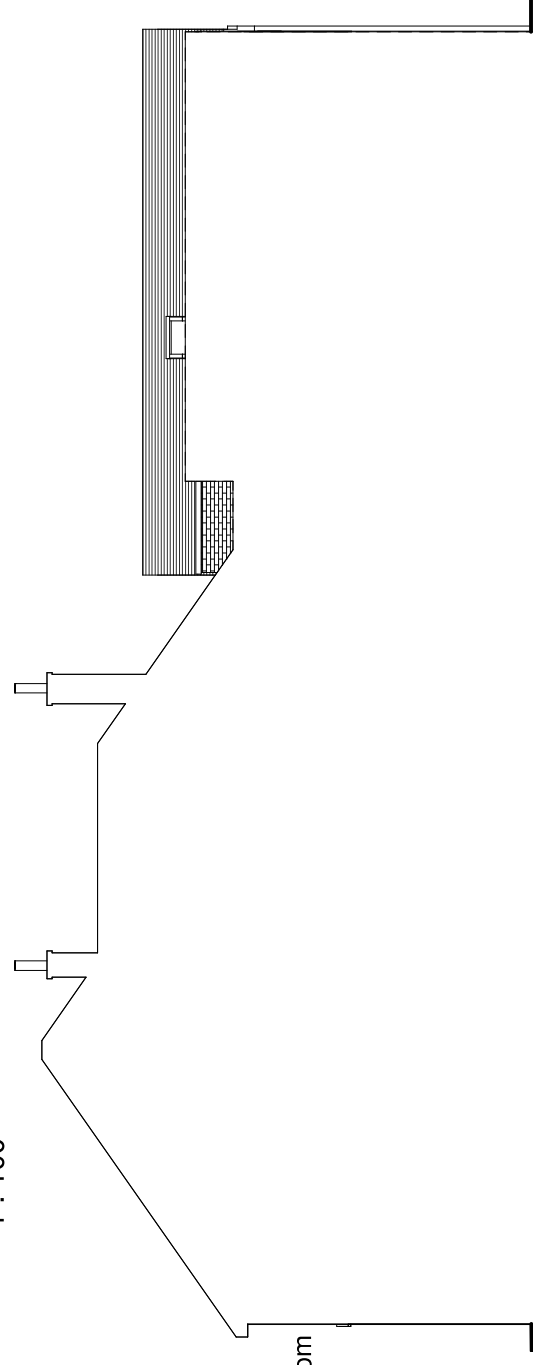


Proposed North Elevation

1 : 100

1:100

1:50

 

Tel: 0800 6127 664

www.yourhomeplans.co.uk

Your Home Plans


These drawings are for approval purposes. Materials and products should not be ordered based on scaling from drawings as errors may occur along existing building lines. All measurements and supporting elements are to be checked on site. Refer to Your Home Plans if any discrepancies are found.

Mr Passingham
85 & 85A London Road
Cowplain
Waterlooville
Hampshire
PO8 8XB


Proposed Elevations

Project number	85LON-18 REVE
Date	1st September 2018
Drawn by	JG
Checked by	Checker
Scale	1 : 100

A102

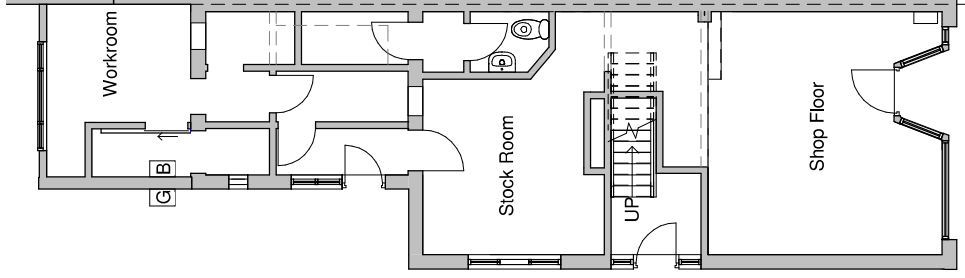

Existing Ground Floor
1 : 100

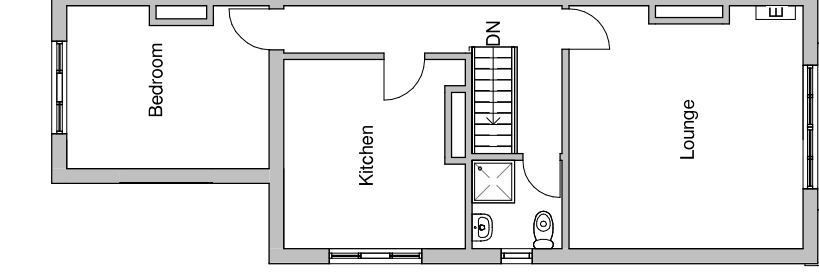

Existing First Floor
1 : 100



Tel: 0800 6127 664
www.yourhomeplans.co.uk


These drawings are for approval purposes. Materials and products should not be ordered based on scaling from drawings as errors may occur along existing building lines. All measurements and supporting elements are to be checked on site. Refer to Your Home Plans if any discrepancies are found.

Mr Passingham
85 & 85A London Road
Cowplain
Waterlooville
Hampshire
PO8 8XB


Existing Floor Plans

Project number	85LON-18 REVE
Date	1st September 2018
Drawn by	JG
Checked by	Checker
Scale	1 : 100


A103

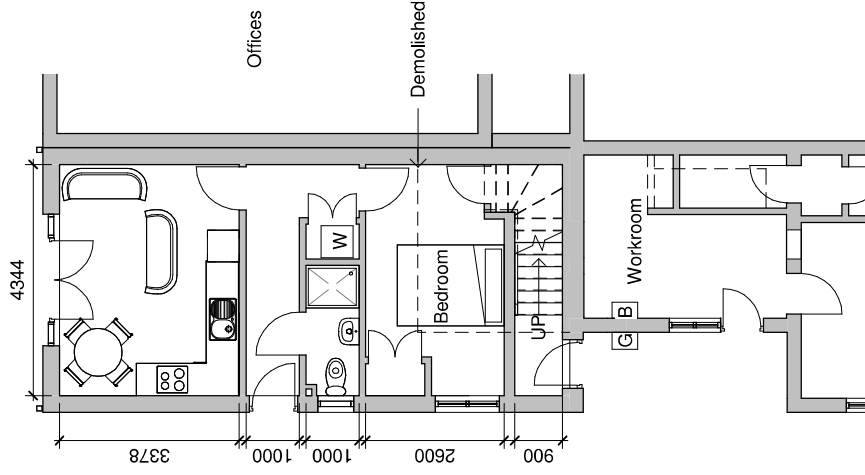

Proposed Ground Floor
1 : 100

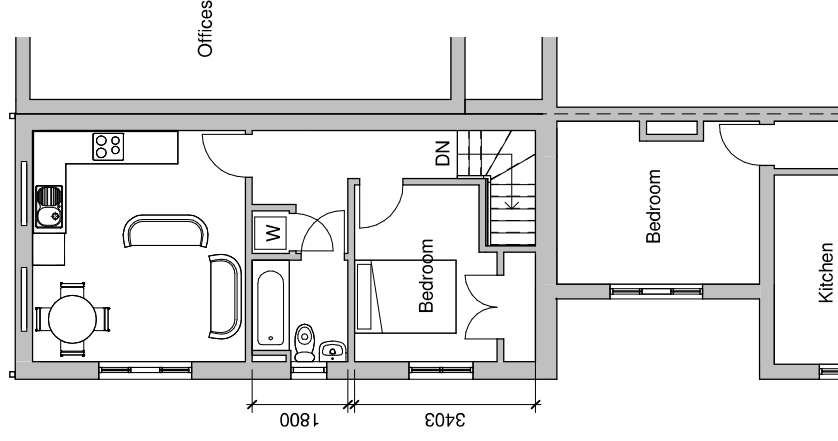

Proposed First Floor
1 : 100

 

Tel: 0800 6127 664
www.yourhomeplans.co.uk

Your Home Plans


These drawings are for approval purposes. Materials and products should not be ordered based on scaling from drawings as errors may occur along existing building lines. All measurements and supporting elements are to be checked on site. Refer to Your Home Plans if any discrepancies are found.

Mr Passingham
85 & 85A London Road
Cowplam
Waterlooville
Hampshire
PO8 8XB



Proposed Floor Plans

Project number	85LON-18 REVE	A104
Date	1st September 2018	
Drawn by	JG	
Checked by	Checker	Scale
		1 : 100

Proposed Roof Plan
1 : 100

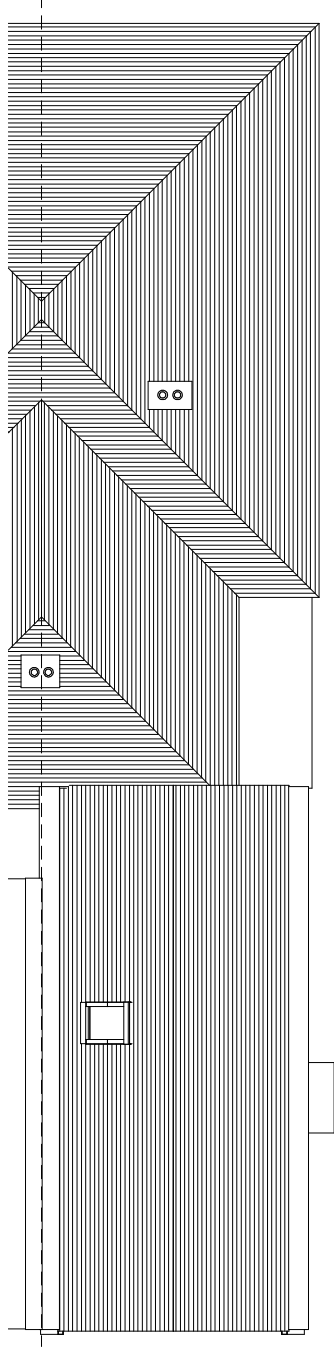


Existing Roof Plan
1 : 100

 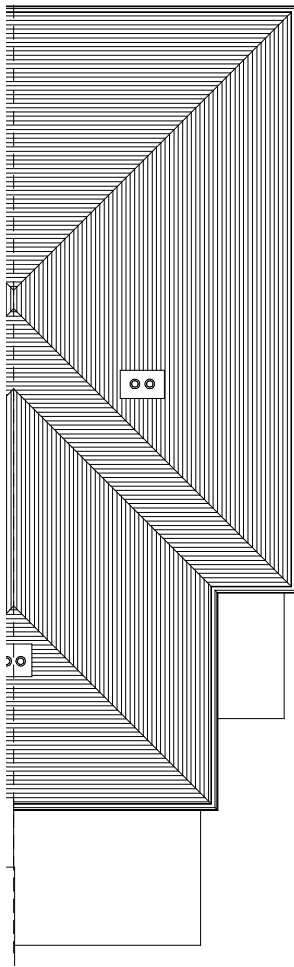




Tel: 0800 6127 664
www.yourhomeplans.co.uk

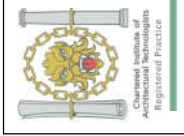


These drawings are for approval purposes. Materials and products should not be ordered based on scaling from drawings as errors may occur along existing building lines. All measurements and supporting elements are to be checked on site. Refer to Your Home Plans if any discrepancies are found.

Mr Passingham
85 & 85A London Road
Cowplain
Waterlooville
Hampshire
PO8 8XB



Roof Plans				
Project number	85LON-18 REVE	A105		
Date	1st September 2018			
Drawn by	JG			
Checked by				
Scale				1 : 100

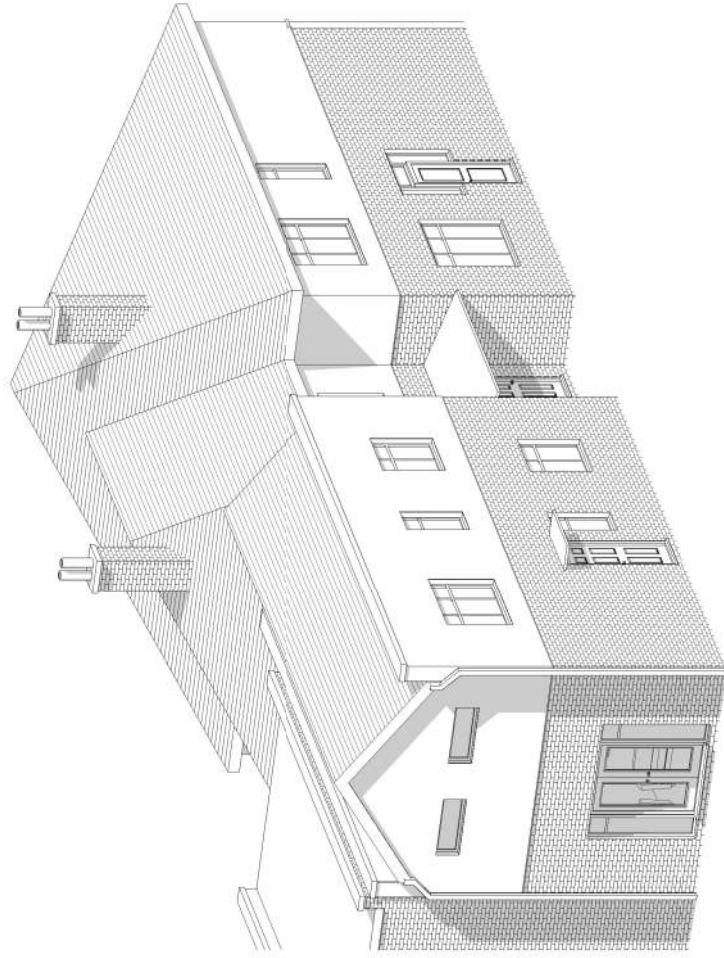

View 1

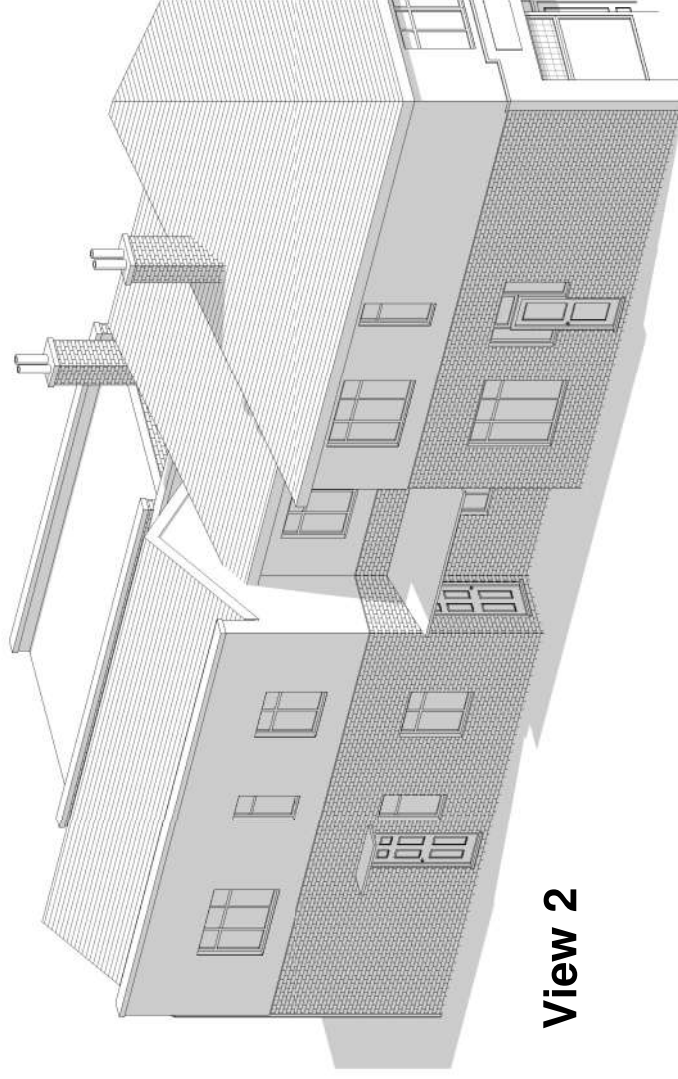

View 2

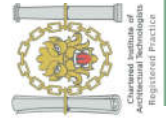 

Tel: 0800 6127 664
www.yourhomeplans.co.uk

Your Home Plans

These drawings are for approval purposes. Materials and products should not be ordered based on scaling from drawings as errors may occur along existing building lines. All measurements and supporting elements are to be checked on site. Refer to Your Home Plans if any discrepancies are found.


Mr Passingham
 85 & 85A London Road
 Cowplain
 Waterlooville
 Hampshire
 PO8 8XB

View

Project number	85LON-18 REVE	A106
Date	1st September 2018	
Drawn by	JG	
Checked by	Checker	Scale

Mixture of Carex Pendula
and Carex Testacea
Bedding. Max height
1.0-1.5m and max.
spread 0.5-1.0m

- Exterior Lights switch by photo
electric cells (dusk till dawn)
- All fittings to be set no higher
than 1.8m and to have cut off
shields over lamps so that the
illumination does not go above
fitting.
- illumination level to be 5-10 lux to
be achieved using any of the
following lamps; Tungsten Halogen
3 watts
Compact Fluorescent 0.9 watts
High Pressure Sodium 0.6 watts

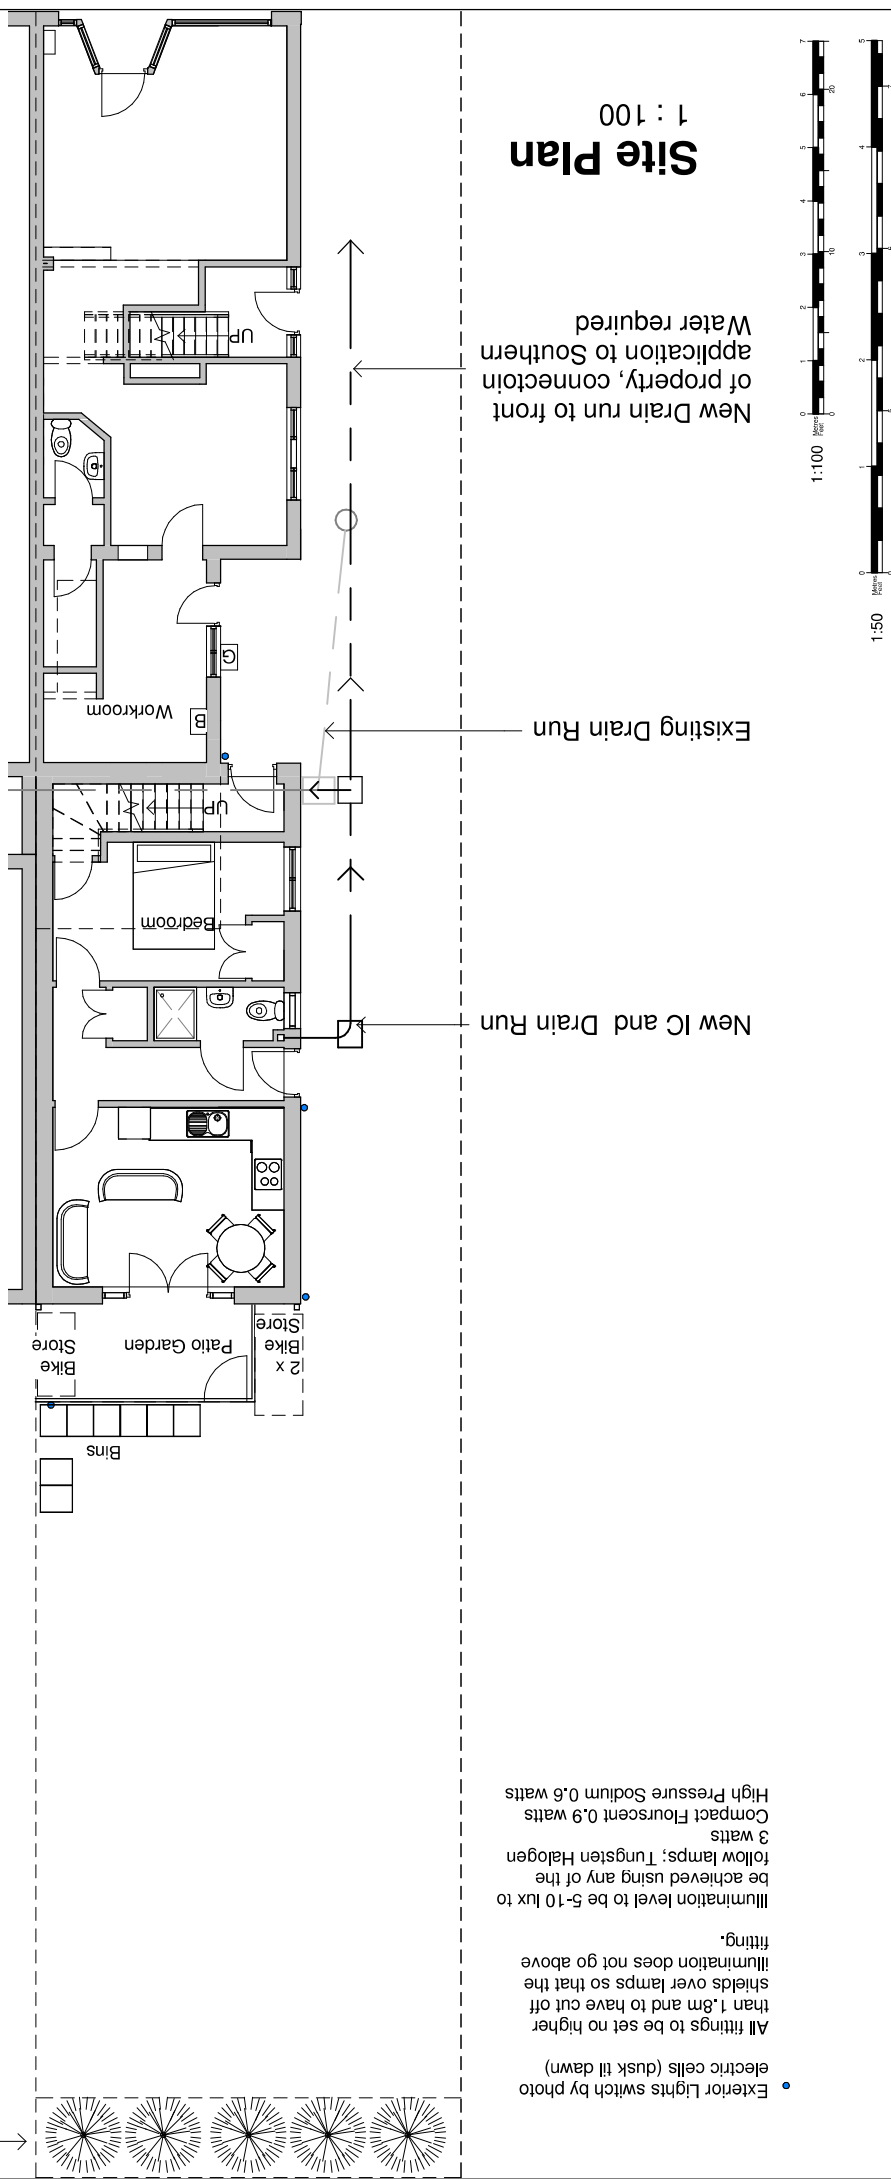

New Drain run to front
of property, connectoin
of property to Southern
Water required

Existing Drain Run

New IC and Drain Run

Site Plan

1 : 100


Tel: 0800 6127 664
www.yourhomeplans.co.uk

Registered Practice
Architectural Technologists
Architectural Technologists
Registered Practice

These drawings are for approval purposes.
Materials and products should not be ordered
based on scaling from drawings as errors
may occur along existing building lines. All
measurements and supporting elements are
to be checked on site. Refer to Your Home
Plans if any discrepancies are found.


Mr Passingham
85 & 85A London Road
Cowplain
Waterlooville
Hampshire
PO8 8XB

Site Plan			
Project number	85LON-18 REVE	A107	Scale 1 : 100
Date	1st September 2018		
Drawn by	JG		
Checked by		Checker	

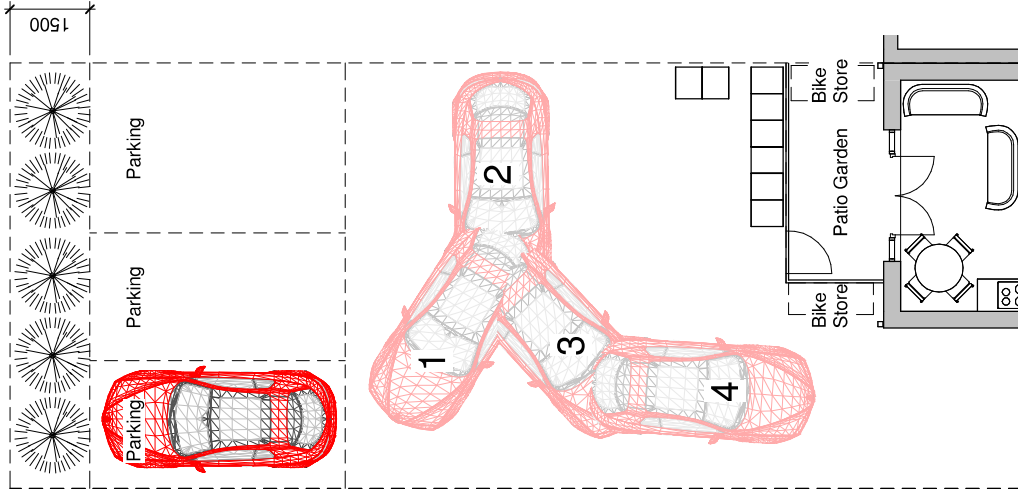


Parking Space 1

1 : 100

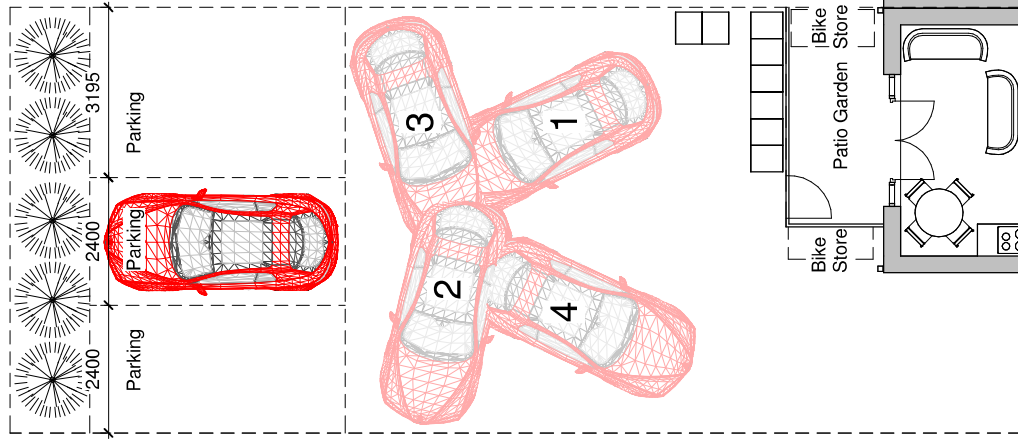

Parking Space 2

1 : 100

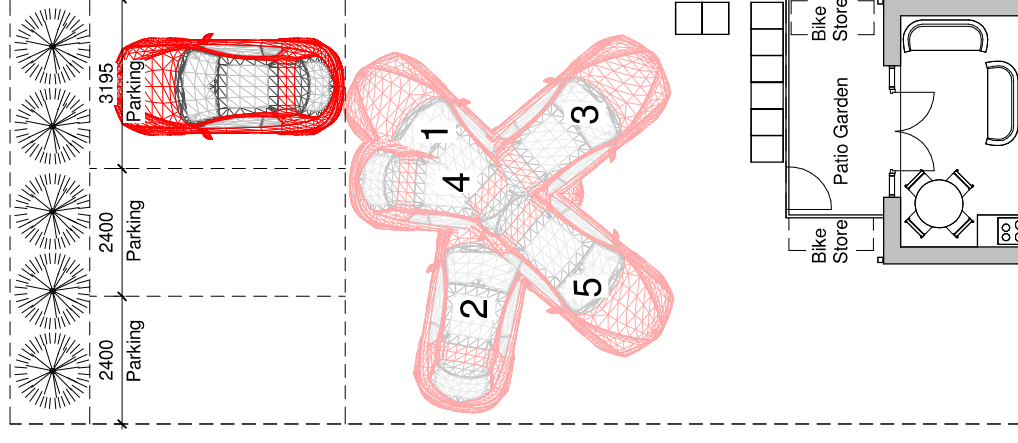

Parking Space 3

1 : 100

