

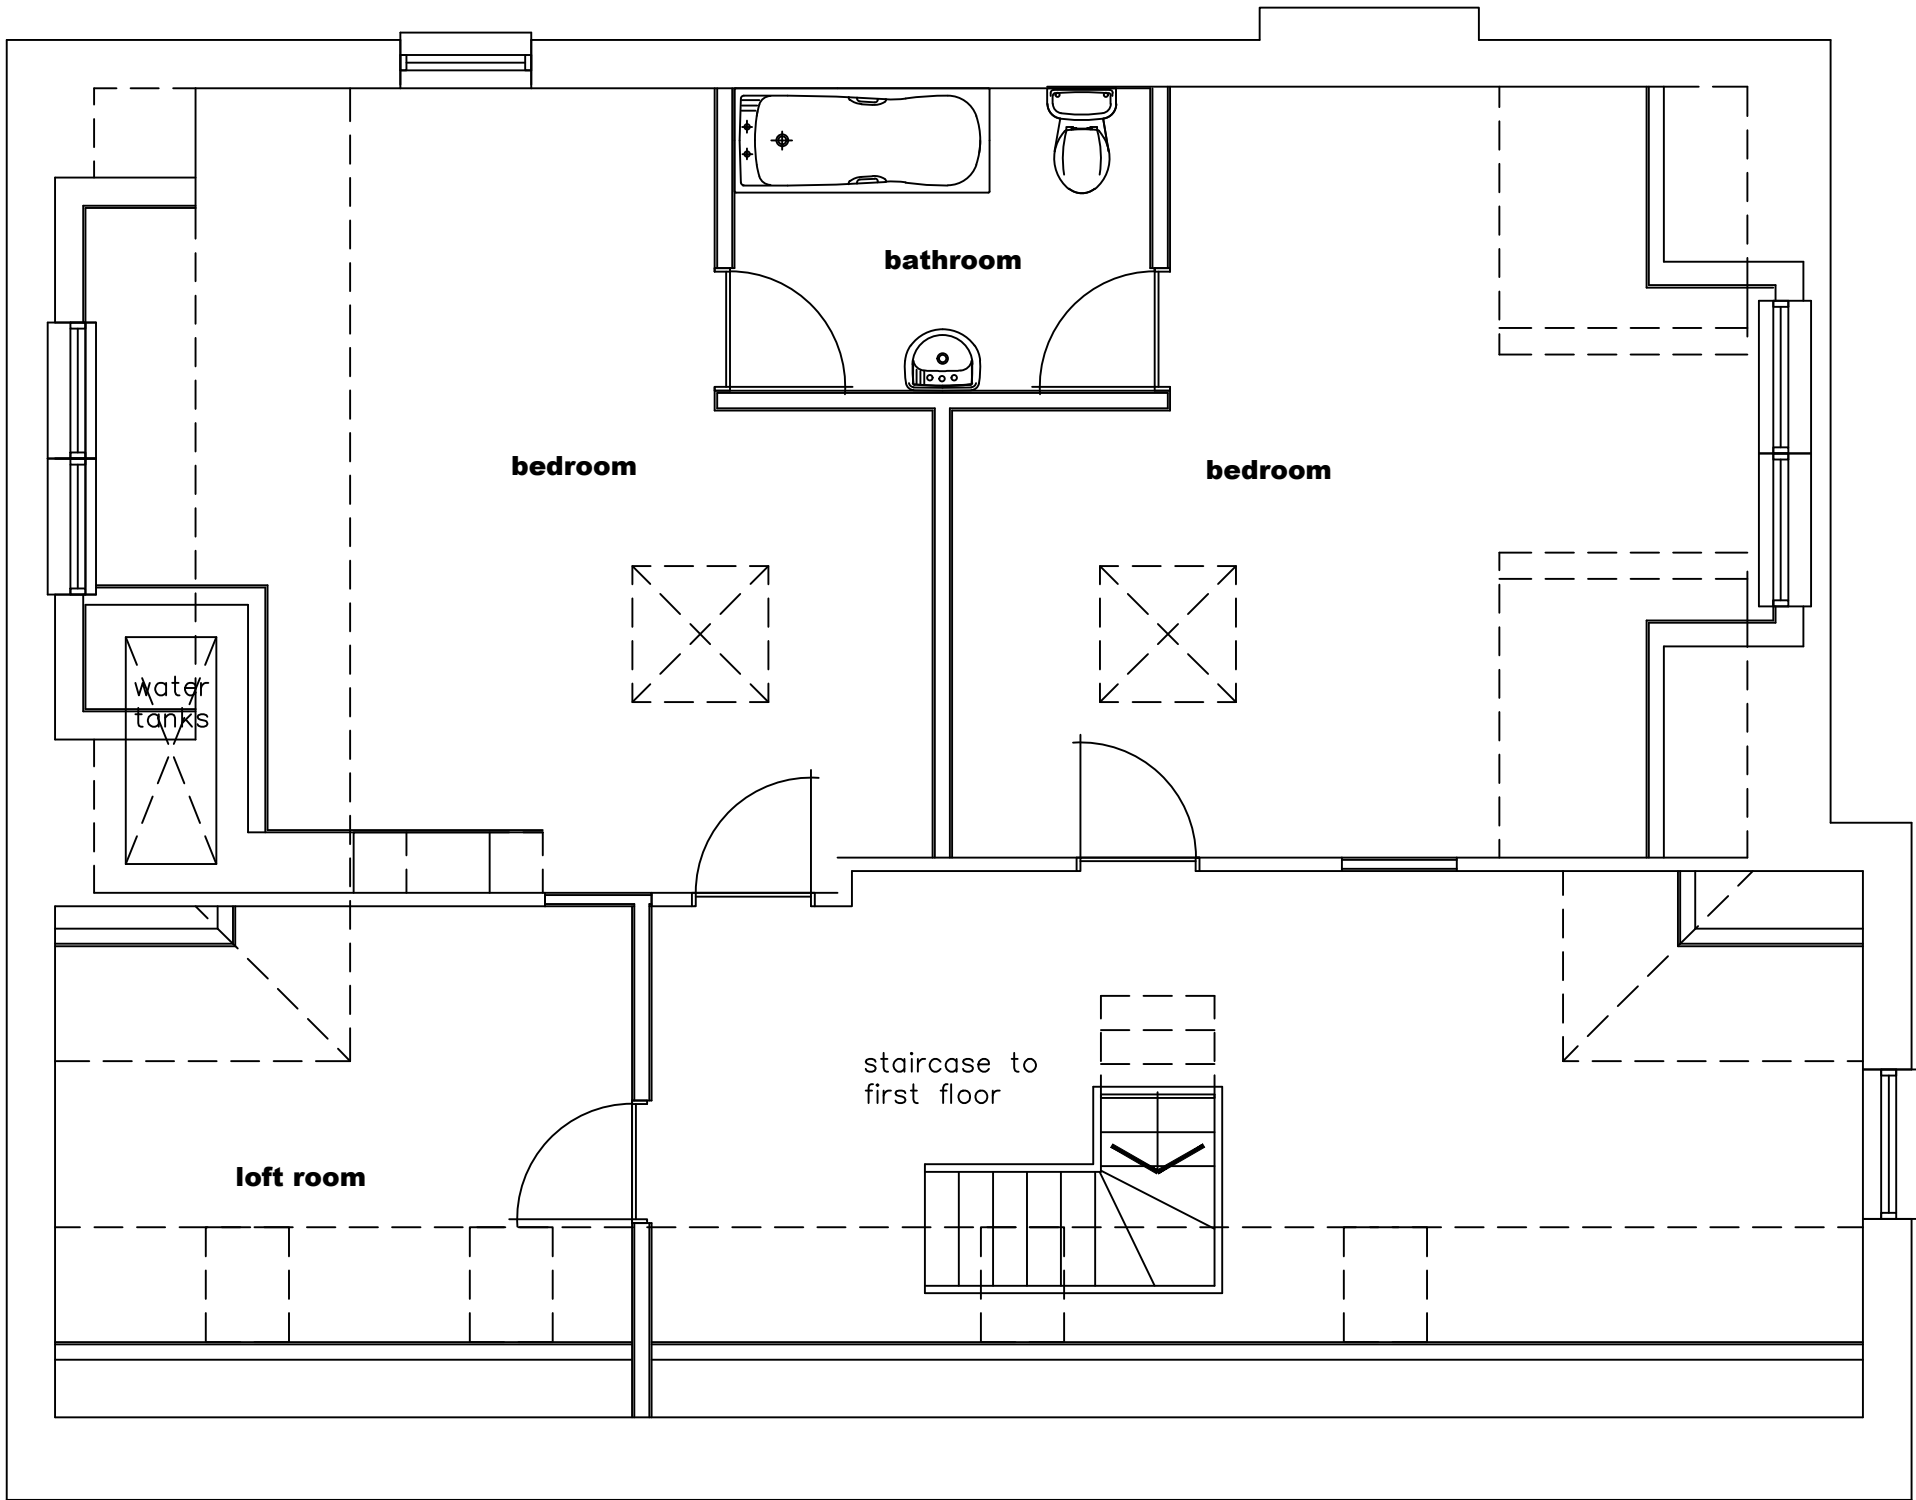


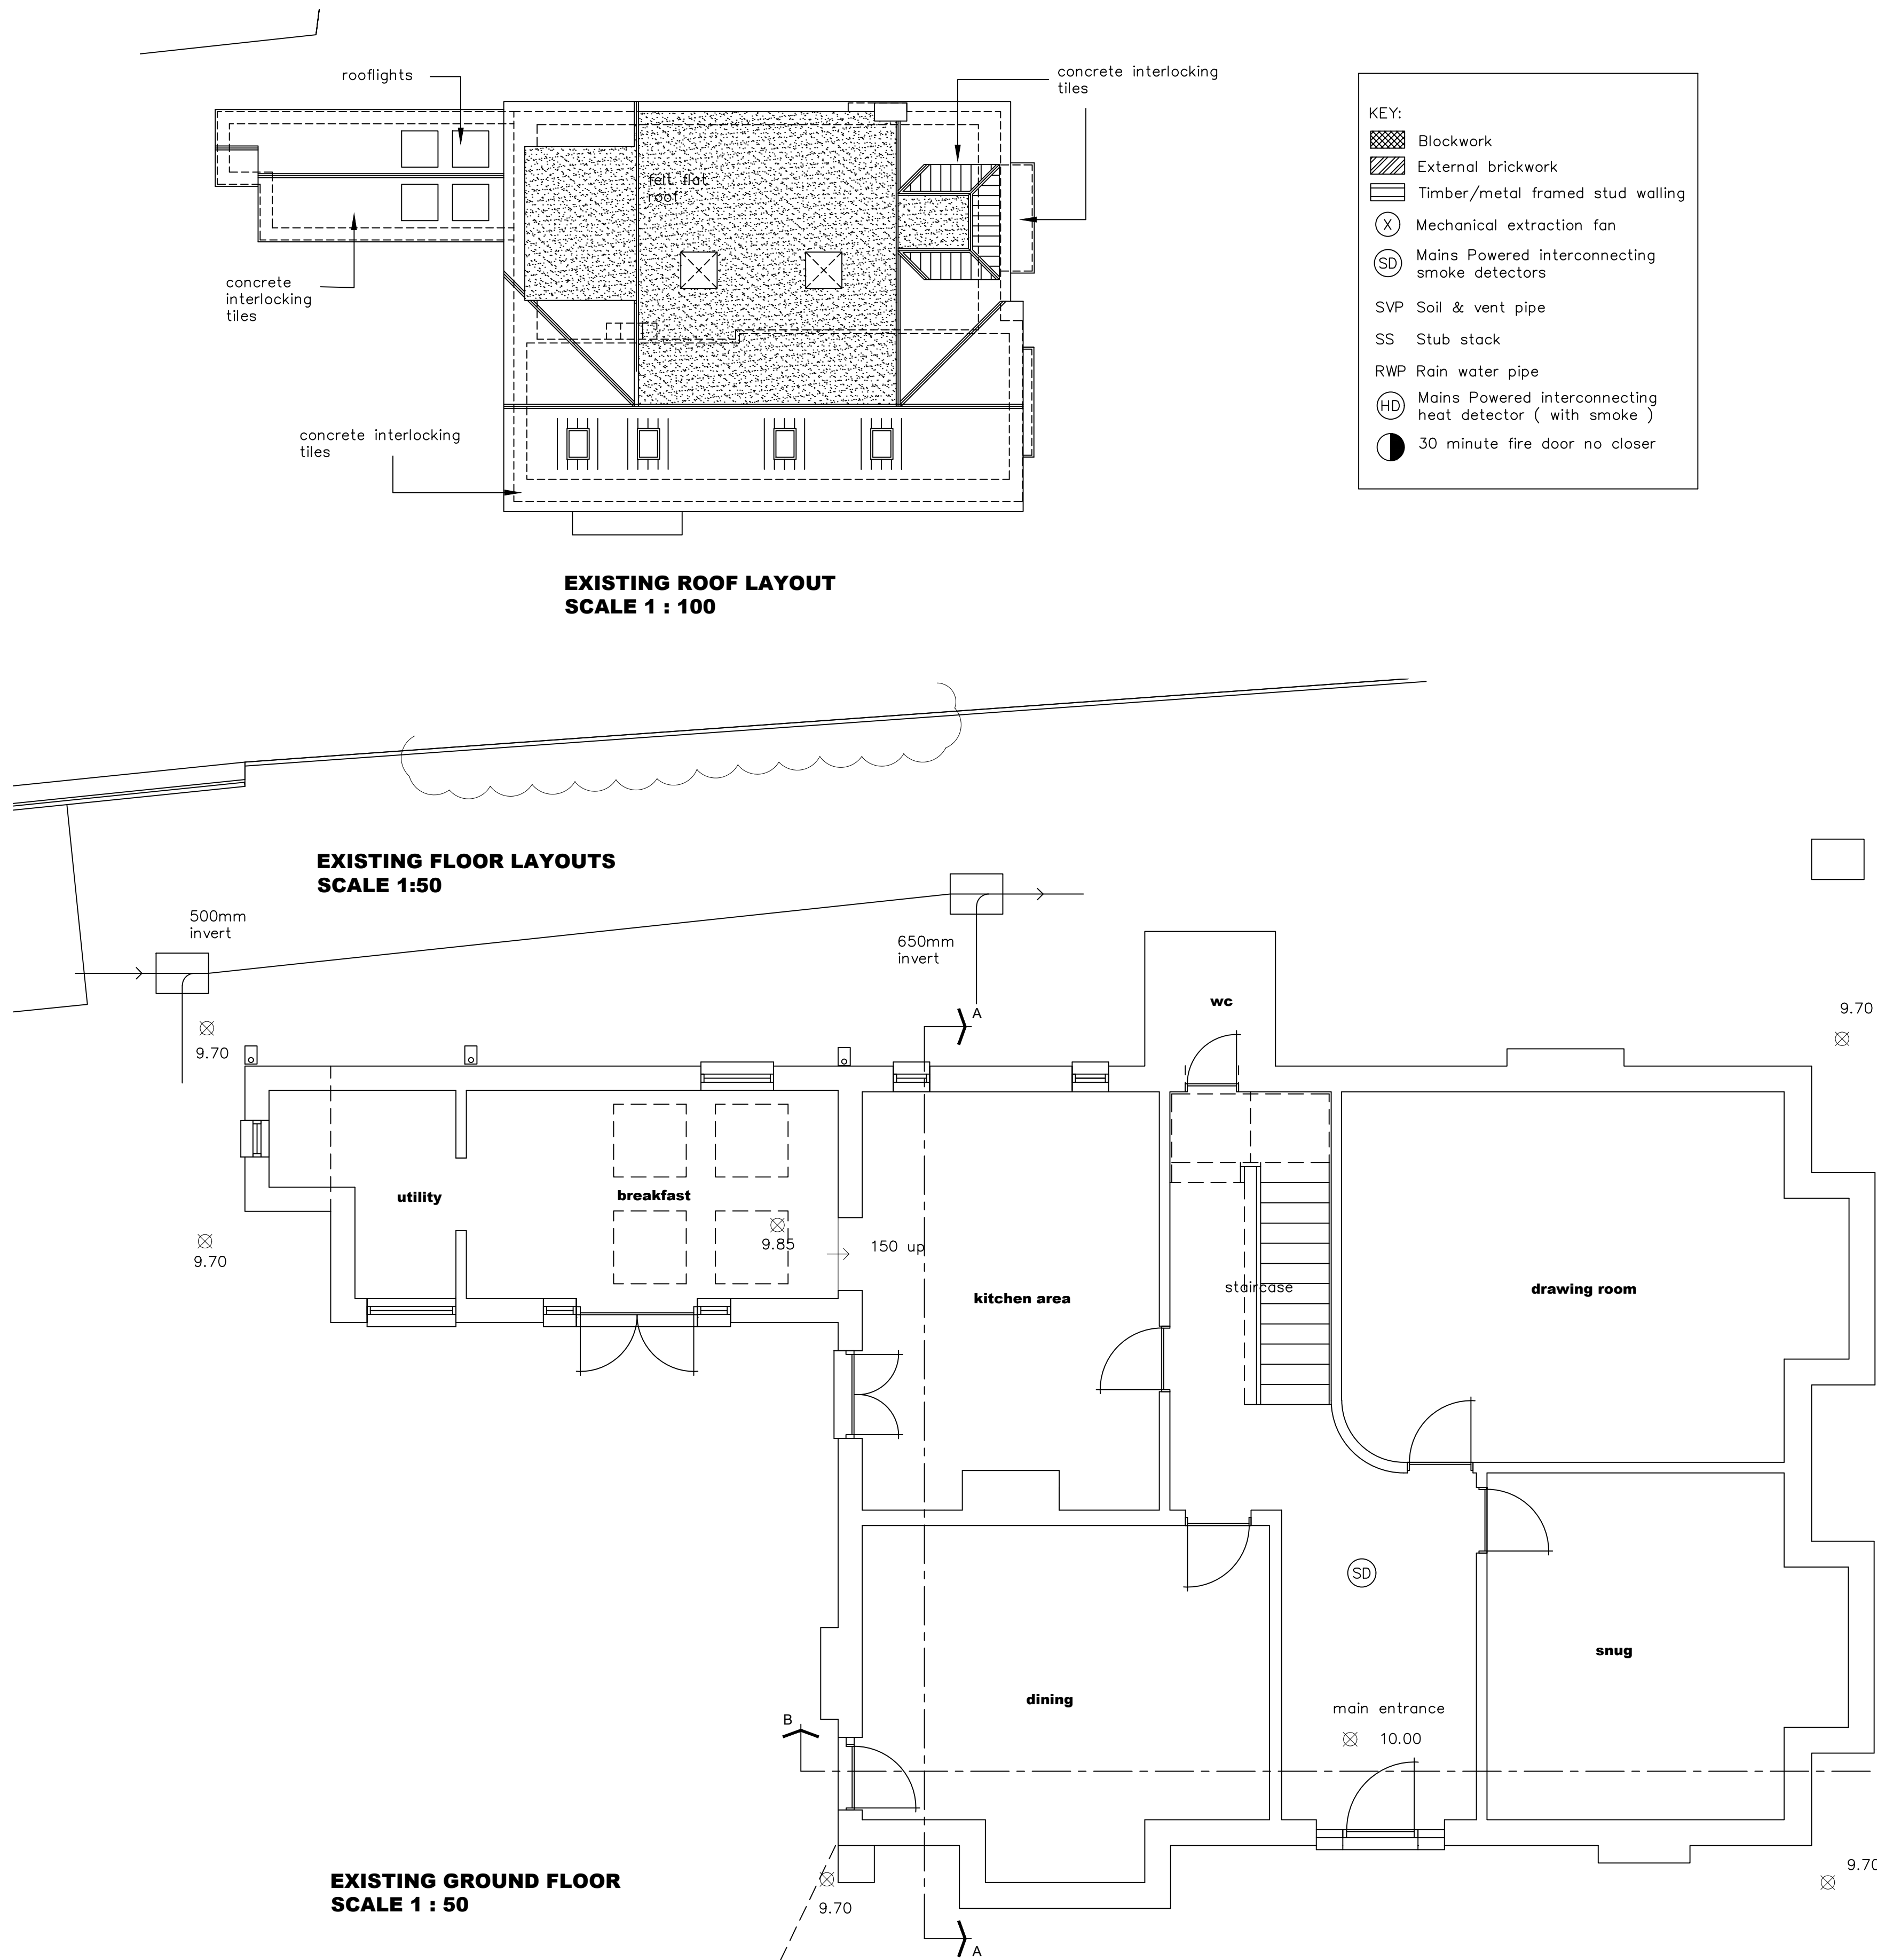

EXISTING SECOND FLOOR
SCALE 1 : 50

remains as existing due to the proposals

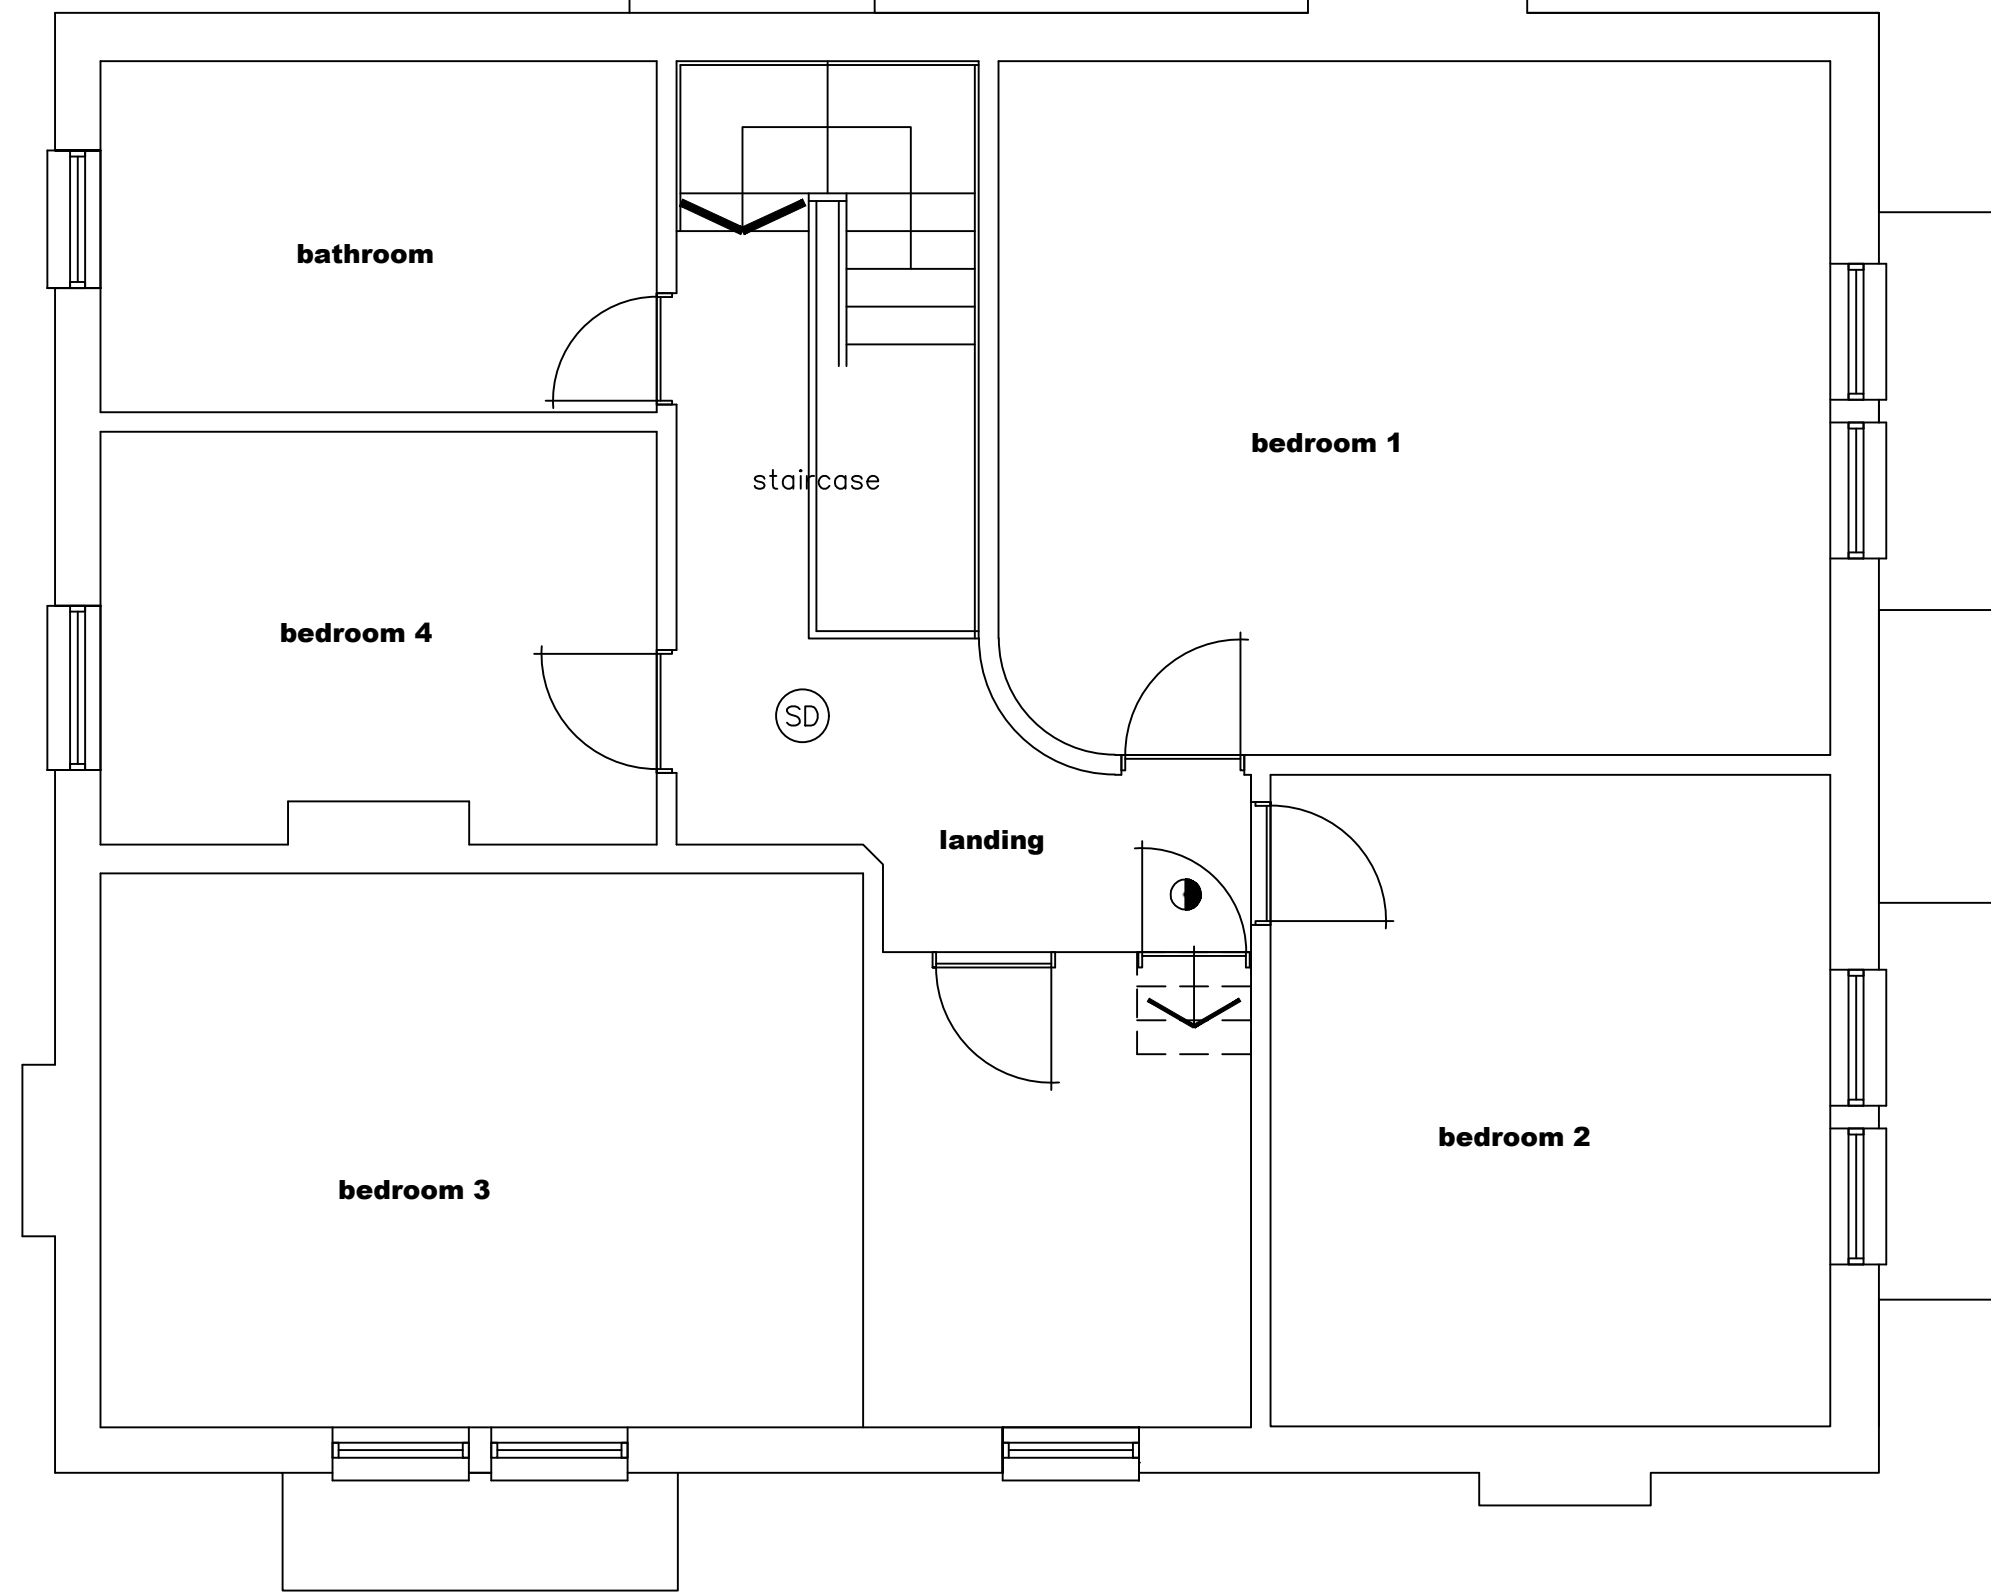

EXISTING FIRST FLOOR
SCALE 1 : 50

remains as existing due to the proposals


NOTES:
The design and construction of this project shall be in accordance with the current Building Regulations & NHBC Standards. These notes & drawings have been prepared solely for the purpose of Planning & Building Regulation approval.

Do not scale from this drawing unless for Planning purposes. All dimensions to be checked on-site and any alterations to be approved by the Architect and/or client prior to any work commencing.

Ordnance Survey Licence No: 100047591

This drawing to be copyright and to be read in conjunction with all other drawings

AMENDMENTS:

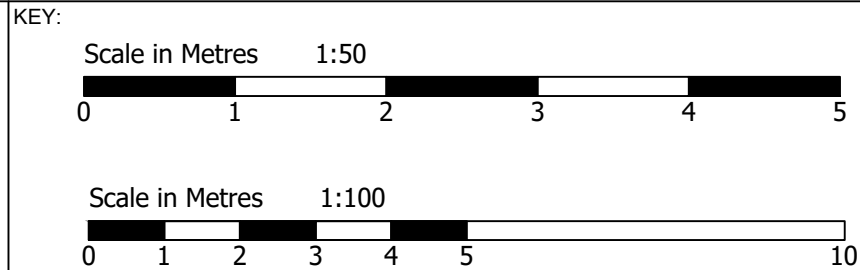

CLIENT NAME
& ADDRESS

Mr & Mrs M Paterson
59 Havant Road
Emsworth
PO10 7JQ

PROJECT
ADDRESS

59 Havant Road
Emsworth
PO10 7JQ

DRAWING DETAILS

PLANNING DRAWING

Existing Floor Layouts & Roof Plan

PROJECT No 895	DWG No 1	REV No
SCALE 1:50 1:100 @ A1	DRAWN BWH	DATE 22/06/18



**B H
ARCHITECTURE Ltd**

Heath Cottage
Newlands Lane
Purbrook
Waterlooville
Hants
PO7 5SQ

Tel: 023 9223 2322
Mob: 07747 771808
E-mail: bernard@bernardharding.com