



Mixture of Carex Pendula
and Carex Testacea
Bedding. Max height
1.0-1.5m and max.
spread 0.5-1.0m

 

- Exterior Lights switch by photo electric cells (dusk till dawn)
- All fittings to be set no higher than 1.8m and to have cut off shields over lamps so that the illumination does not go above fitting.
- Illumination level to be 5-10 lux to be achieved using any of the follow lamps; Tungsten Halogen 3 watts
Compact Fluorescent 0.9 watts
High Pressure Sodium 0.6 watts

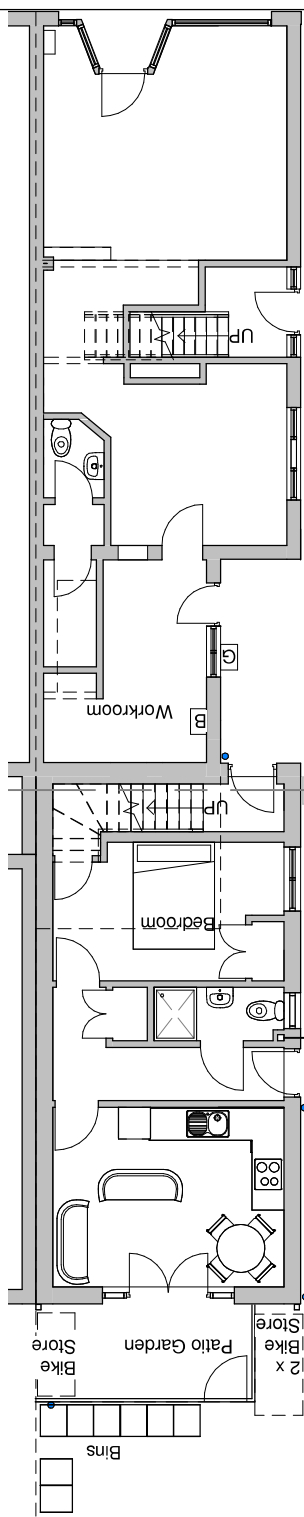


New IC and Drain Run

Existing Drain Run

New Drain run to front of property, connectoin application to Southern Water required

Site Plan

1 : 100

 

Tel: 0800 6127 664
www.yourhomeplans.co.uk

Your Home Plans

These drawings are for approval purposes. Materials and products should not be ordered based on scaling from drawings as errors may occur along existing building lines. All measurements and supporting elements are to be checked on site. Refer to Your Home Plans if any discrepancies are found.

Mr Passingham
85 & 85A London Road
Cowplain
Waterlooville
Hampshire
PO8 8XB

Site Plan

Project number	85LON-18 REVE	A107	Scale 1 : 100
Date	1st September 2018		
Drawn by	JG		
Checked by		Checker	