


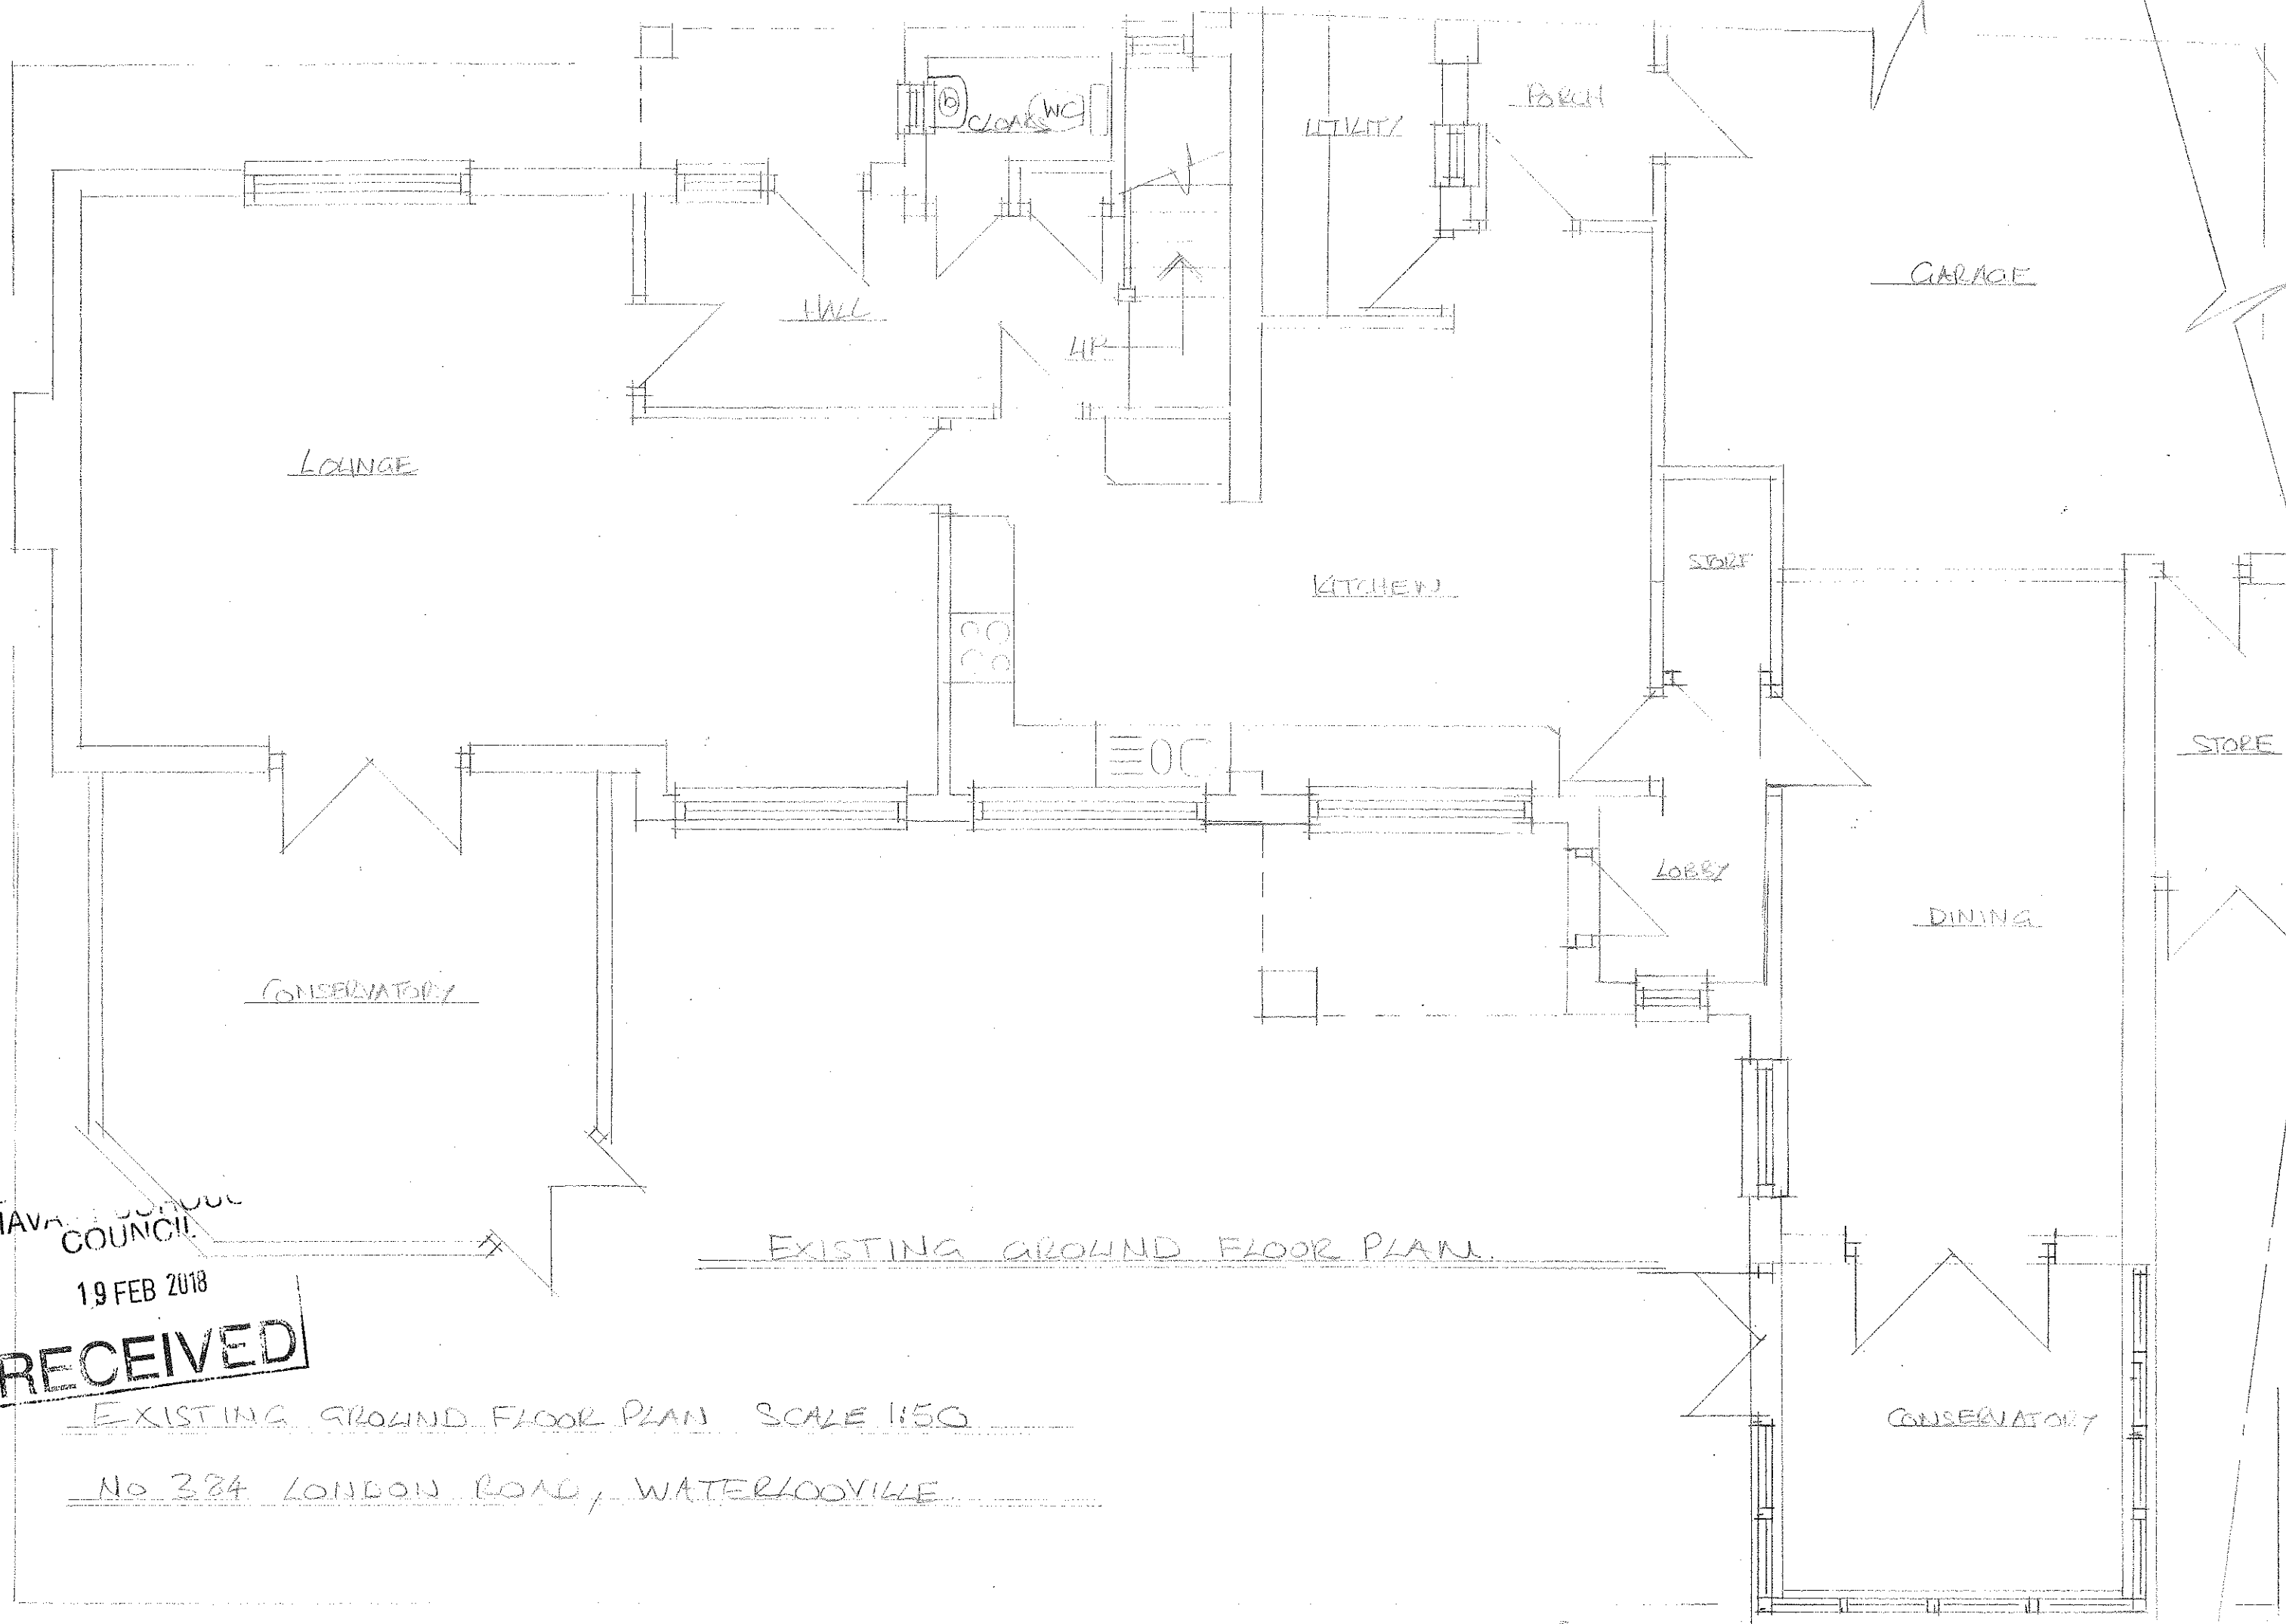

HAVANT BOROUGH COUNCIL
19 FEB 2018
RECEIVED

EXISTING GROUND FLOOR PLAN.

EXISTING GROUND FLOOR PLAN SCALE 1:50

NO 384 LONDON ROAD, WATERLOOVILLE