


A 1NO. LIDL COLUMN MOUNTED SIGN BY DAMBACH
CORPORATE DESIGN ELEMENTS GmbH
2500MM (W) x 2500MM (H).

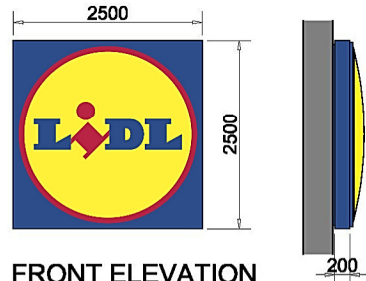

FRONT ELEVATION
SCALE: 1:100 @ A3

COLUMN MOUNTED LIDL LOGO AS LIGHTING
BOX WITH A THERMOFORMED, CURVED
AND EXTENSIVELY PRINTED ACRYLIC
LOGO SHELL.

INTERNALLY ILLUMINATED WITH SAPS-LEDS.


LIDL LOGO SIGN ILLUMINATED:

LUMINANCE YELLOW UNDIMMED: APPROX 580 CD/M²
LUMINANCE YELLOW DIMMED: APPROX 80 CD/M² TO 460 CD/M²

COLOURS:

BLUE: RAL 5010
RED: RAL 3020
YELLOW: RAL 1021

B 1NO. LIDL GABLE SIGN BY DAMBACH
CORPORATE DESIGN ELEMENTS GmbH
1950MM (W) x 1950MM (H).

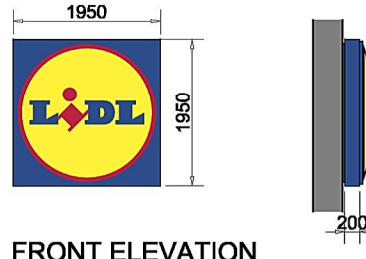

FRONT ELEVATION
SCALE: 1:100 @ A3

WALL MOUNTED LIDL LOGO AS LIGHTING
BOX WITH A THERMOFORMED, CURVED
AND EXTENSIVELY PRINTED ACRYLIC
LOGO SHELL.

INTERNALLY ILLUMINATED WITH SAPS-LEDS.


LIDL LOGO SIGN ILLUMINATED:

LUMINANCE YELLOW UNDIMMED: APPROX 580 CD/M²
LUMINANCE YELLOW DIMMED: APPROX 80 CD/M² TO 460 CD/M²

COLOURS:

BLUE: RAL 5010
RED: RAL 3020
YELLOW: RAL 1021

C 2NO. LIDL DOUBLE-SIDED SITE ENTRANCE
SIGNS BY DAMBACH CORPORATE DESIGN
ELEMENTS GmbH
755MM (W) x 509MM (H).

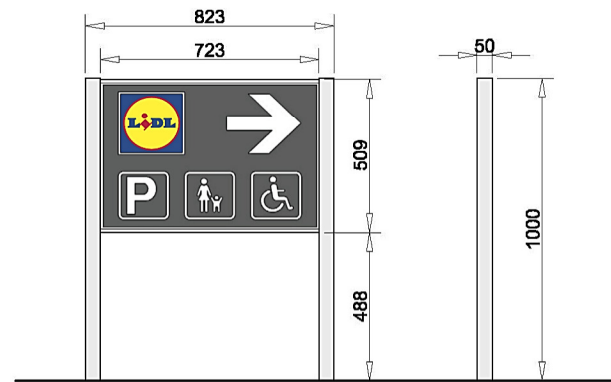

**FRONT & REAR
ELEVATION**
SCALE: 1:25 @ A3

LIDL DOUBLE-SIDED GROUND MOUNTED
CAR PARK ENTRANCE DIRECTIONAL SIGNAGE.
825MM (W) x 600MM (H).

COLOURS:

BLUE: RAL 5010
RED: RAL 3020
YELLOW: RAL 1021
WHITE ALUMINIUM: RAL 9006
GRAPHITE GREY: RAL 7024

**SIDE
ELEVATION**

D LIDL TOTEM SIGN BY DAMBACH
CORPORATE DESIGN ELEMENTS GmbH
2670MM (W) x 7500MM (H).

COLOURS:

BLUE: RAL 5010
RED: RAL 3020
YELLOW: RAL 1021
WHITE ALUMINIUM: RAL 9006
GRAPHITE GREY: RAL 7024

LETTERED PANELS:
SQUARED, MILLED AND FOILED
ACRYLIC GLASS DEPOSITED.

LACQUERED ALUMINIUM
FRONT PANELS:
RAL: 7006 WHITE ALUMINIUM


LACQUERED BASE PANEL:
GRAPHITE GREY, RAL: 7024.

DUCT FOR CABLING
BY CUSTOMER.


FOUNDATION TO ENGINEER'S
DESIGN TO SUIT GROUND
CONDITIONS.

FRONT ELEVATION
SCALE: 1:100 @ A3

ALUMINIUM PANELS LAQUERED IN RAL 9006, WHITE ALUMINIUM.
BASE LAQUERED IN RAL 7024, GRAPHITE GREY.
LIDL LOGO AS LIGHTING BOX WITH A THERMOFORMED, CURVED
AND EXTENSIVELY PRINTED ACRYLIC LOGO SHELL.
LETTERED PANELS ARE SQUARED MILLED WITH FOILED ACRYLIC
GLASS DEPOSITED.
GALVANISED STEEL FRAME CONSTRUCTION.
FOUNDATIONS AND ANCHORINGS TO ENGINEER'S DETAILS.
ILLUMINATION WITH SAPS-LEDS.

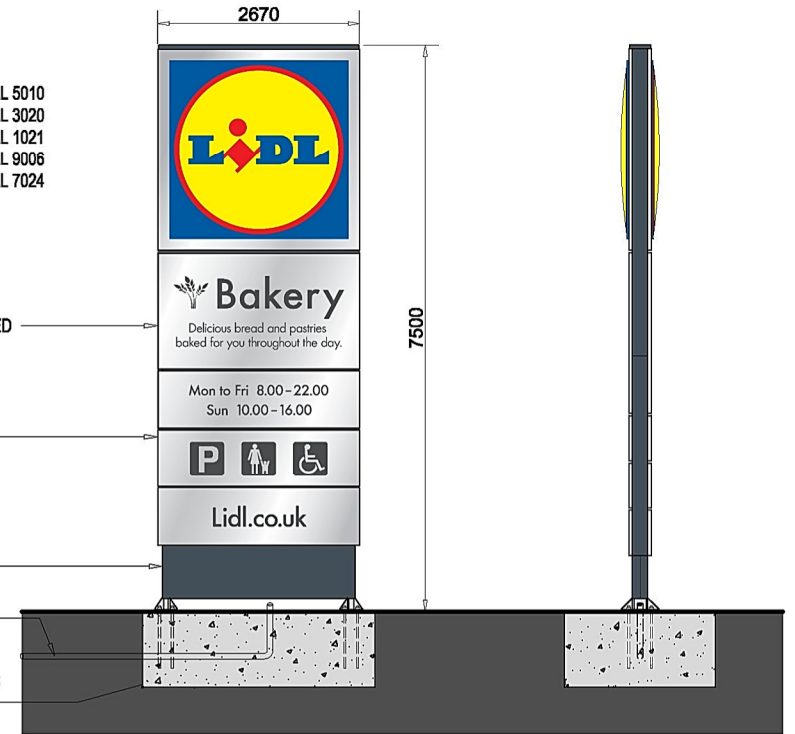

SIDE ELEVATION
SCALE: 1:100 @ A3

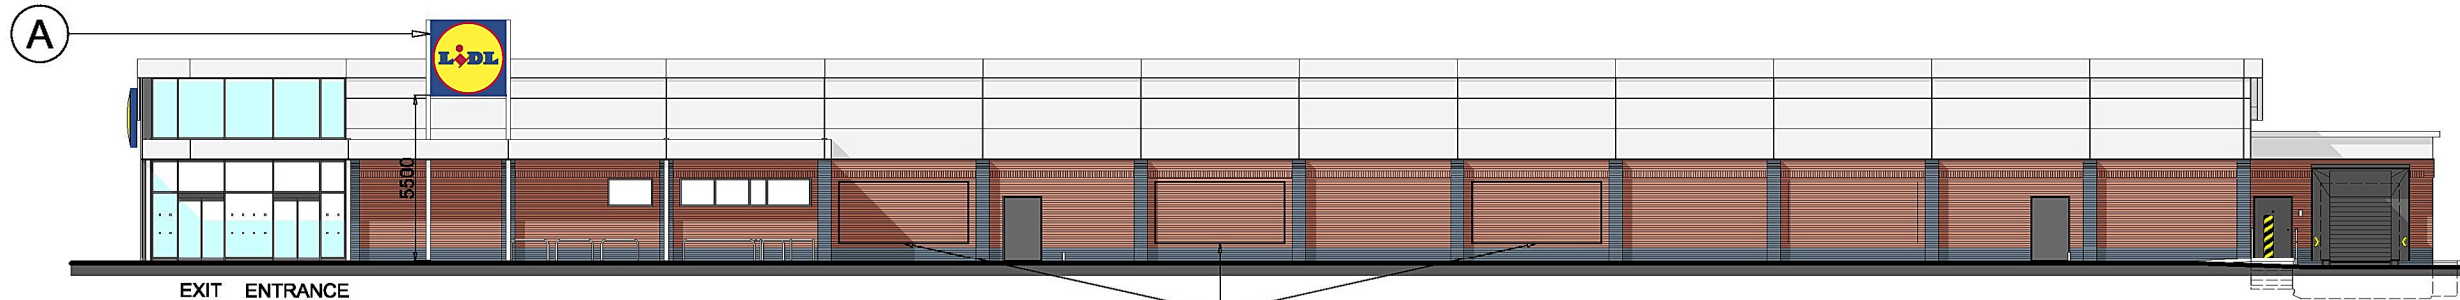

NORTH ELEVATION
SCALE: 1:250 @ A3



EAST ELEVATION
SCALE: 1:250 @ A3

& POOLE PATTLE chartered architects
TEL: 01473 230580 FAX 01473 231549 E-MAIL: mail@pooleandpattle.co.uk
5 OBSERVATION COURT 84 PRINCES STREET IPSWICH SUFFOLK IP1 1RY



Project Lidl, Hayling Island	Date April 2018	Scale As Noted @ A3
Drawing Signage Details	3671	11 A

© This drawing must not be reproduced in whole or part without written consent