


Site Plan (1:100)

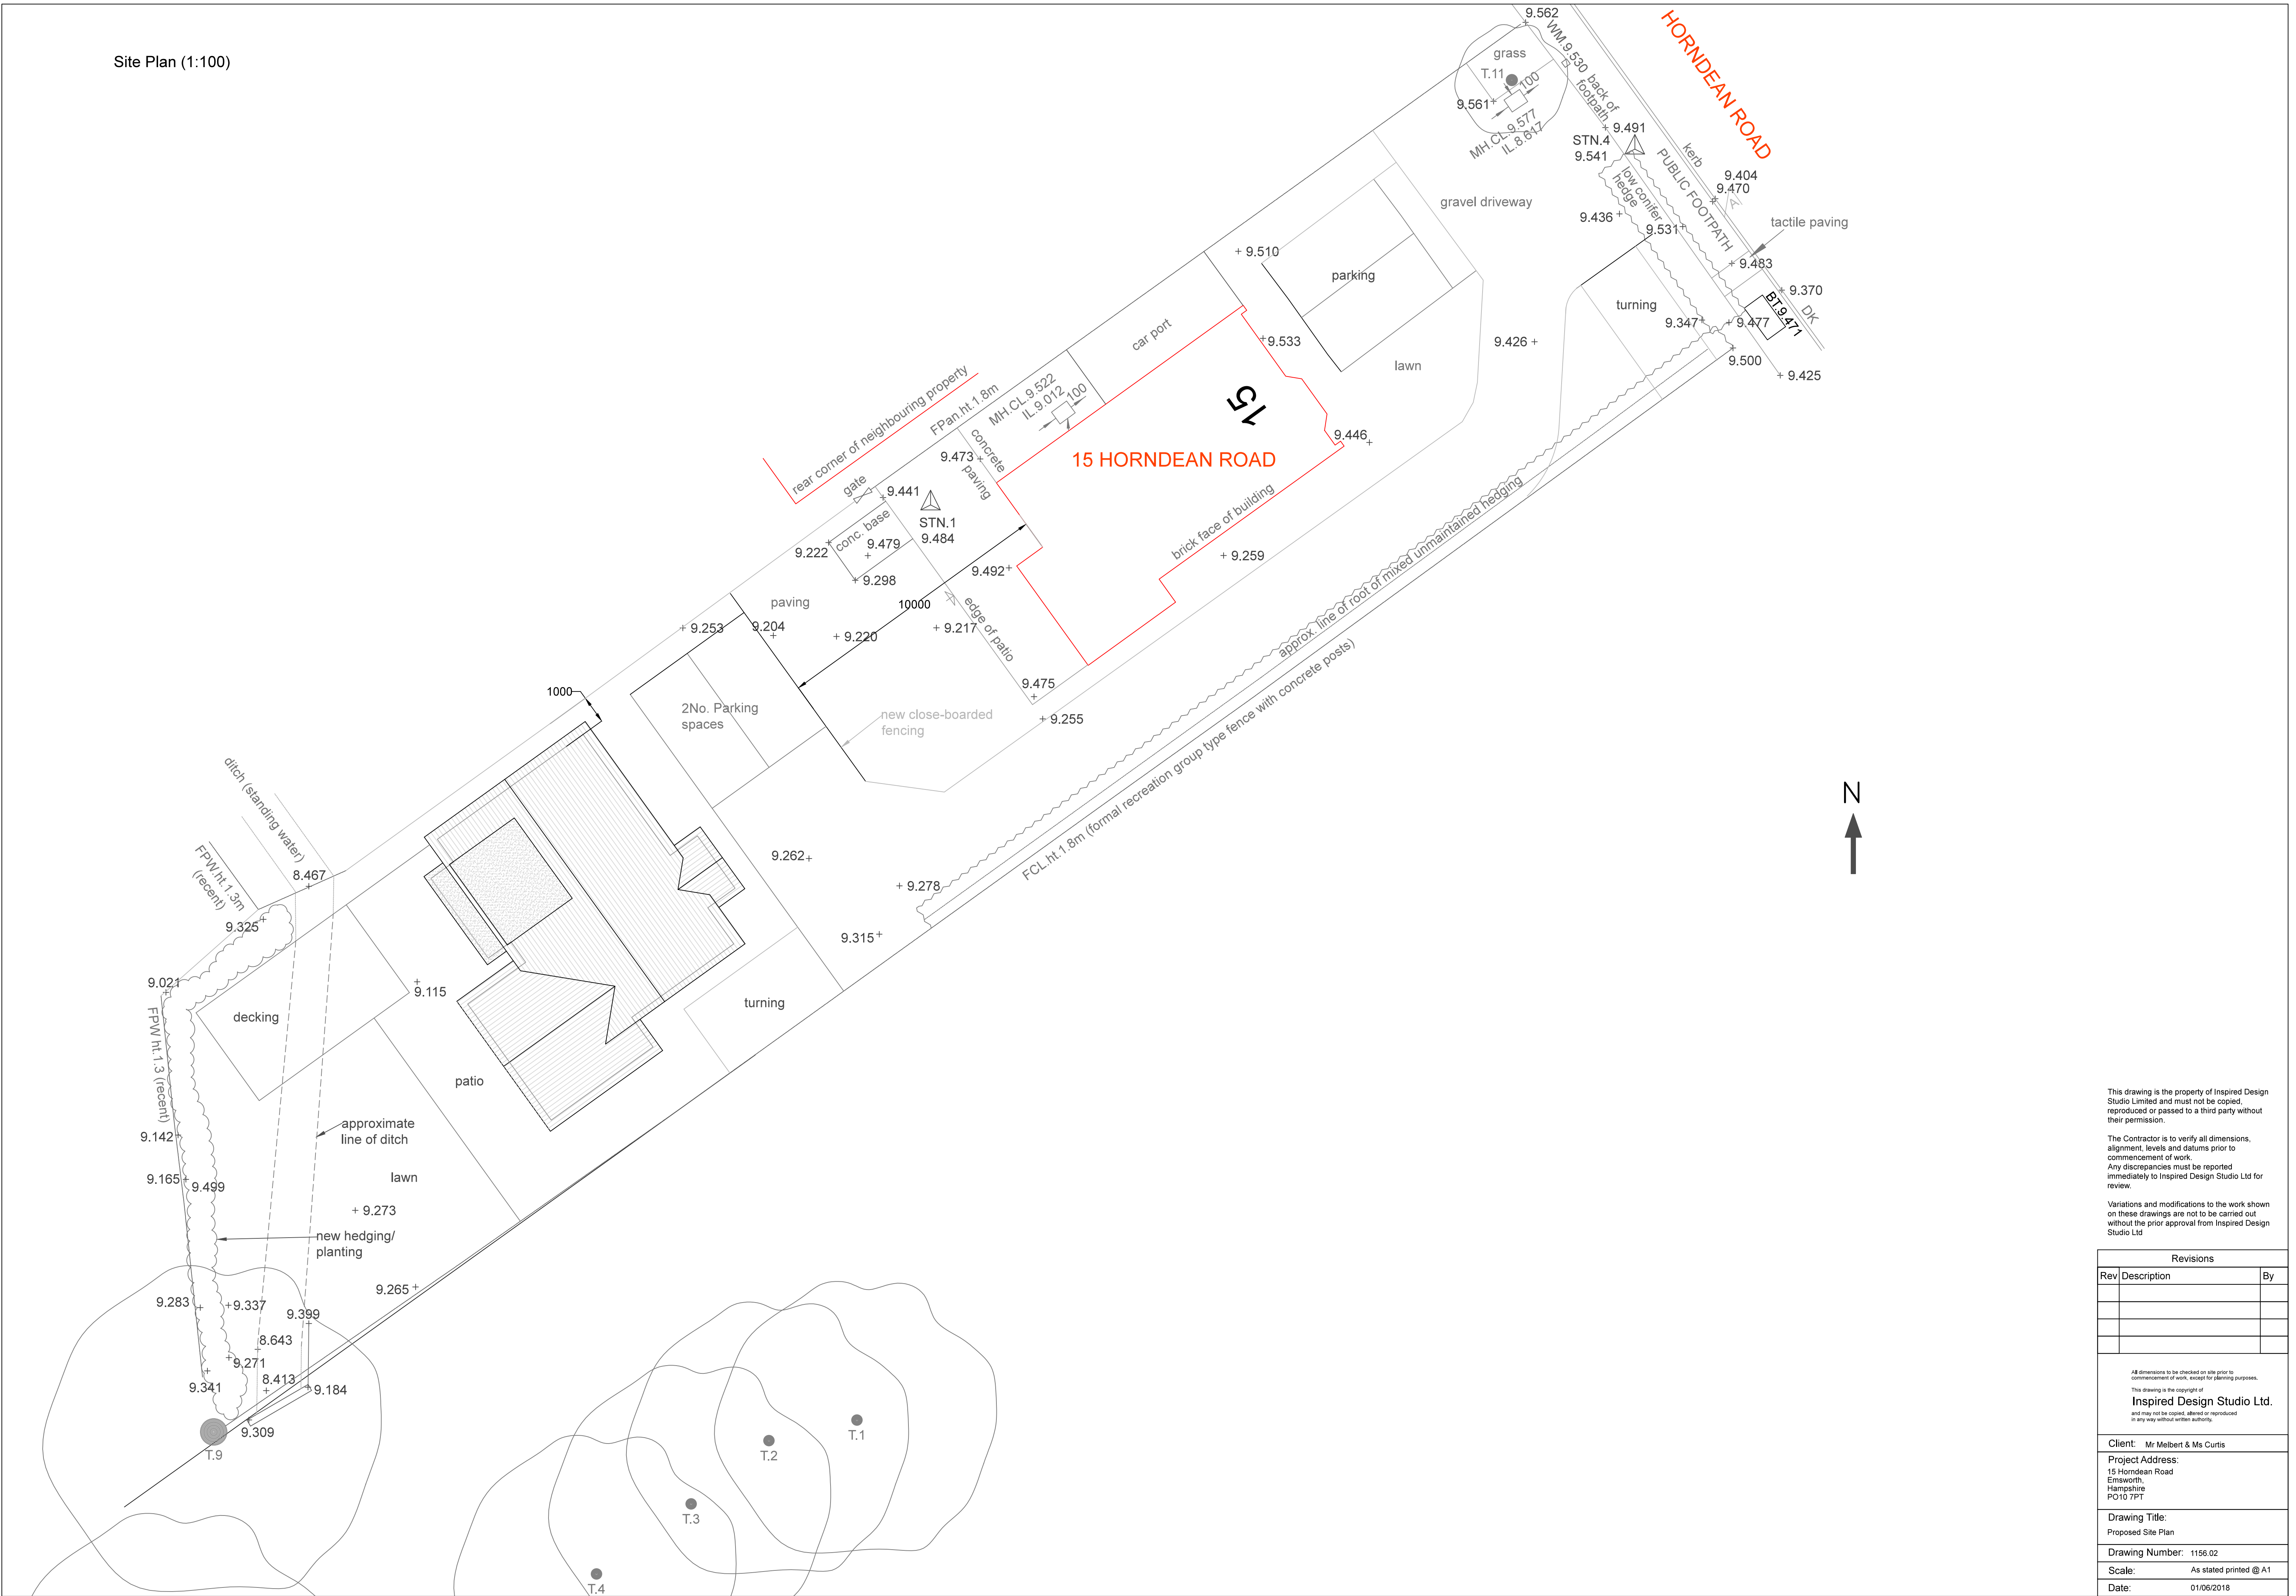

The Contractor is to verify all dimensions, alignment, levels and datums prior to commencement of work.
Any discrepancies must be reported immediately to Inspired Design Studio Ltd for review.

Revisions		
ev	Description	By

All dimensions to be checked on site prior to commencement of work, except for planning purposes.
 This drawing is the copyright of
Inspired Design Studio Ltd.
 and may not be copied, altered or reproduced
 in any way without written authority.

All dimensions to be checked on site prior to commencement of work, needed for planning purposes.

This drawing is the copyright of
Inspired Design Studio Ltd.

And may not be copied, altered or reproduced
in any way without written authority.

Client: Mr Melbert & Ms Curtis

Project Address:
15 Horndon Road
Emsworth,
Hampshire
PO10 7PT

Drawing Title:
Proposed Site Plan

Drawing Number: 1156.02

Scale: As stated **@ A1**

Date: 01/06/2018