


REV.	AMENDMENT	BY	DATE
a	Window arrangement changed	ace	16.02.18
b	Notes added	ace	27.03.18




SOUTH ELEVATION




EAST ELEVATION

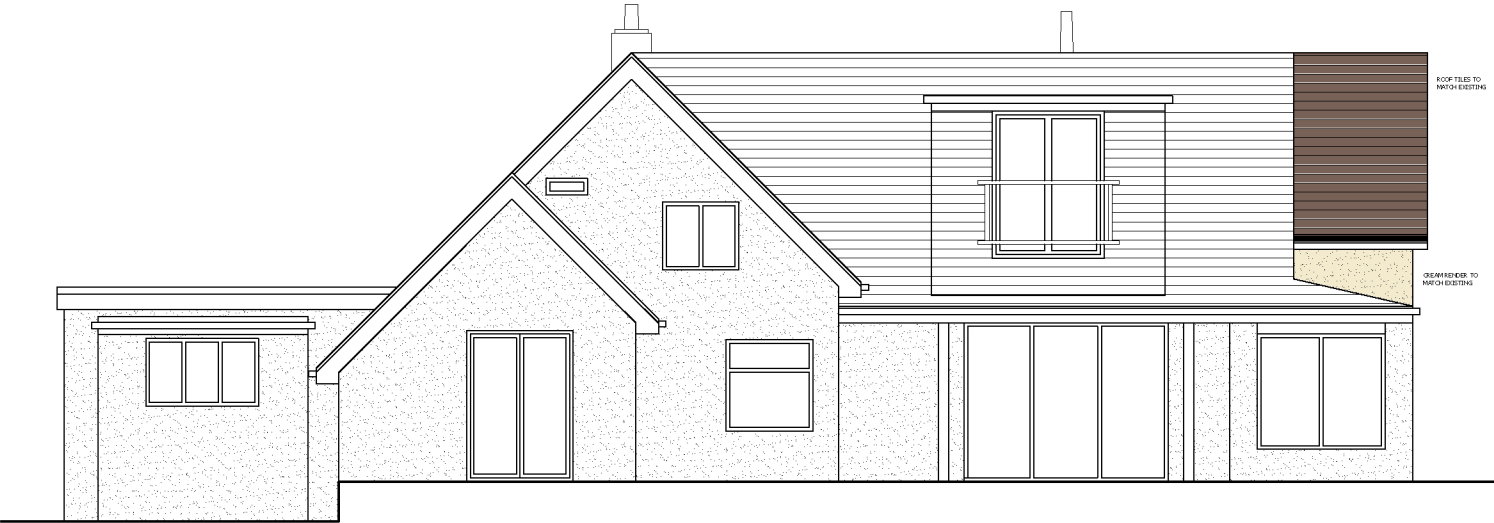

WEST ELEVATION

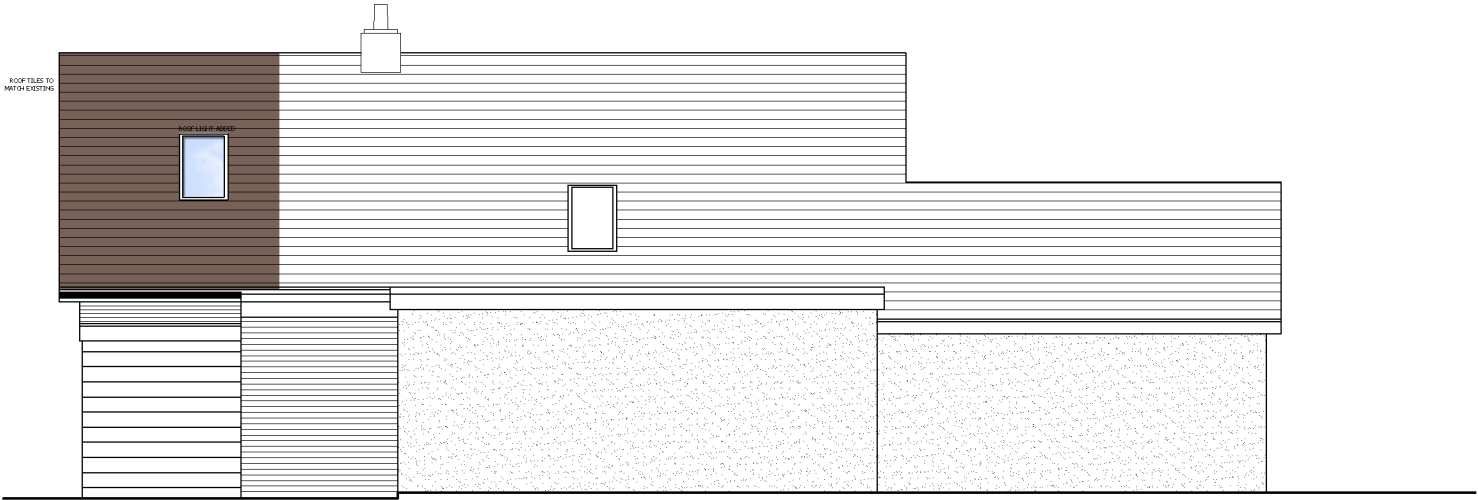

NORTH ELEVATION

 

Project	76 WARBLINGTON ROAD EMSWORTH	Date	JAN 18	Drawn by	ACE
		Scales	1:100@A3	Status	PLANNING
Drawing	PROPOSED ELEVATIONS	Job No	EA 04	Dwg No	PL-06
				Revision	b