


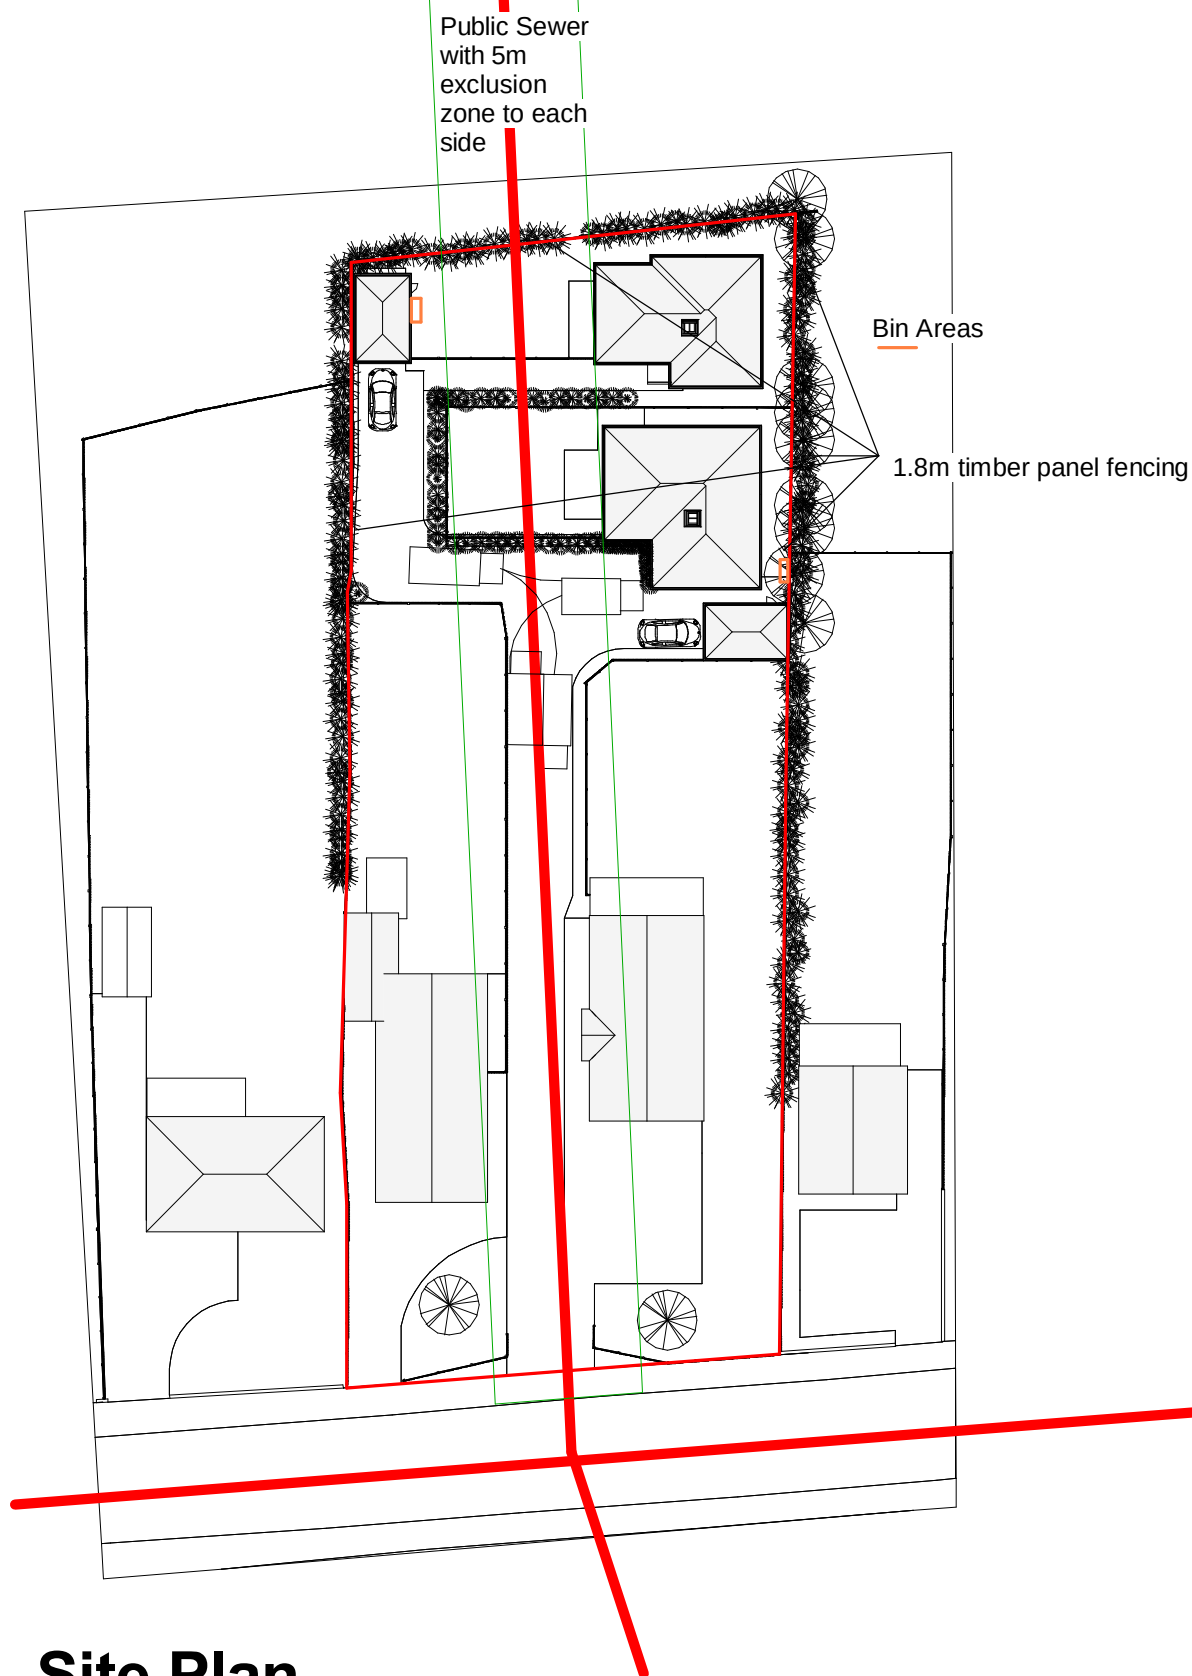

1 Site Plan
1 : 500

Construction area is flat hence no level survey has been provided
Flood Risk

This site does not fall in a flood risk area

Tree Survey

There are no trees in the construction areas

Parking Provision

The existing properties will retain their existing parking space numbers and the two new properties will have two spaces each

Boundary Treatment

The boundaries are made up of 1.8m / 1.2m timber panel fences and hedging to various heights with hedge and fence to the frontage (no changes proposed) **All boundaries around the two proposed dwellings will be 1.8m timber panel fences**



3 Location Plan
1 : 1250

This map was purchased from emapsite.com 24/4/2017 and is subject to the following © Crown copyright and database rights Ordnance Survey 0100031673



IJ Murray Associates

www.ijma.co.uk

No.	Description	Date

Alpine Homes
Silvester Road
Waterlooville

Proposed Site & Location Plans

Project number	Project Number	A101 V7.3
Date	Issue Date	
Drawn by	Author	
Checked by	Checker	Scale
		As indicated