



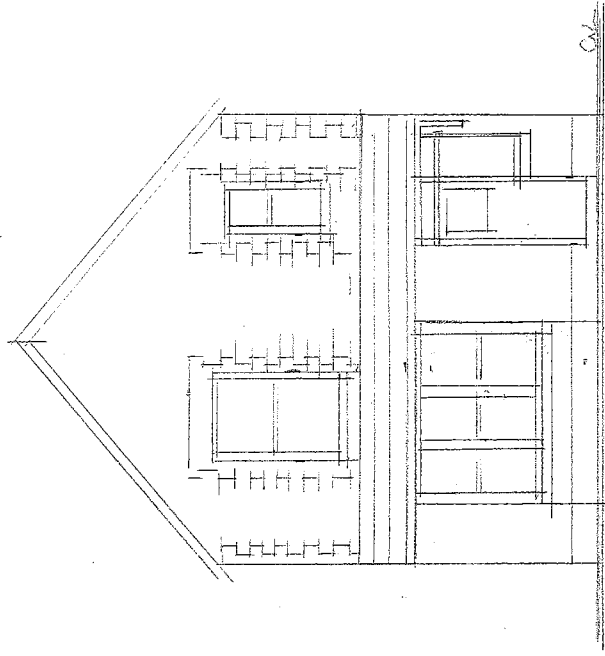


FRONT ELEVATION

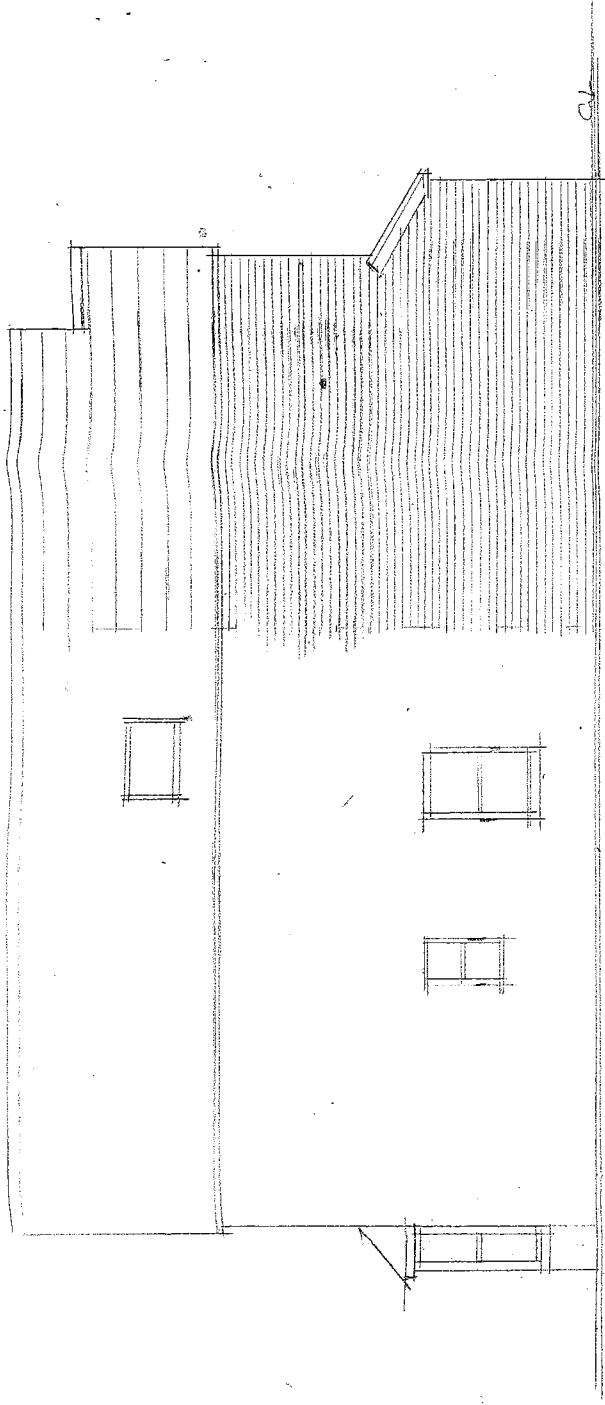

SIDE ELEVATION


6000

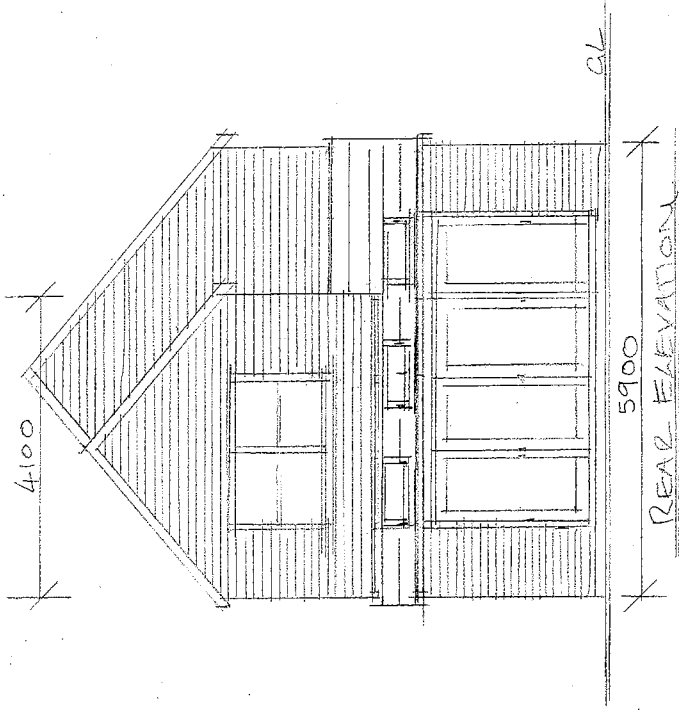

REAR ELEVATION

5900

4100

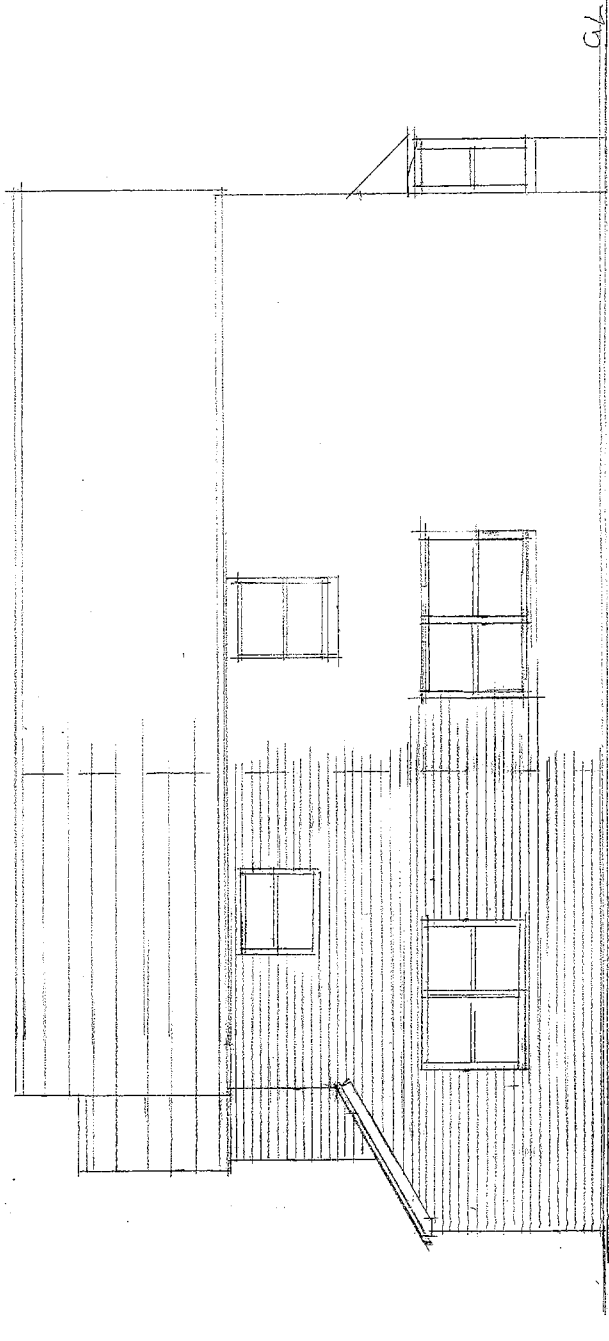

SIDE ELEVATION

PROPOSED ELEVATIONS Scale 1:100

95 LONDON ROAD COMPLAIN

HAVTS POB 8XB

HAVANT BOROUGH
COUNCIL

28 MAR 2017

RECEIVED