


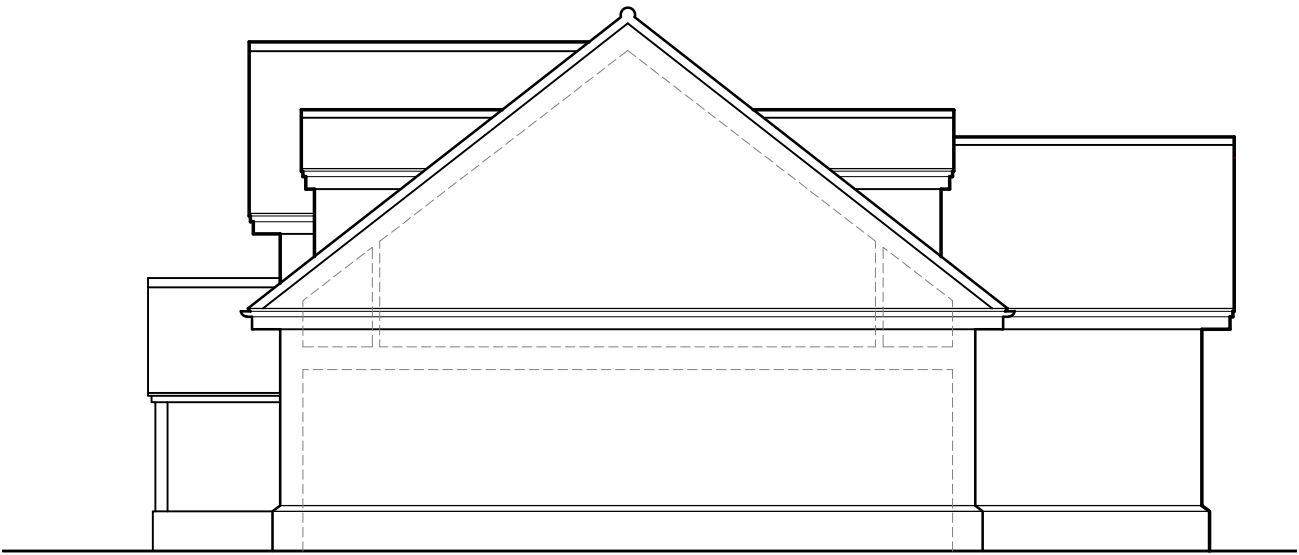


NORTHERN ELEVATION




EASTERN ELEVATION





SOUTHERN ELEVATION

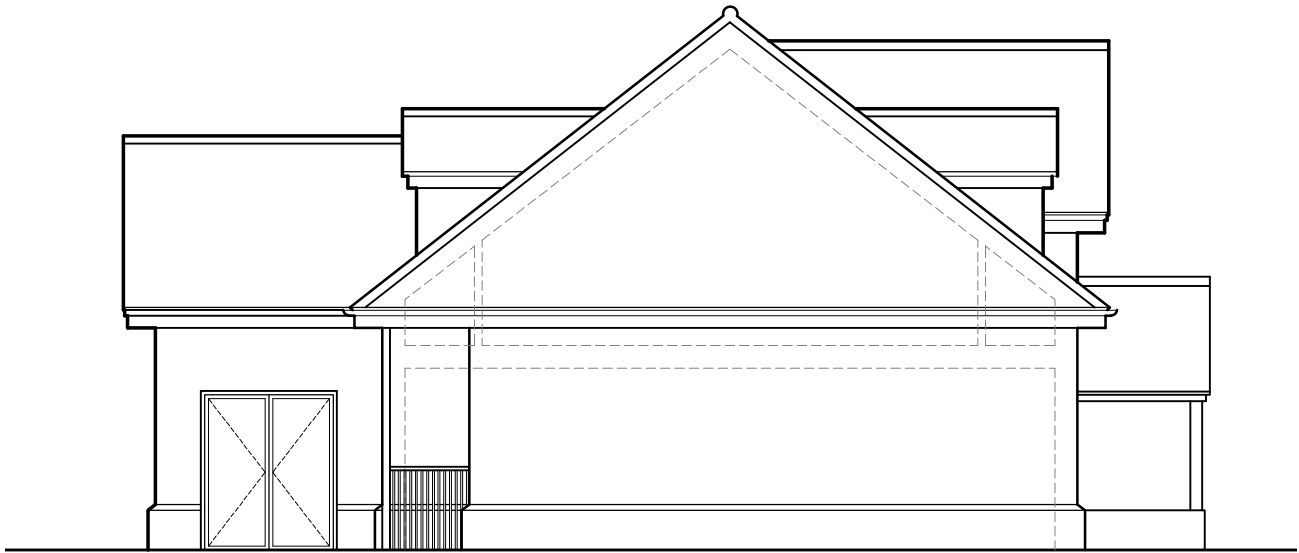


WESTERN ELEVATION

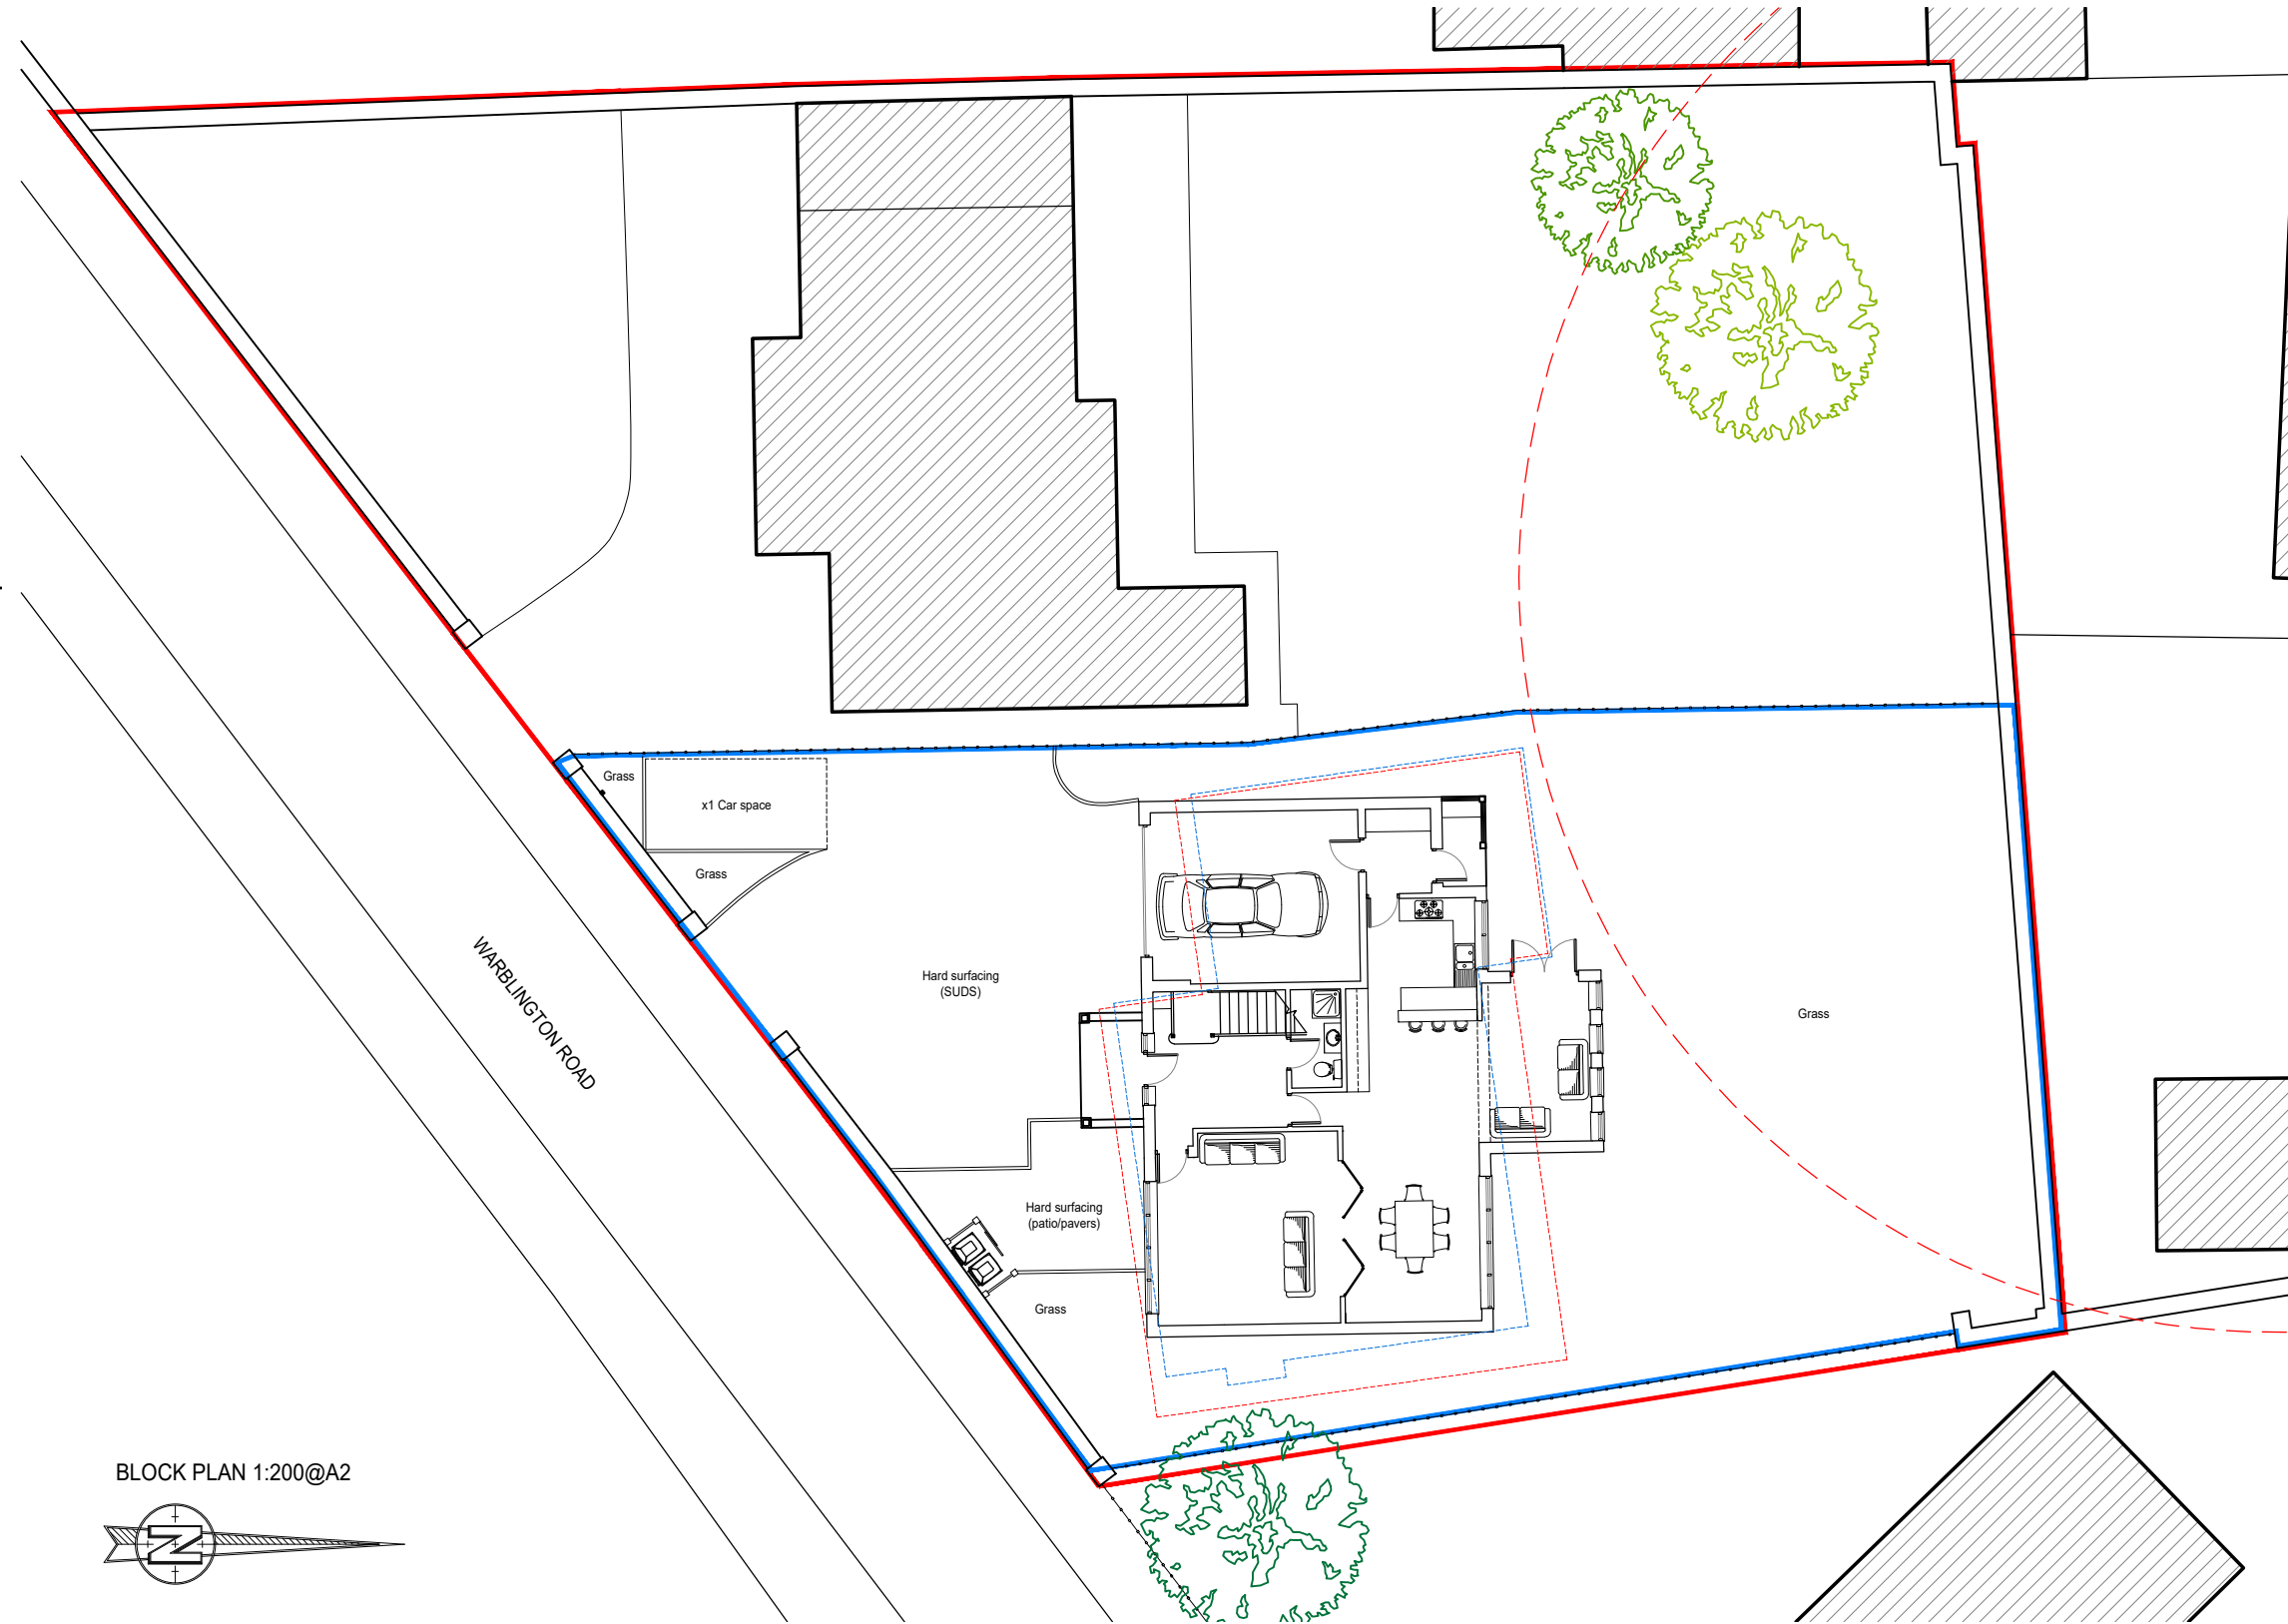


BLOCK PLAN 1:200@A2

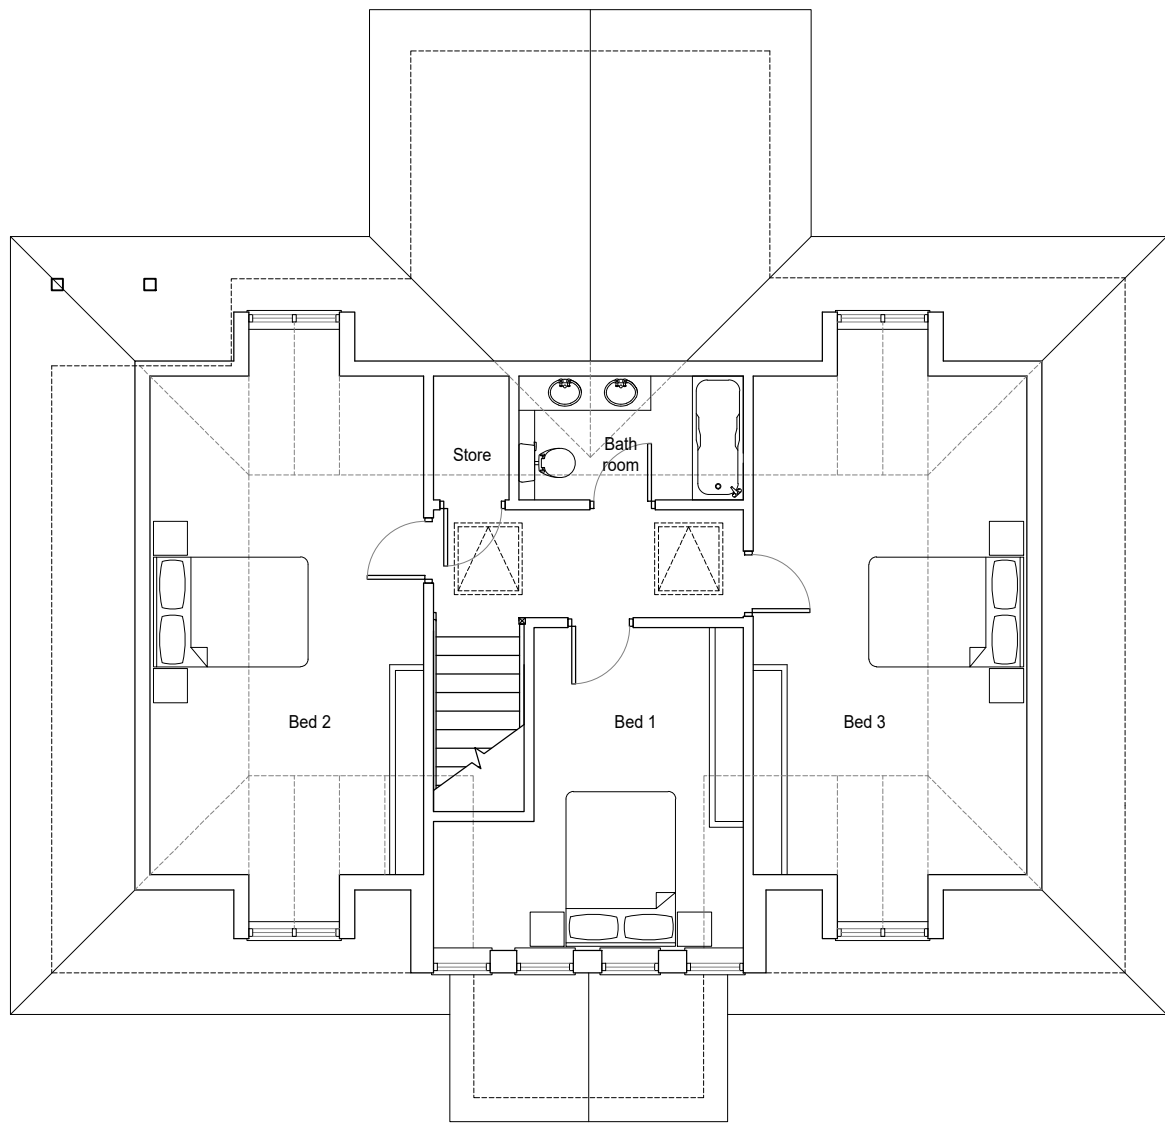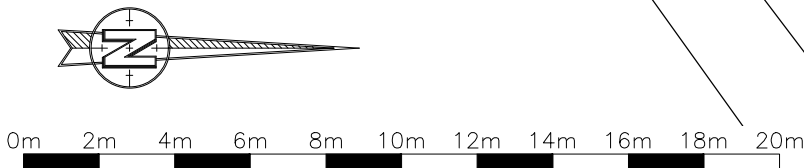

FIRST FLOOR PLAN

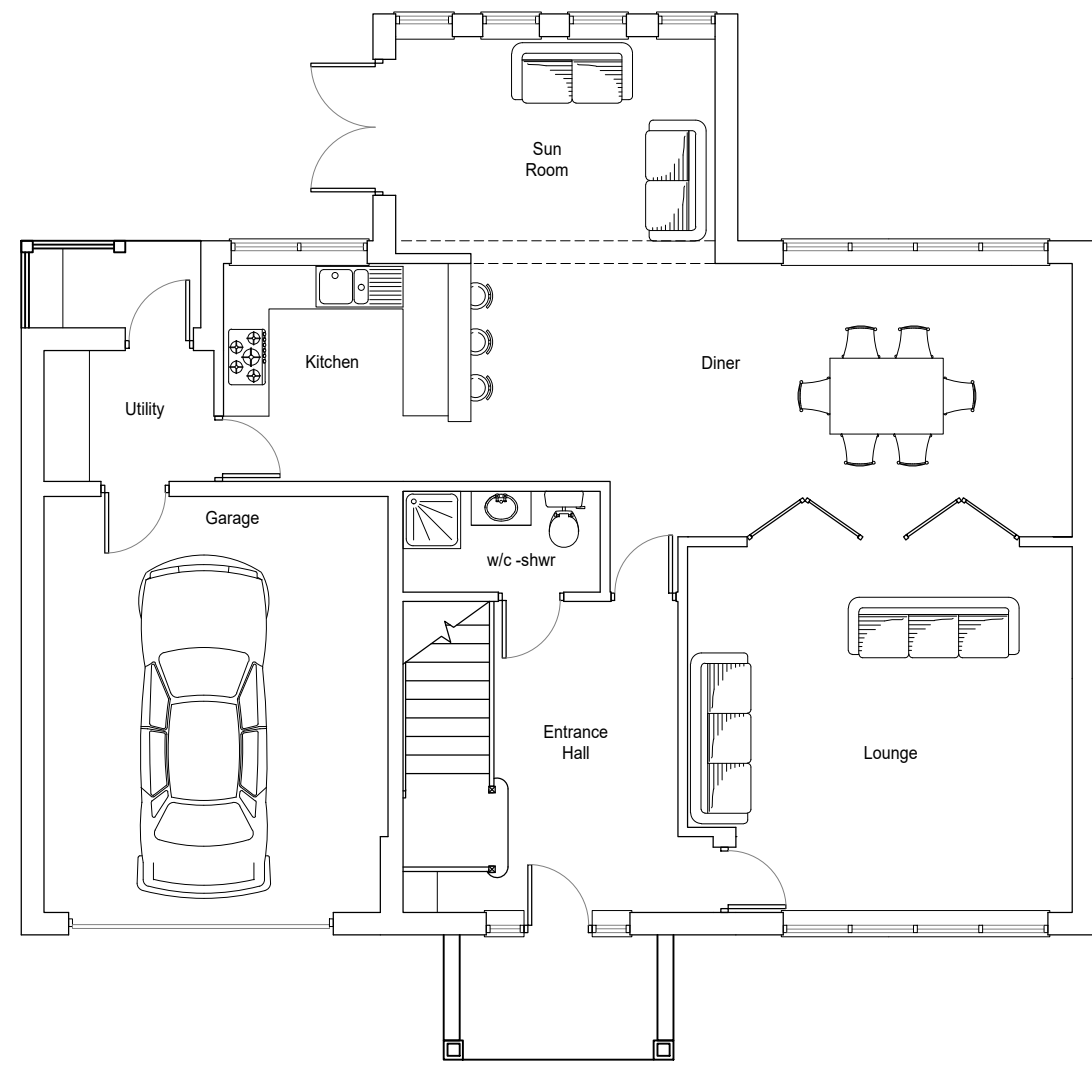

GROUND FLOOR PLAN

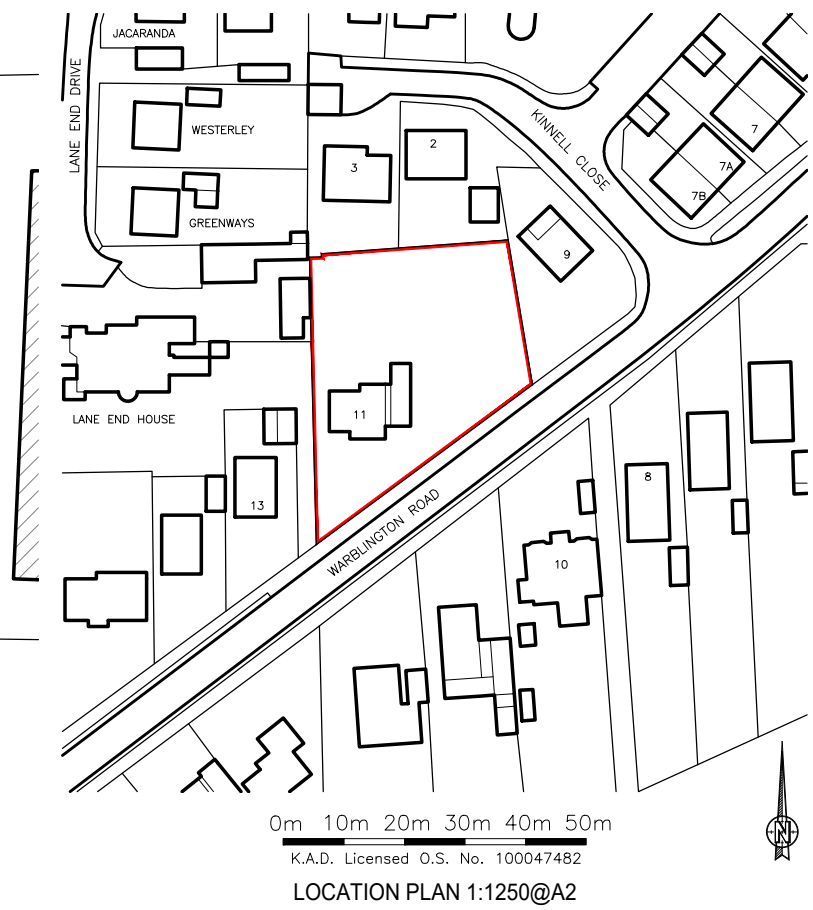

LOCATION PLAN 1:1250@A2

Client: TIM FRENCH

Project: 11 WARBLINGTON ROAD
EMSWORTH
PO10 7HE

Drawing: PROPOSED NEW BUILD SCHEME

Scale: 1:100@A2 Date: MAY 2018

Project no.	Sequential	Brig/Floor	Detail	Rev
KAD	01	A	PPNB	H

K.A.D. Ltd
Ground Floor Suite
94 Richmond Court
Solely Road
Southampton
SO31 1BA
T: 01489 6601194
E: admin@k-a-d.co.uk
W: www.k-a-d.co.uk