




Under eave storage area

Storage to be used for solar batteries and air source heat unit

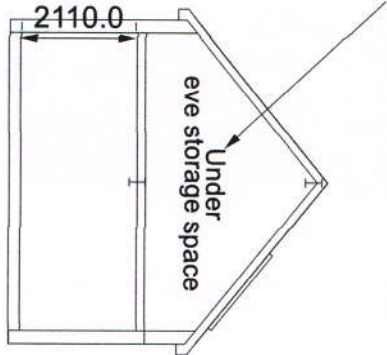

Section of garage

East Elevation

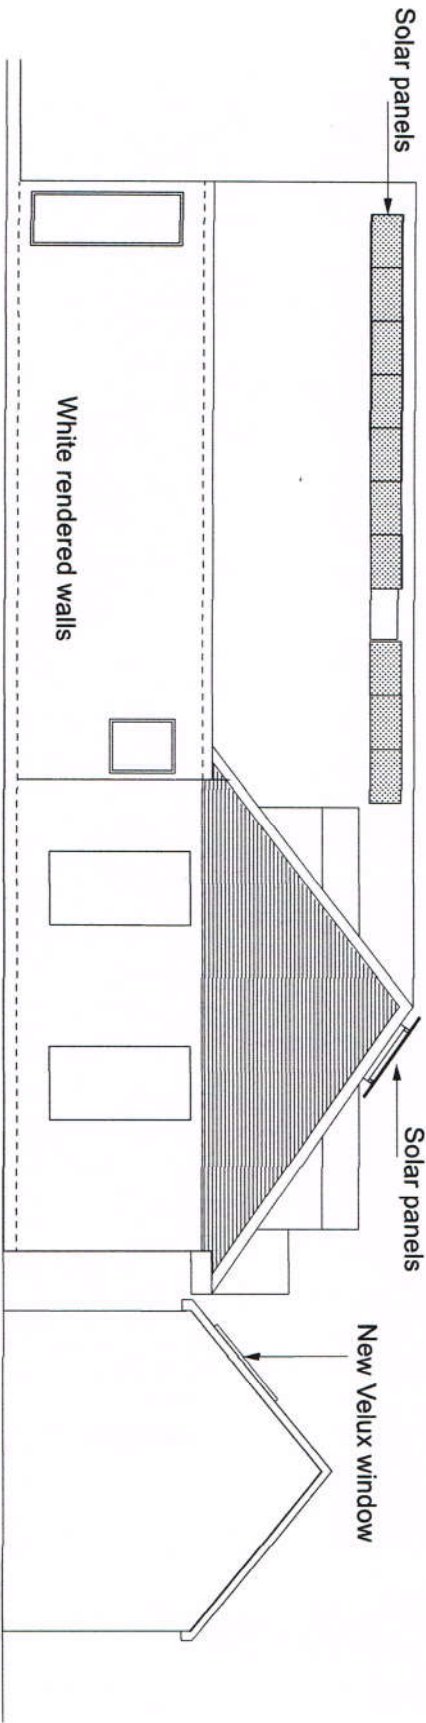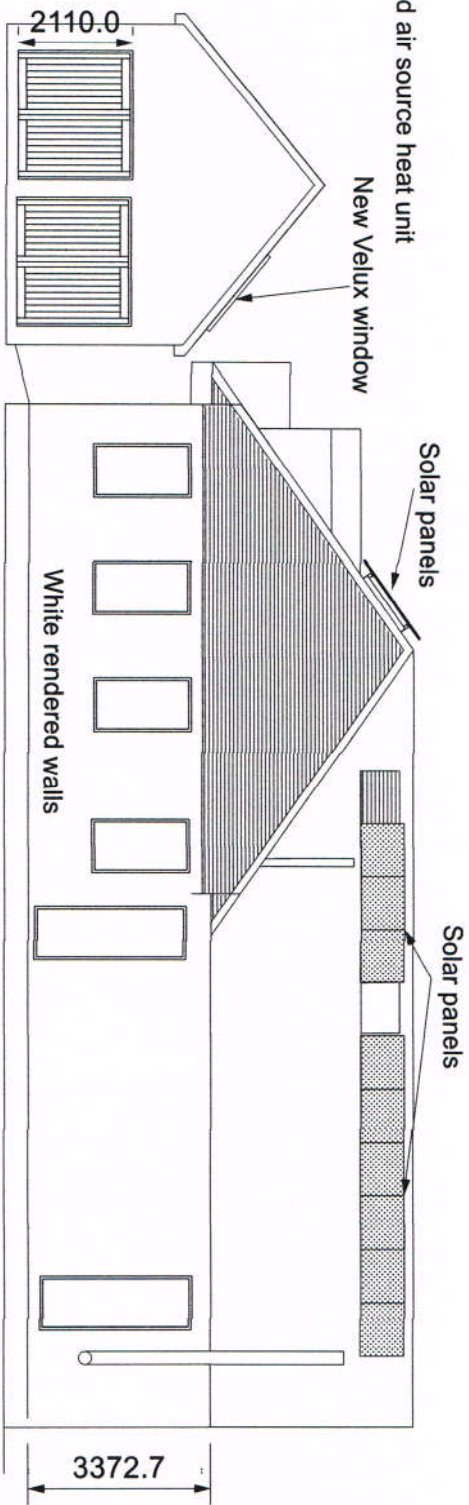

West Elevation

Amendment to east and west elevations showing new velux window in Garage

Also section of garage

HEWLINS HOUSE

Scale 1:100
on A3



Peter Milburn
Peter Hewlins Designs
128 Duke Road
London
W4 2DF
Mobile: 07973 814 108

Email: phewlins@aol.com

Site: Plot 1 next to the Retreat
Croft Lane
Hayling Island
Drawing No HHEEWE3/1