

PLANNING


LEVEL DATUM
Levels are based on Temporary Bench Mark (TBM) located on Station A, Value = 50.00m

NOTES
1. All dimensions and levels to be checked on site by contractor prior to fabrication/construction.
2. This drawing is to be read in conjunction with all relevant consultant's and/or specialist's drawings and documents. Any discrepancies or variations are to be notified to SurveyCloud Ltd before the affected work commences.
3. This drawing and the copyrights and patents therein are the property of SurveyCloud Ltd and may not be used or reproduced without prior consent.


1 EXISTING FRONT ELEVATION
Scale: 1:100




2 EXISTING SIDE ELEVATION
Scale: 1:100

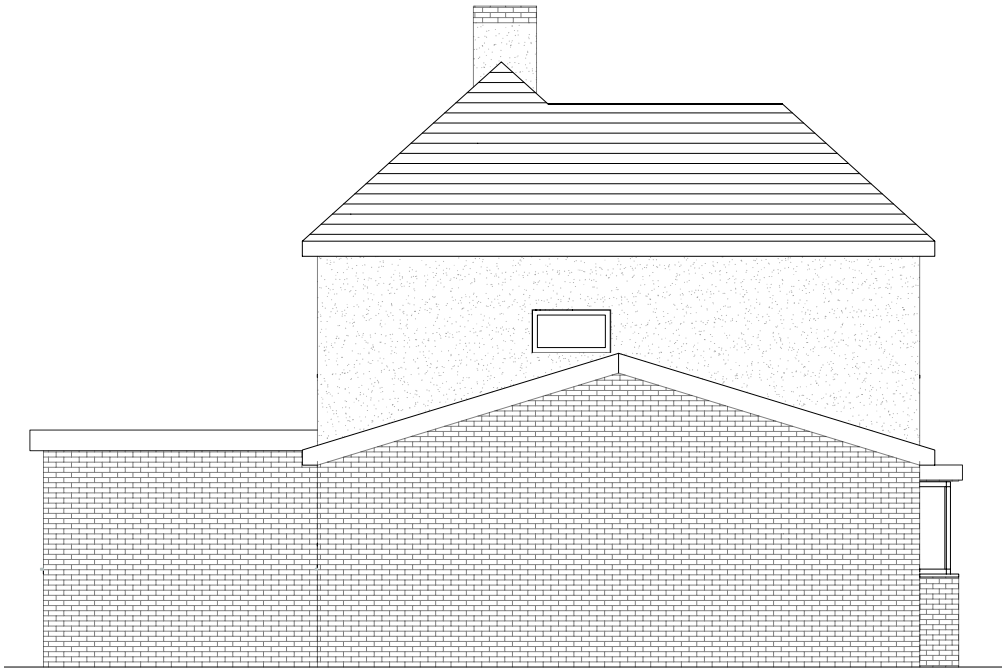


3 EXISTING REAR ELEVATION
Scale: 1:100

 

4 EXISTING SECTION A-A
Scale: 1:100

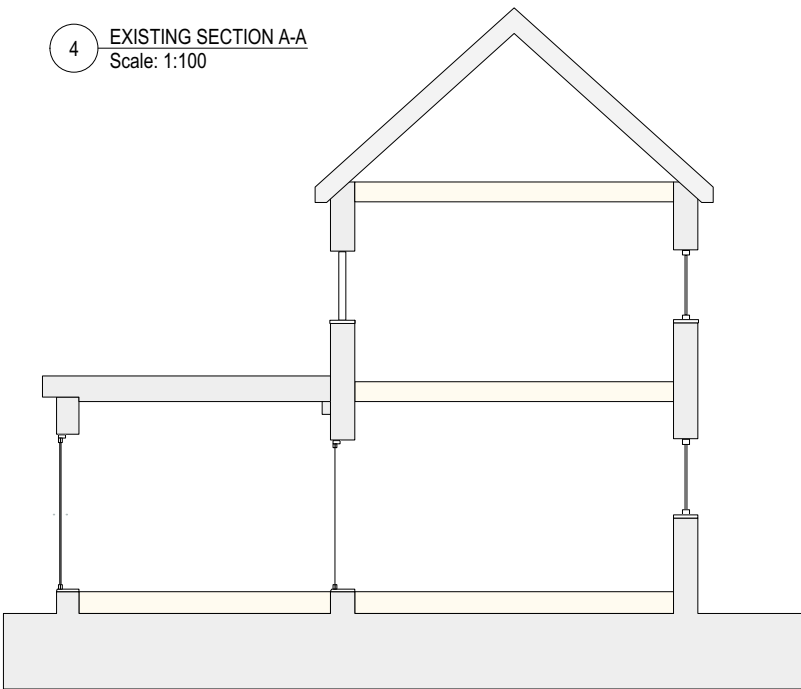

6 EXISTING SECTION B-B
Scale: 1:100

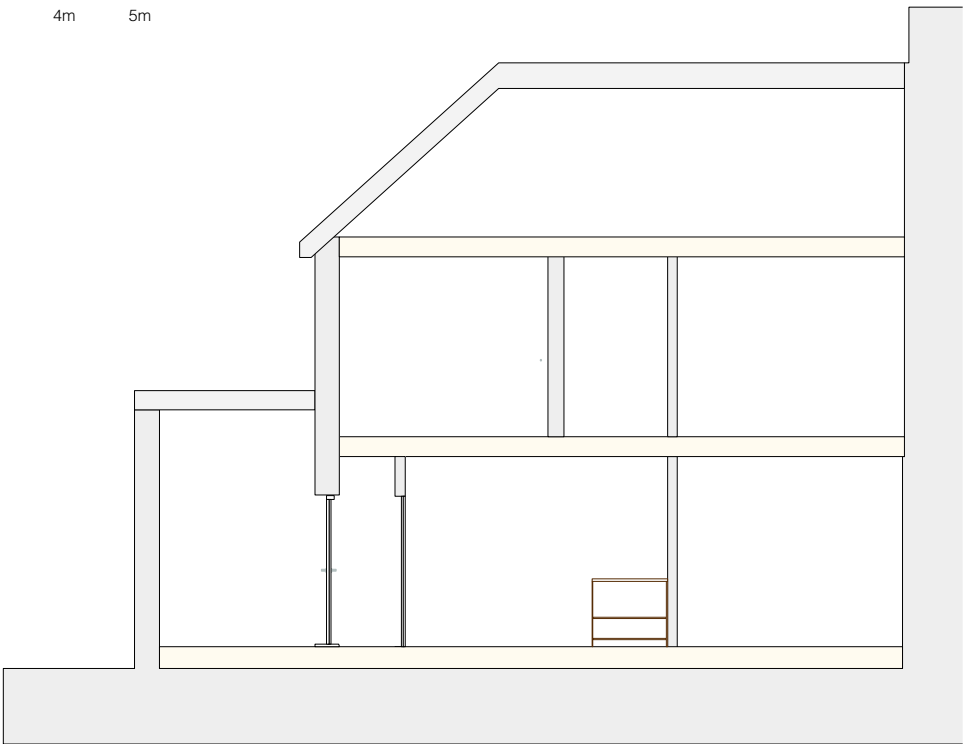

Revision	Comment	Date
Client MRS BURTON		
Project 20 BOUNDARY WAY HAVANT HAMPSHIRE PO9 1NE		
Title EXISTING ELEVATIONS & SECTIONS		
Drawing Number SD18506-E1.3 P1	Revision PRELIM1	Status PLANNING
Scale AS SHOWN	Sheet Size A3	Drawn By DW
		Date MARCH 2018
 10 Church Road Steep Hampshire GU32 2DW		
Phone 07900 808 808 Office 01730 262 485 mail@surveycloud.co.uk www.surveycloud.co.uk		