


EAST STREET



NO. 26-28

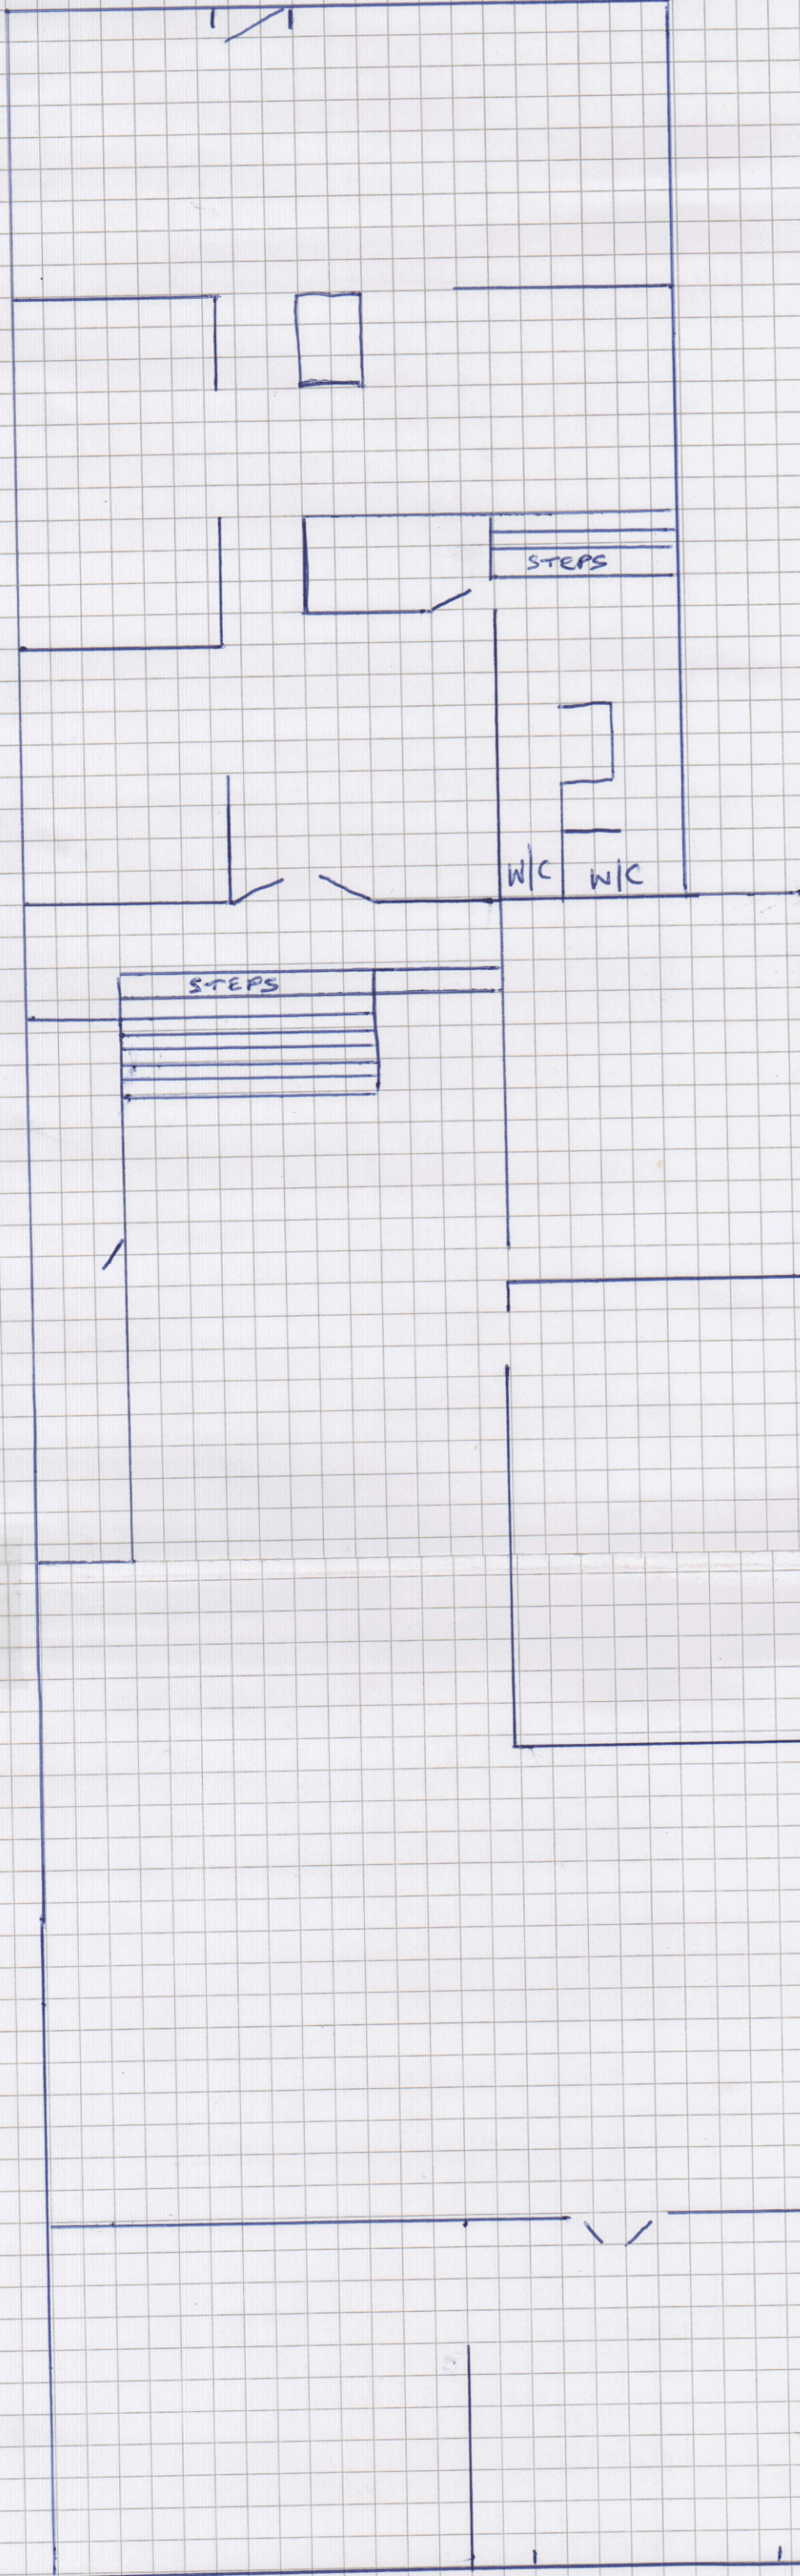

HAVANT BOROUGH COUNCIL
DEVELOPMENT CONTROL
- 6 APR 2018
RECEIVED

Twittens Way

EXISTING FLOOR PLAN

(SCALE 1:100)