


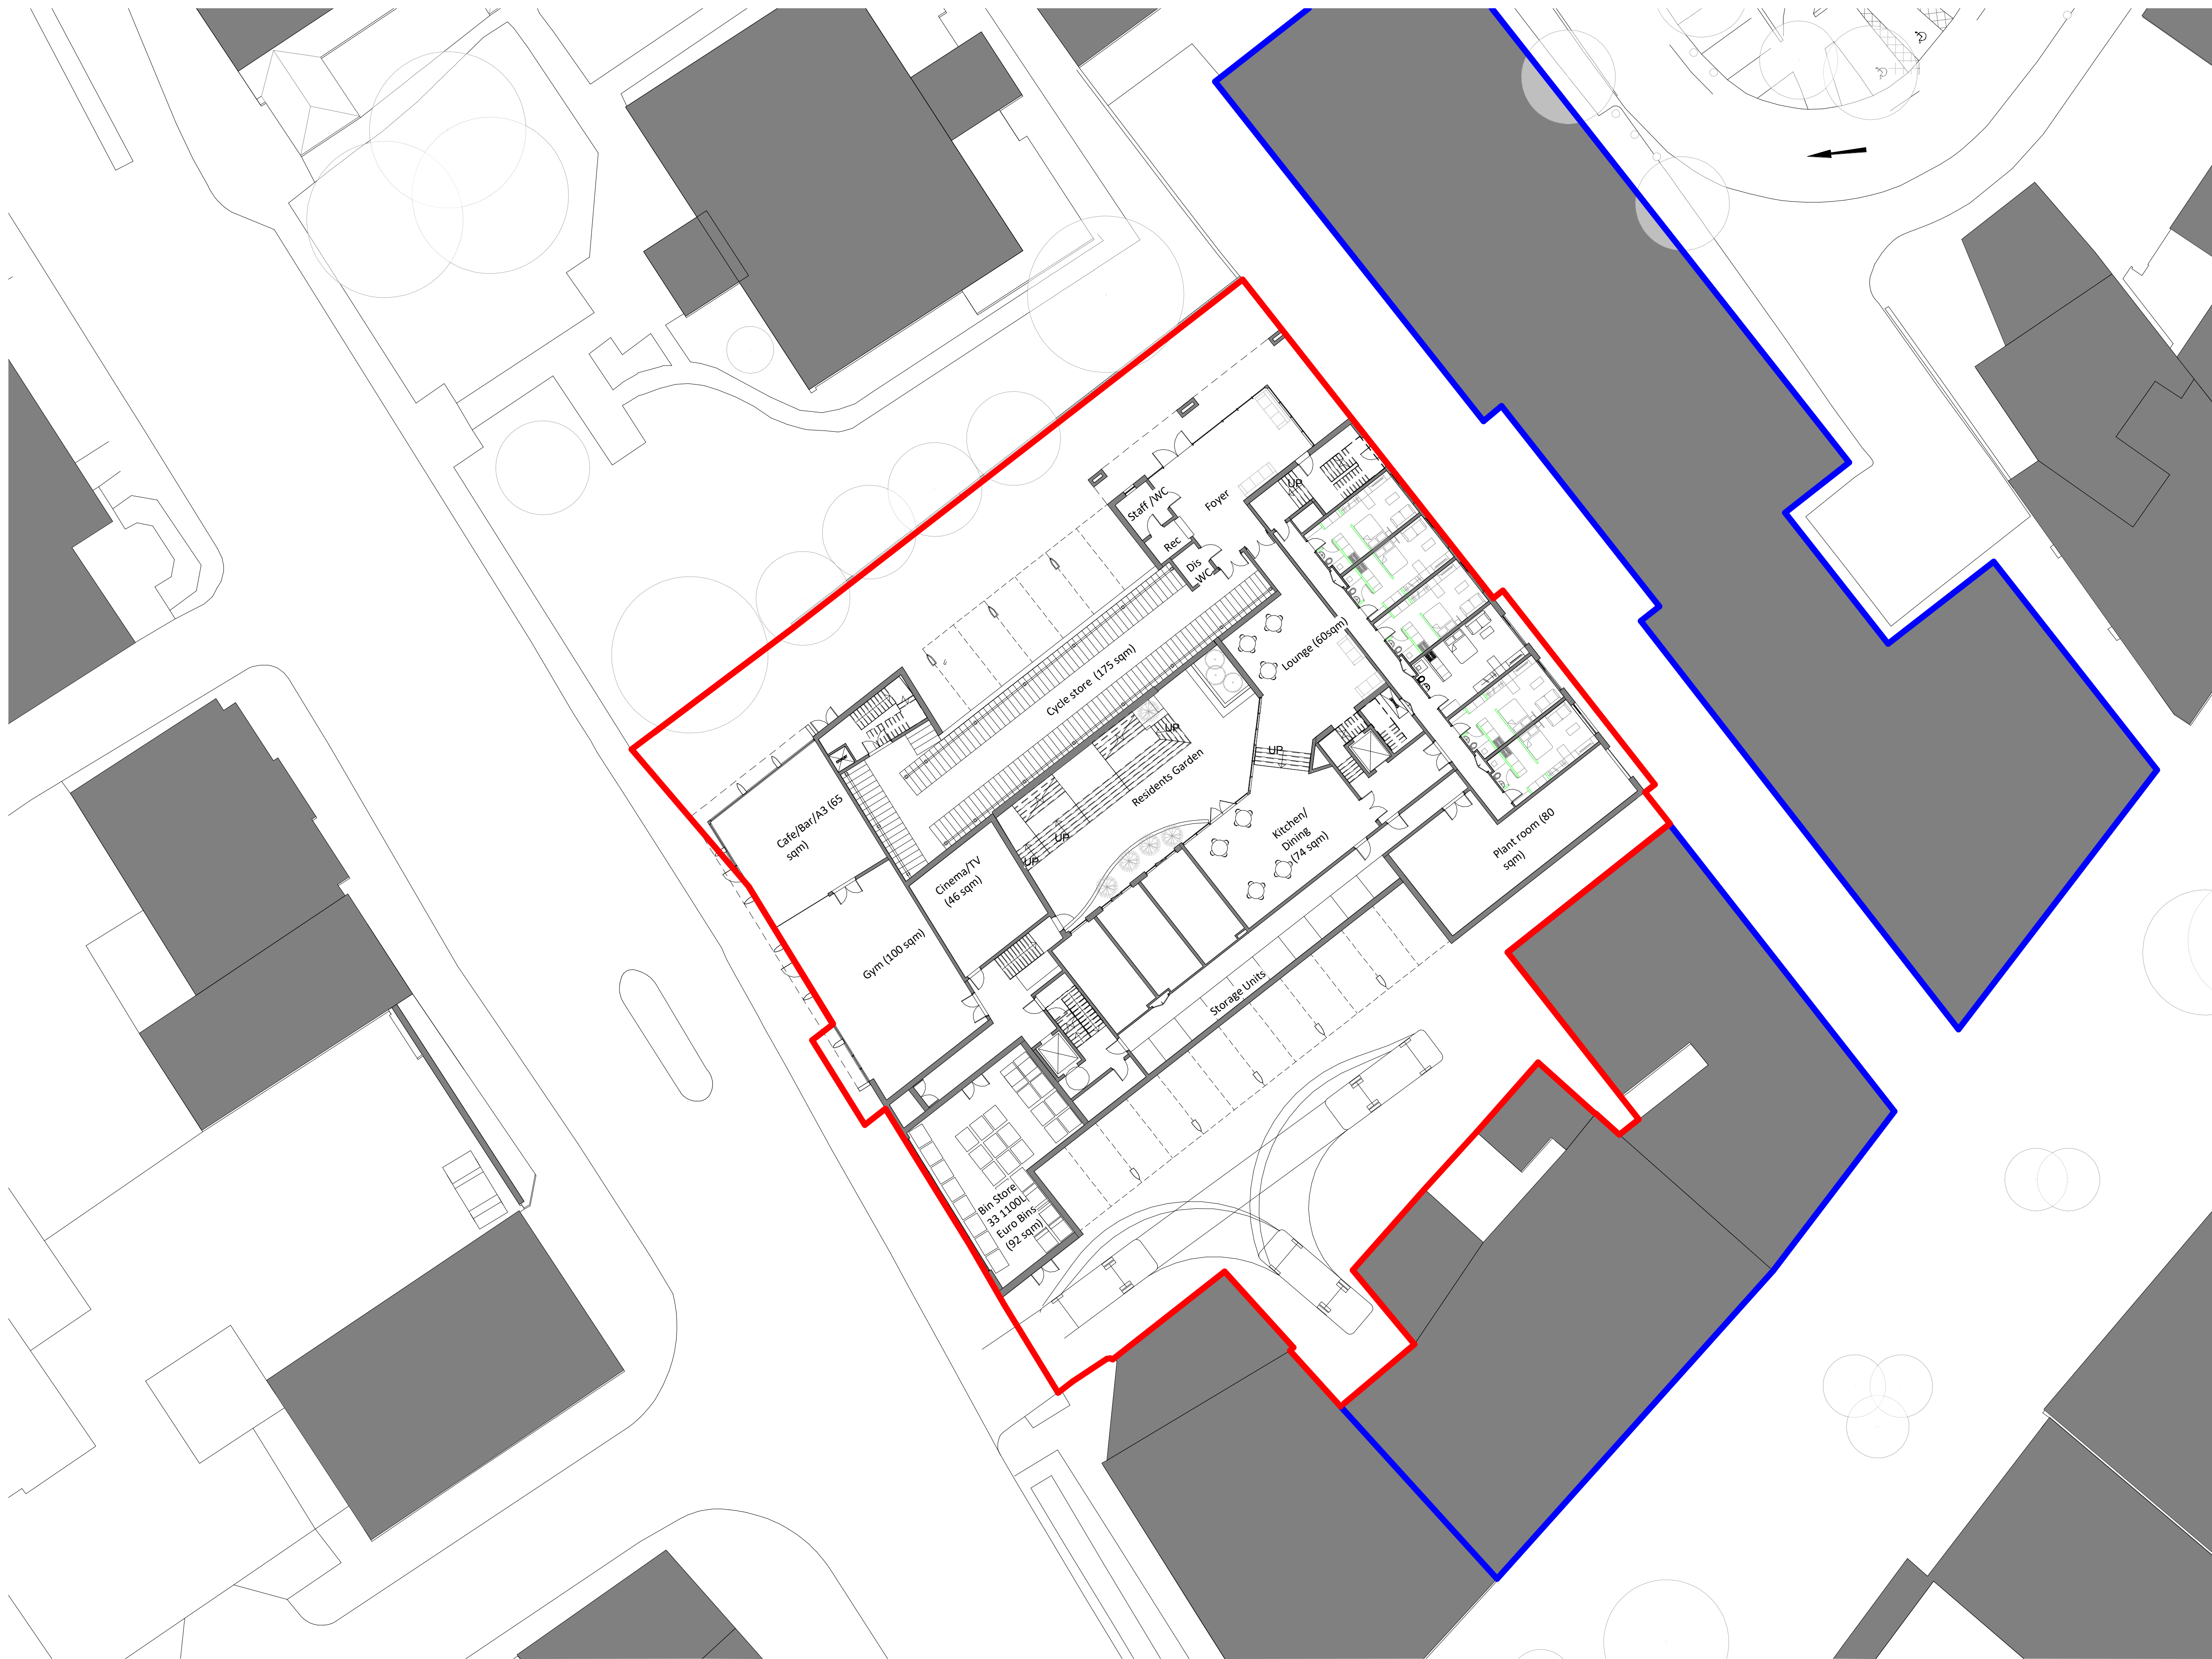

C	12.03.18	Boundary Line Revised	PL	AE
B	09.03.18	Boundary Line Updated	LM	AE
A	21.12.17	Planning Issue	LM	AE

Rev.	Date	Details	Drawn	Checked
------	------	---------	-------	---------

Issued for:

PLANNING

Project/Client:

Wellington Way
Waterlooville

Drawing:
Site Plan

Project No:

17057
Dwg No:

02
Rev:

C
Scale:

1 : 200 @ A1
Drawn By:

AE
Date:

Checked By: Date:
AE 12/21/17



27 Glasshouse Studios, Fryern Court Road, Fordingbridge
Hampshire, SP6 1QX T: (01425) 655806/653639

© Brightspace Architects Ltd. Contractors must work only to figured dimensions which are to be checked on site.
Registered Office: 12 Northover Rd, Pennington, Lymington, Hampshire, SO41 8SU. Registered Number - 07399008

1
02

Site Plan
Scale - 1 : 200