


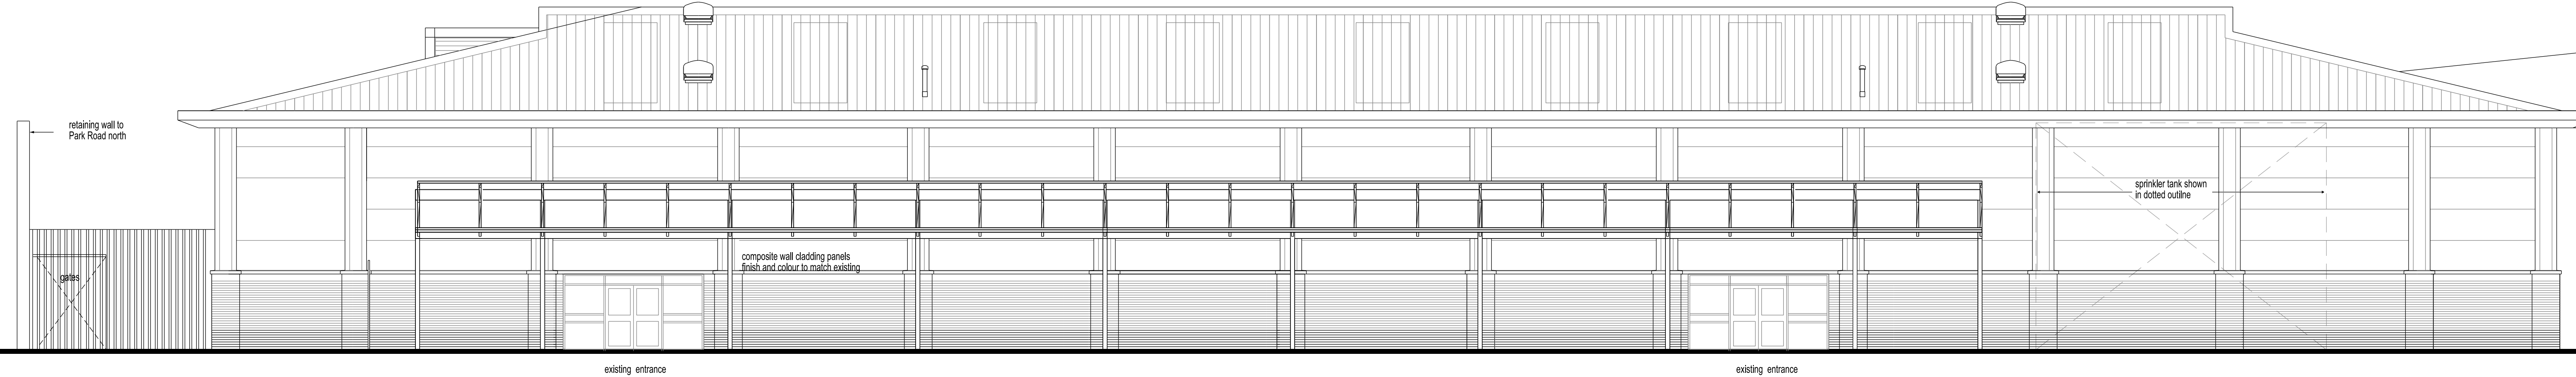


FRONT ELEVATION (SOUTH)

UNIT 6




REAR ELEVATION (NORTH)

UNIT 6A

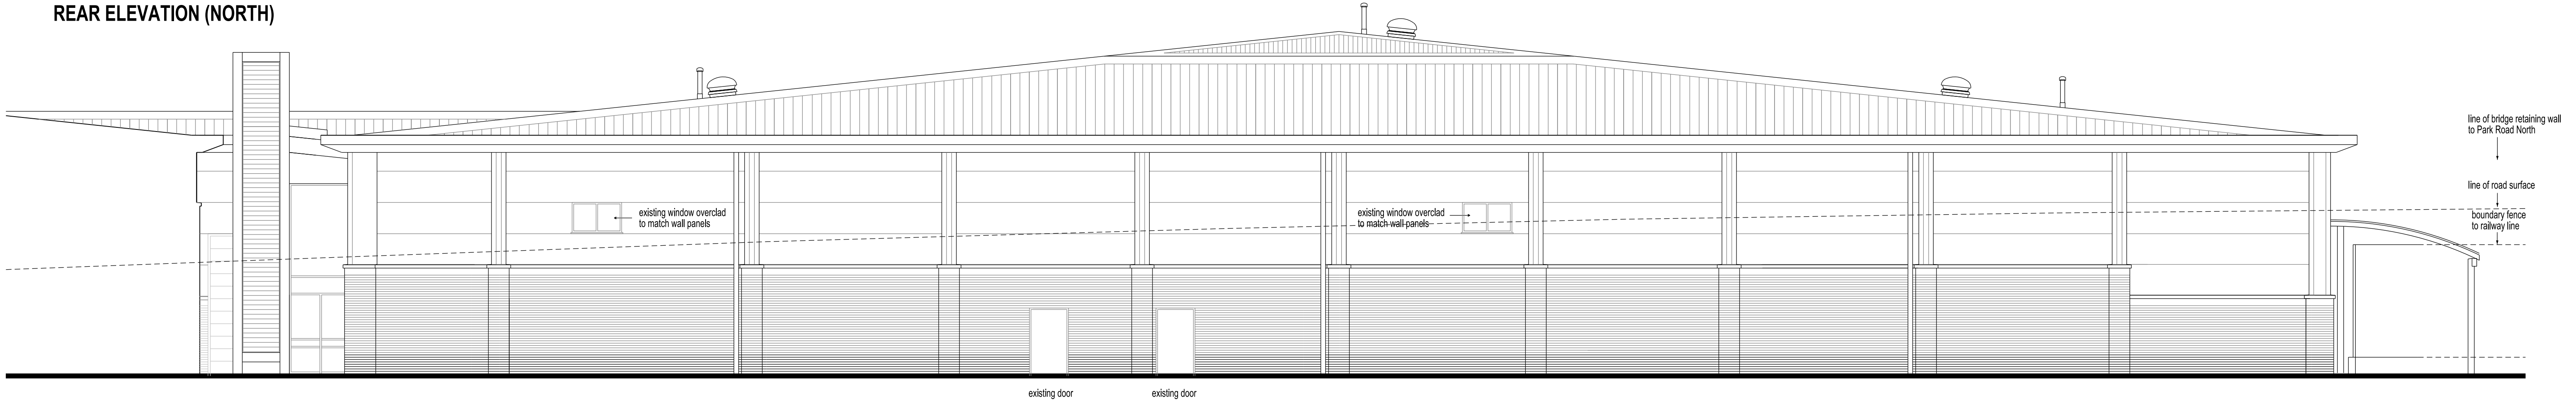

END ELEVATION (EAST)

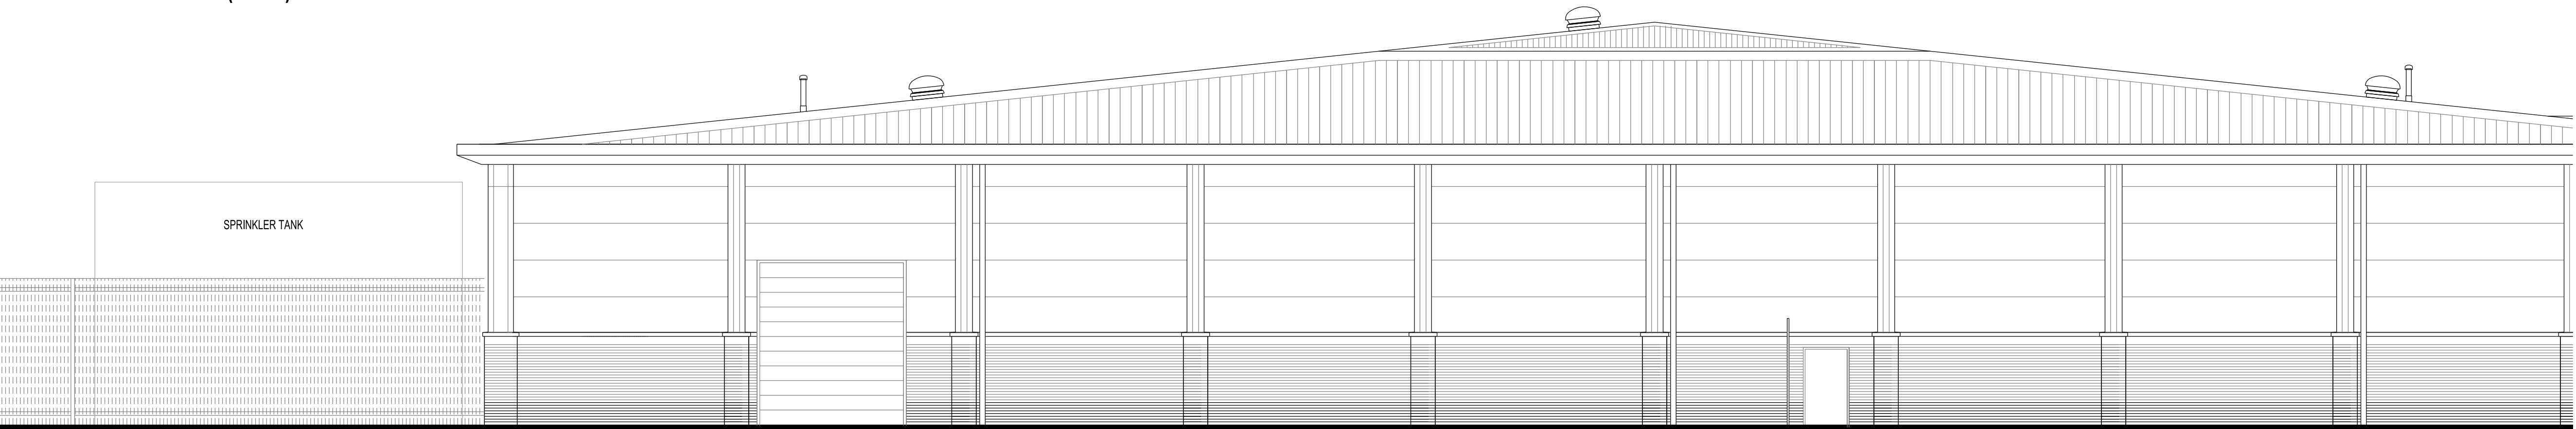

END ELEVATION (WEST)

REV.	DATE	NOTES	INT.
CLIENT / PROJECT HAVON Ltd. HAVANT CENTRAL RETAIL PARK UNIT 6 DRAWING TITLE EXISTING ELEVATIONS			
STATUS PLANNING			
DATE	MAR 18	DRAWN	SCALE @ A1
PROJECT NUMBER	9958	UNIT / SUB CODE	PL E01
DRAWING NO.	9958	TYPE A NUMBER	E01
REV.	1	REVISION	LETTER
THE RATCLIFFE GROVES PARTNERSHIP MANCHESTER 19 REDFORD ROW LONDON W1C 1K 4BS T. 020 7600 6666 E. london@rgp.co.uk www.rgp.co.uk			

