




57B HIGH STREET, EMSWORTH, PO10 7AN
EXISTING

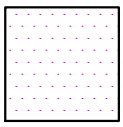


FLOOR SPACE
OF 57B

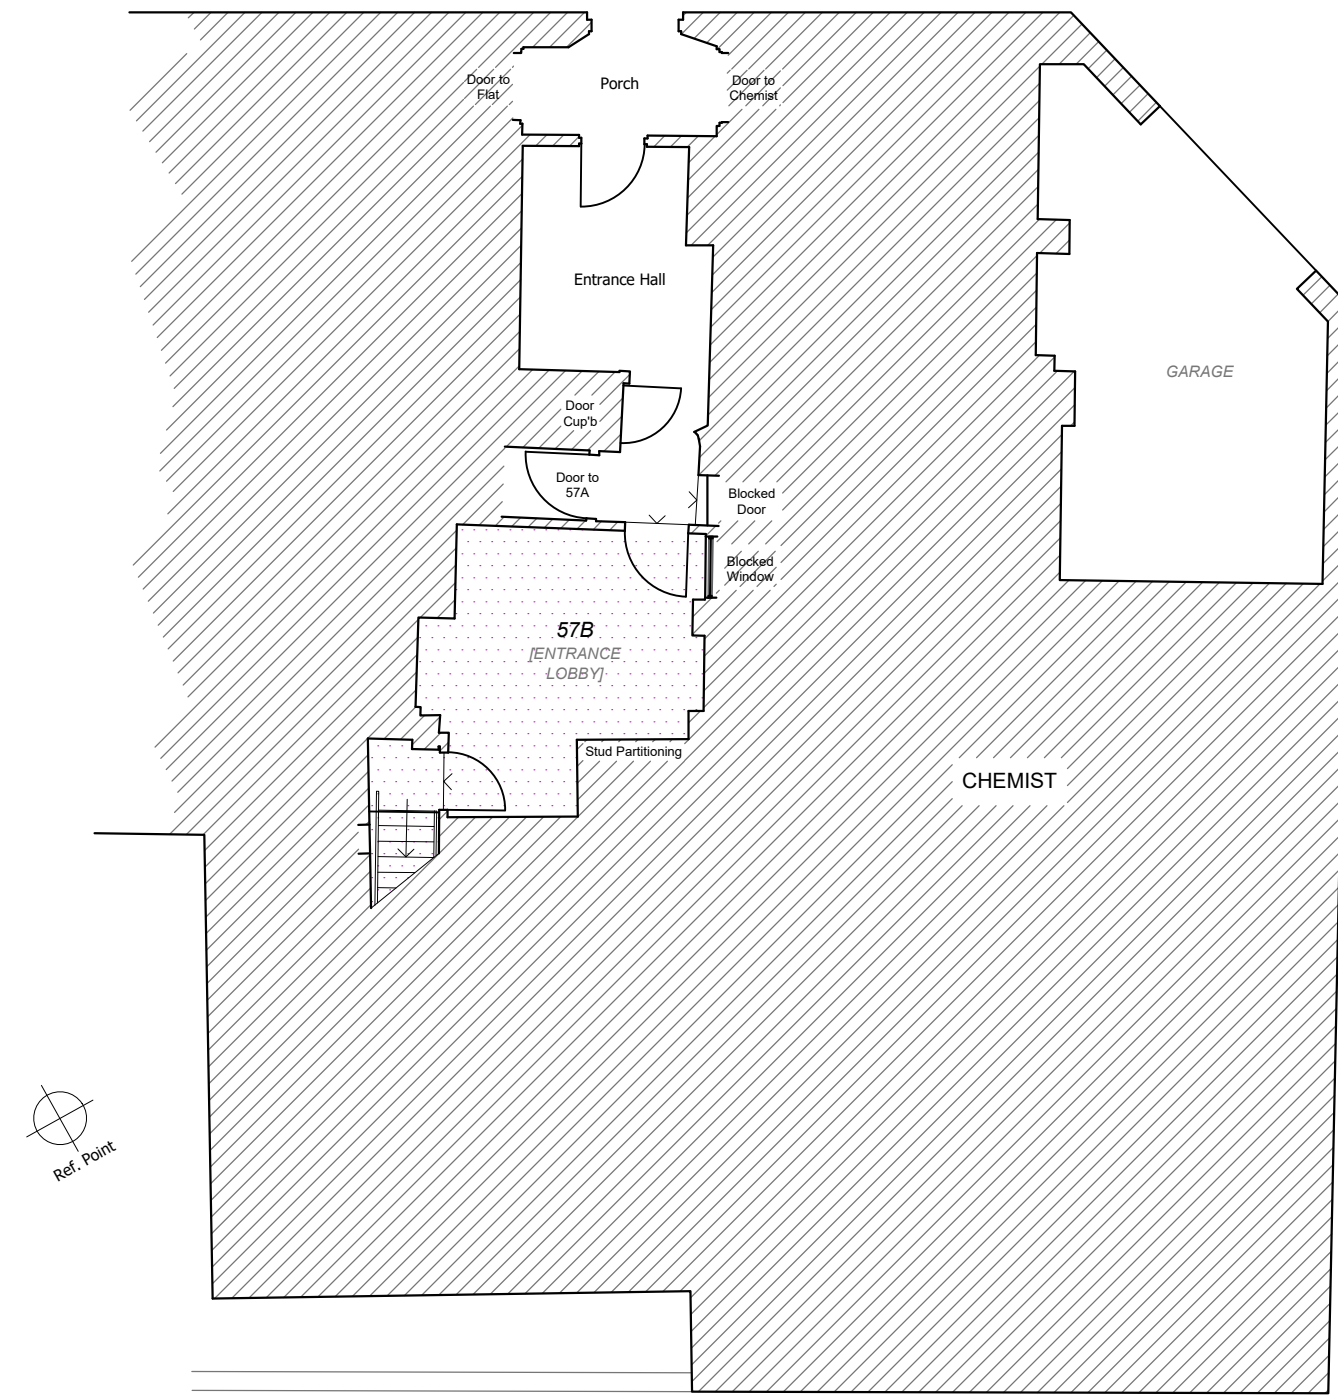


GROUND FLOOR
1:100

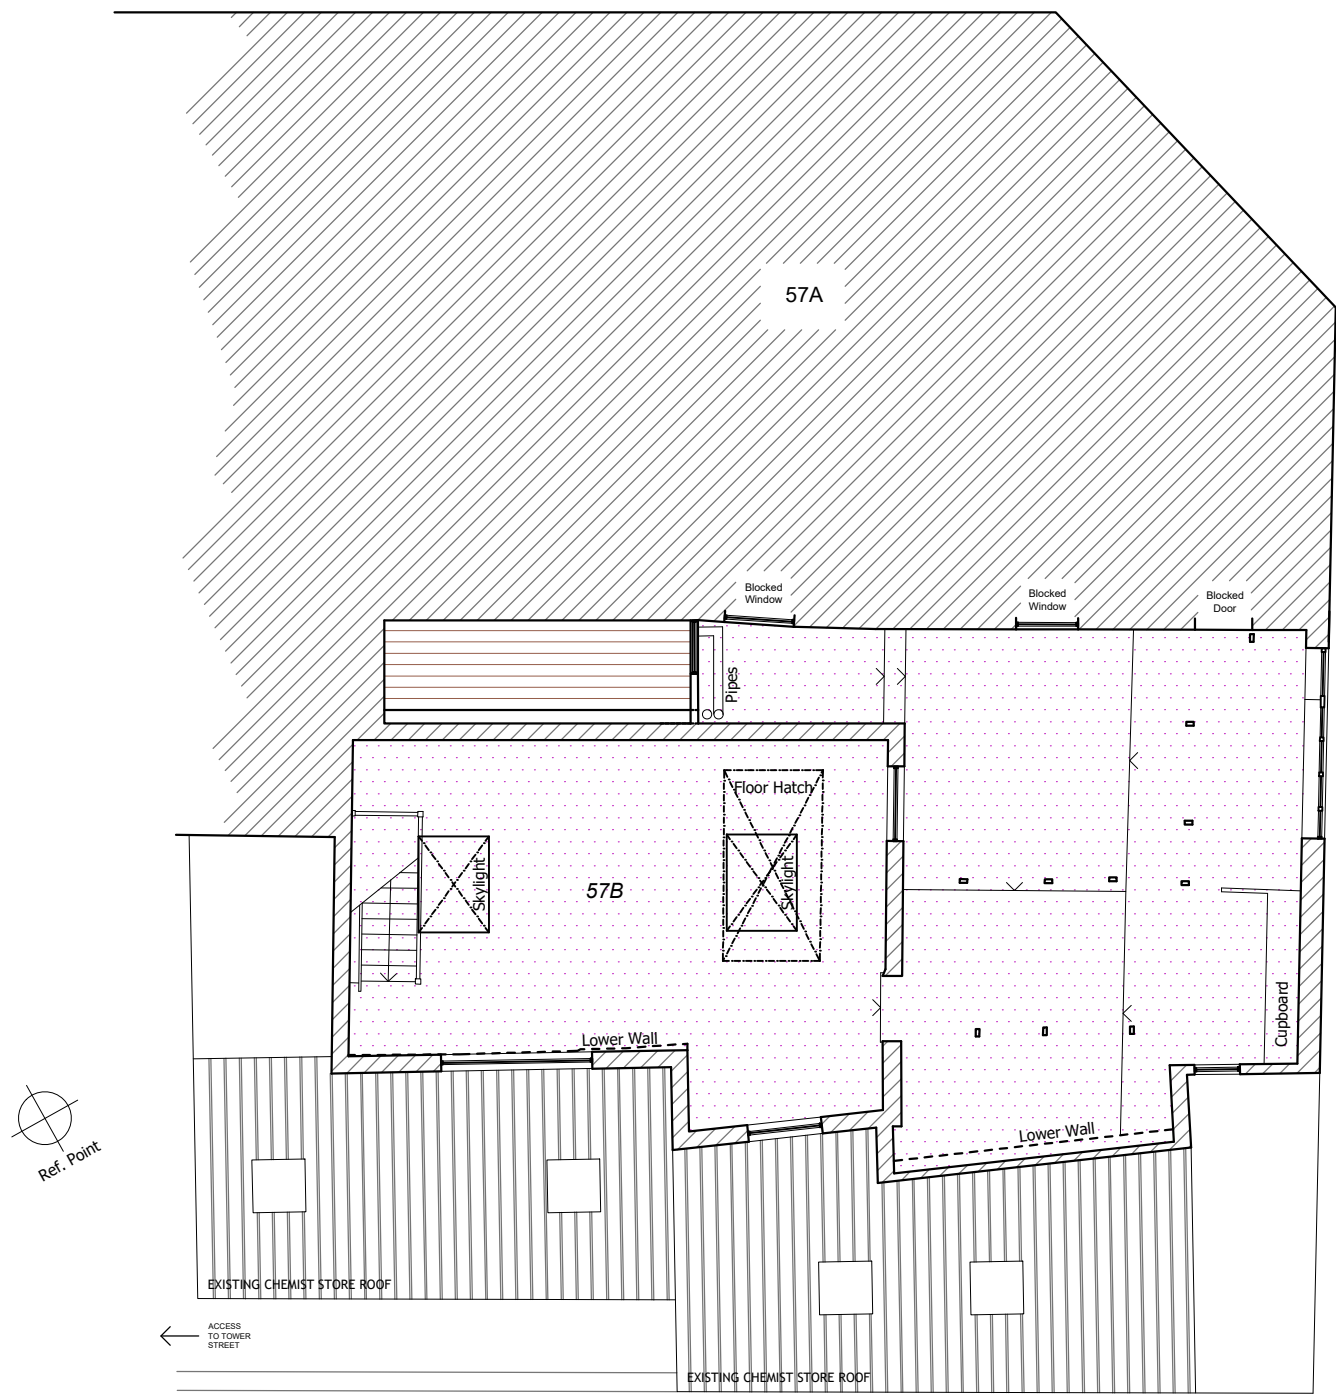


FIRST FLOOR
1:100

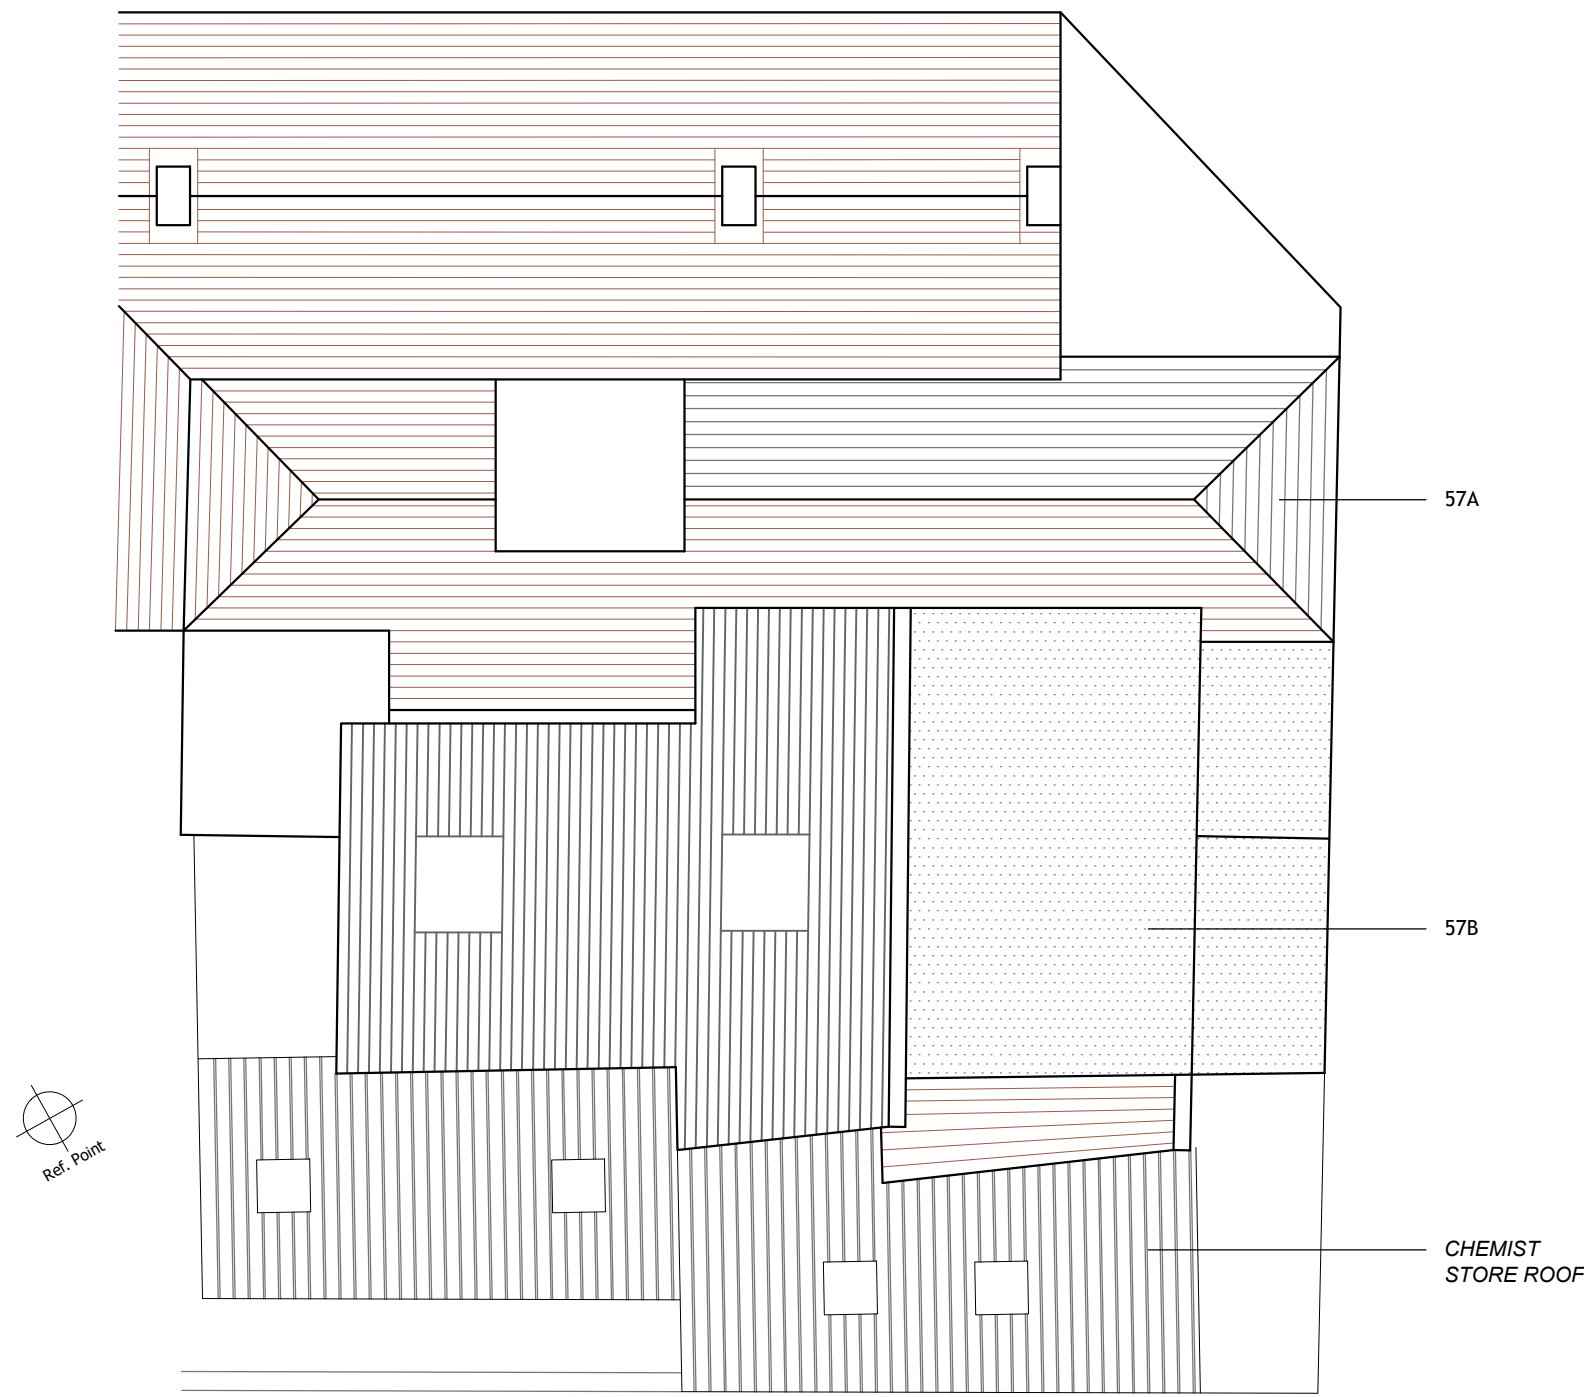


ROOF PLAN
1:100

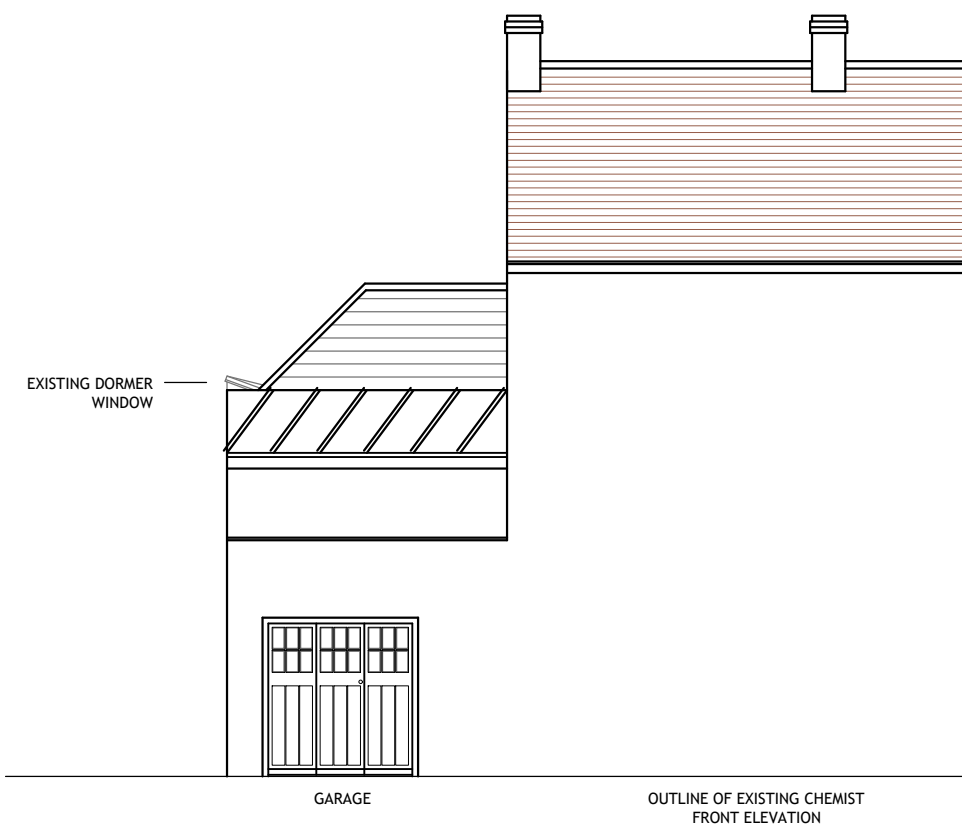


FRONT ELEVATION
[east] 1:100

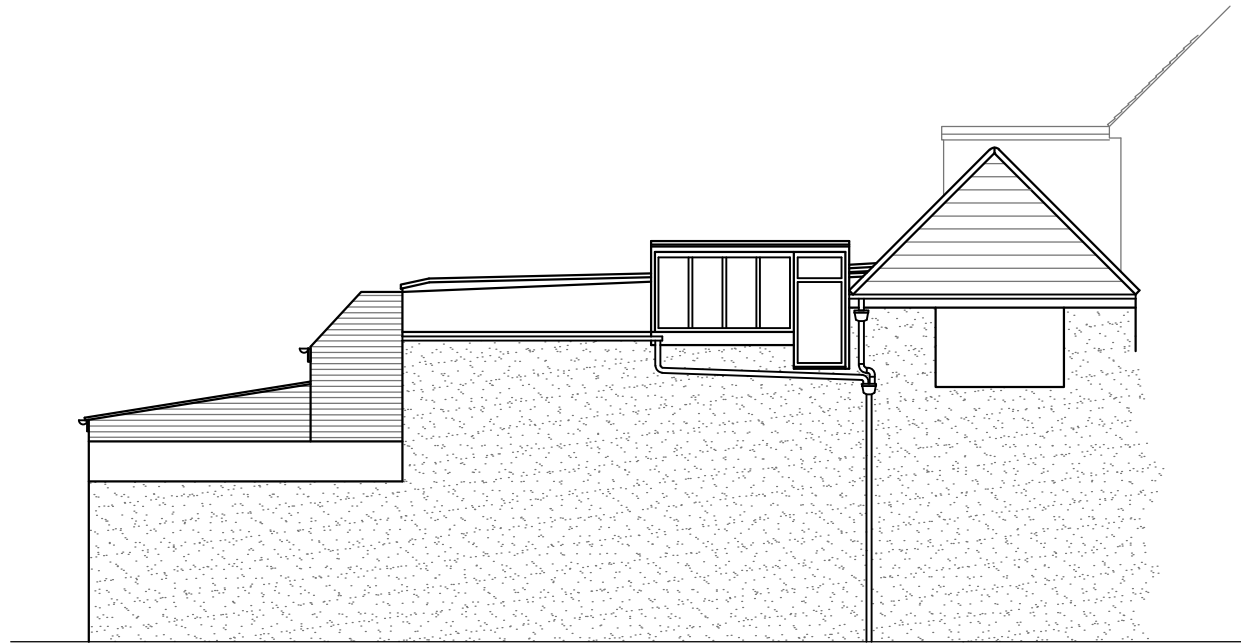


SIDE ELEVATION
[south] 1:100

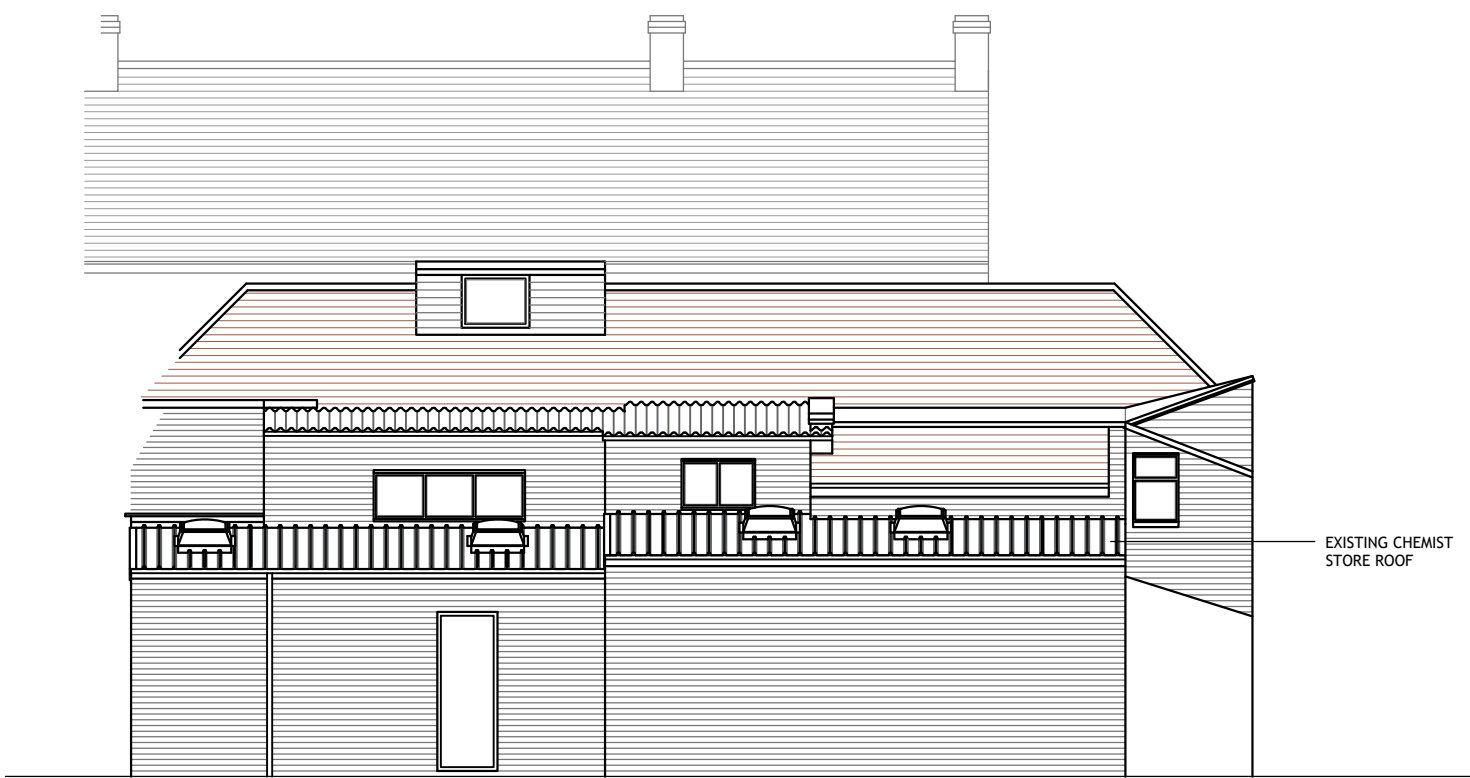

REAR ELEVATION
[west] 1:100

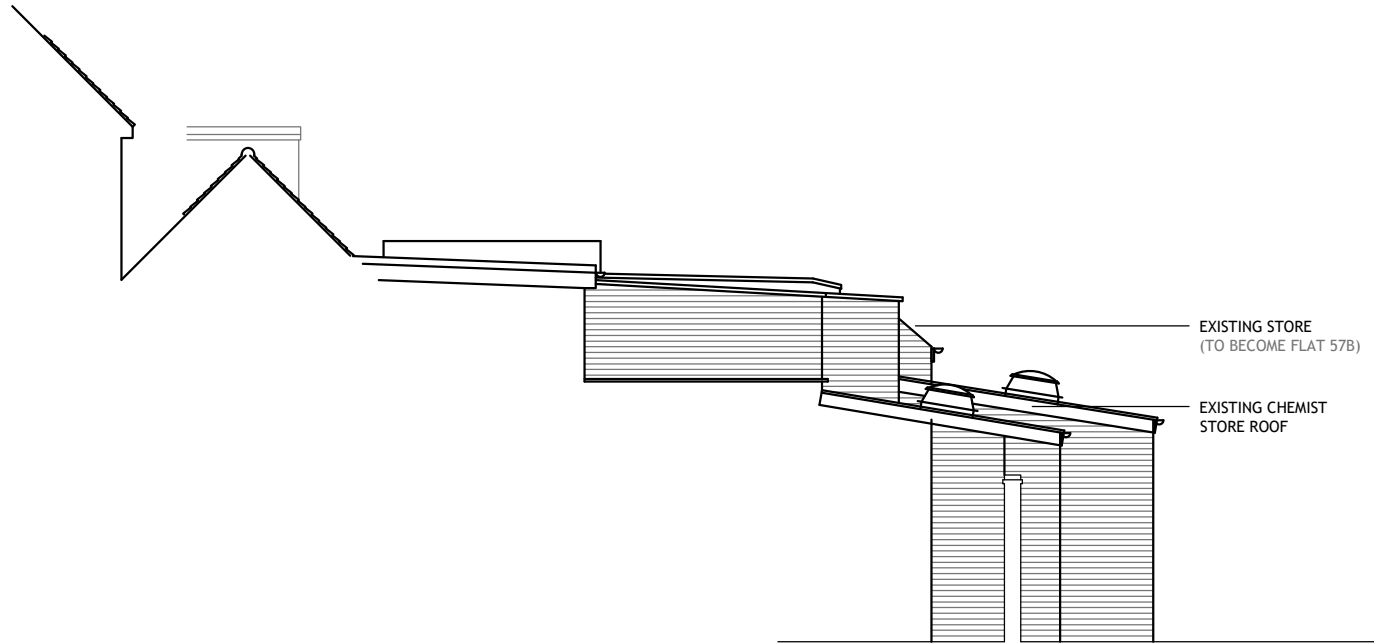

SIDE ELEVATION
[north] 1:100

 

NOTES:


Dimensions to be checked on site before commencing work.
Any discrepancies shall be reported to the architect immediately.

Do not scale from these drawings except for planning purposes.

Use figured dimensions only.

Where applicable this drawing is to be read in conjunction with other consultants' drawings.

All drawings to be read in conjunction with specification and all other drawings including structural engineer and mechanical and electrical drawings / specification

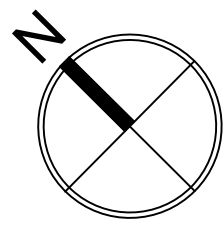

REV	DATE	AMENDMENT	DRAWN

hd
architects

Heley Davies Architects Ltd
1 The Old Flour Mill,
Emsworth, PO10 7BT
01243 370 715

www.hdarchitects.co.uk mail@hdarchitects.co.uk

CLIENT
Mr and Mrs Stuart and Clare Wright

PROJECT

57B High Street
Emsworth
Hampshire
PO10 7AN

DRAWING

EXISTING
Floor Plans
Elevations

SCALE

as noted @A1

DATE Dec 2017

DRAWN TW

DRAWING NUMBER
17130-01

REVISION
*