


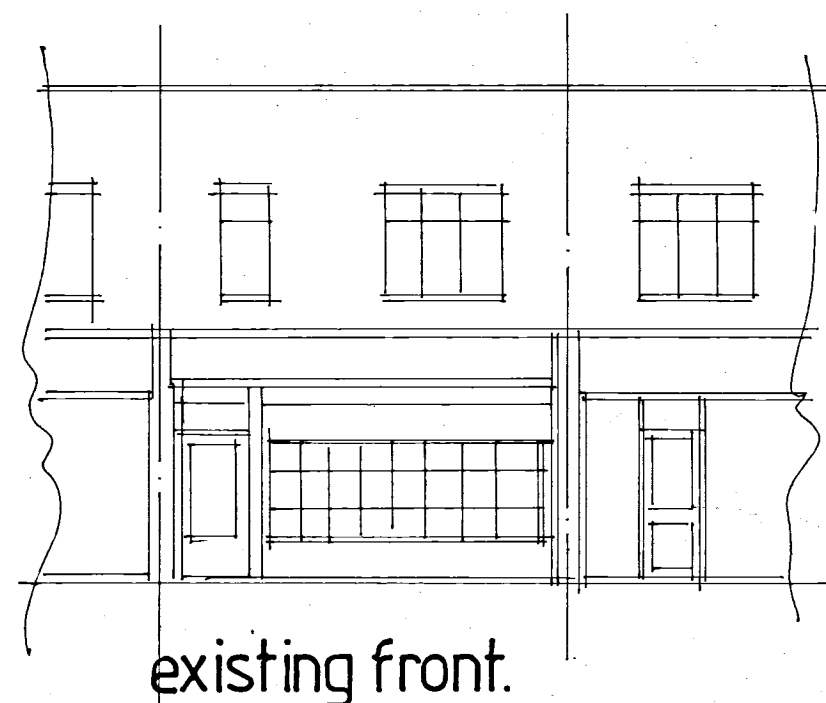


existing front.




proposed front.

NEW SIGNAGE TO MATCH
DEPTH OF NEIGHBOURING
SHOPS. WITH EXTERNAL
ILLUMINATION. ALL TO
SPECIALIST DESIGN

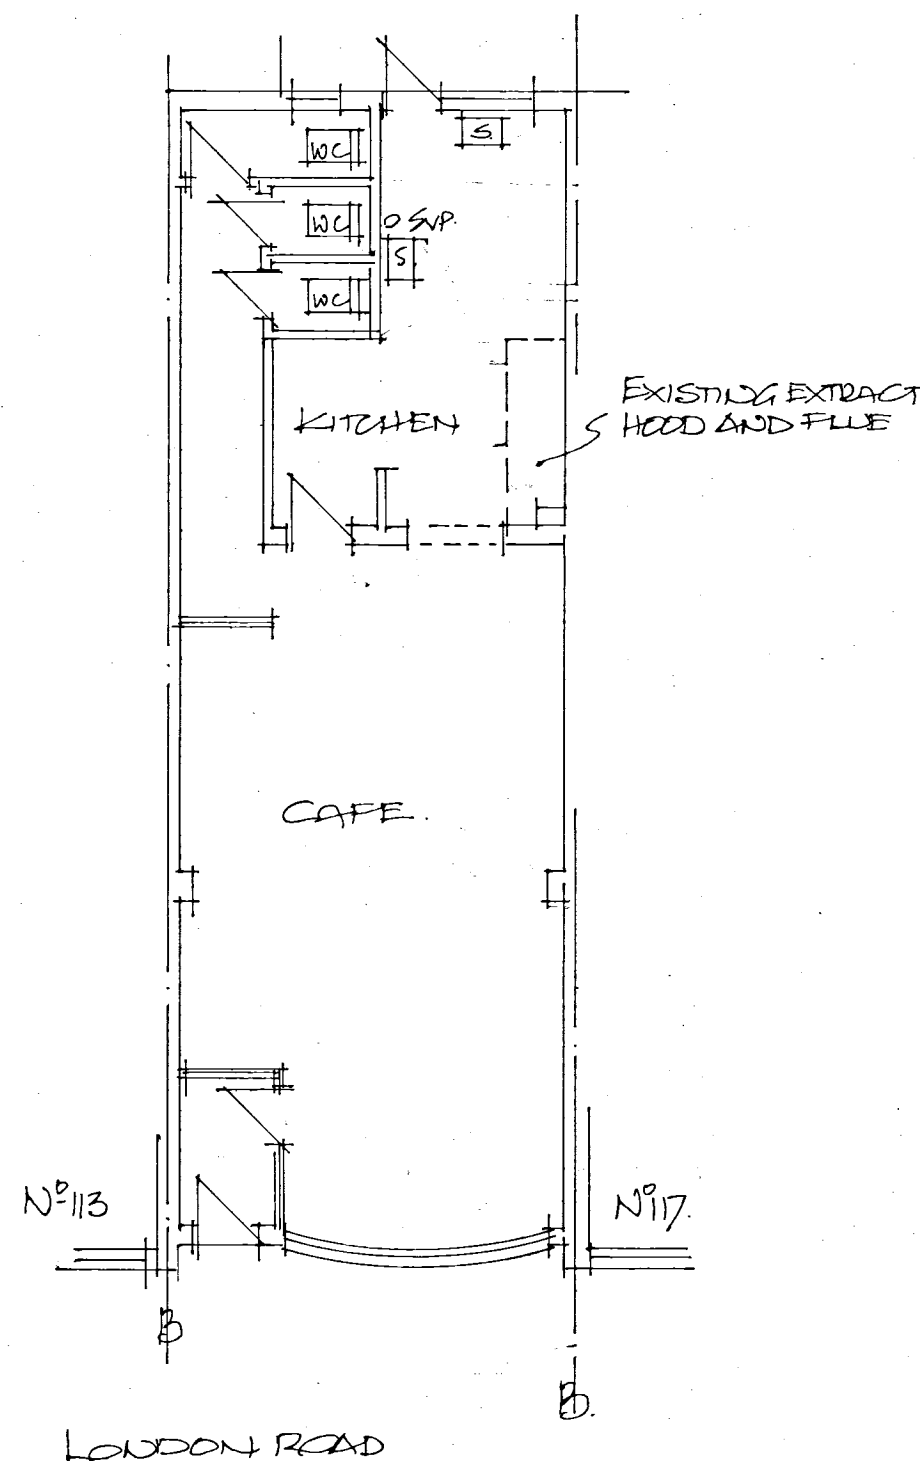

existing floor plan.

NEW FREESTANDING
COLD STORE FORM
NEW PARTITION WALL
FOR ACCESS TO WC'S

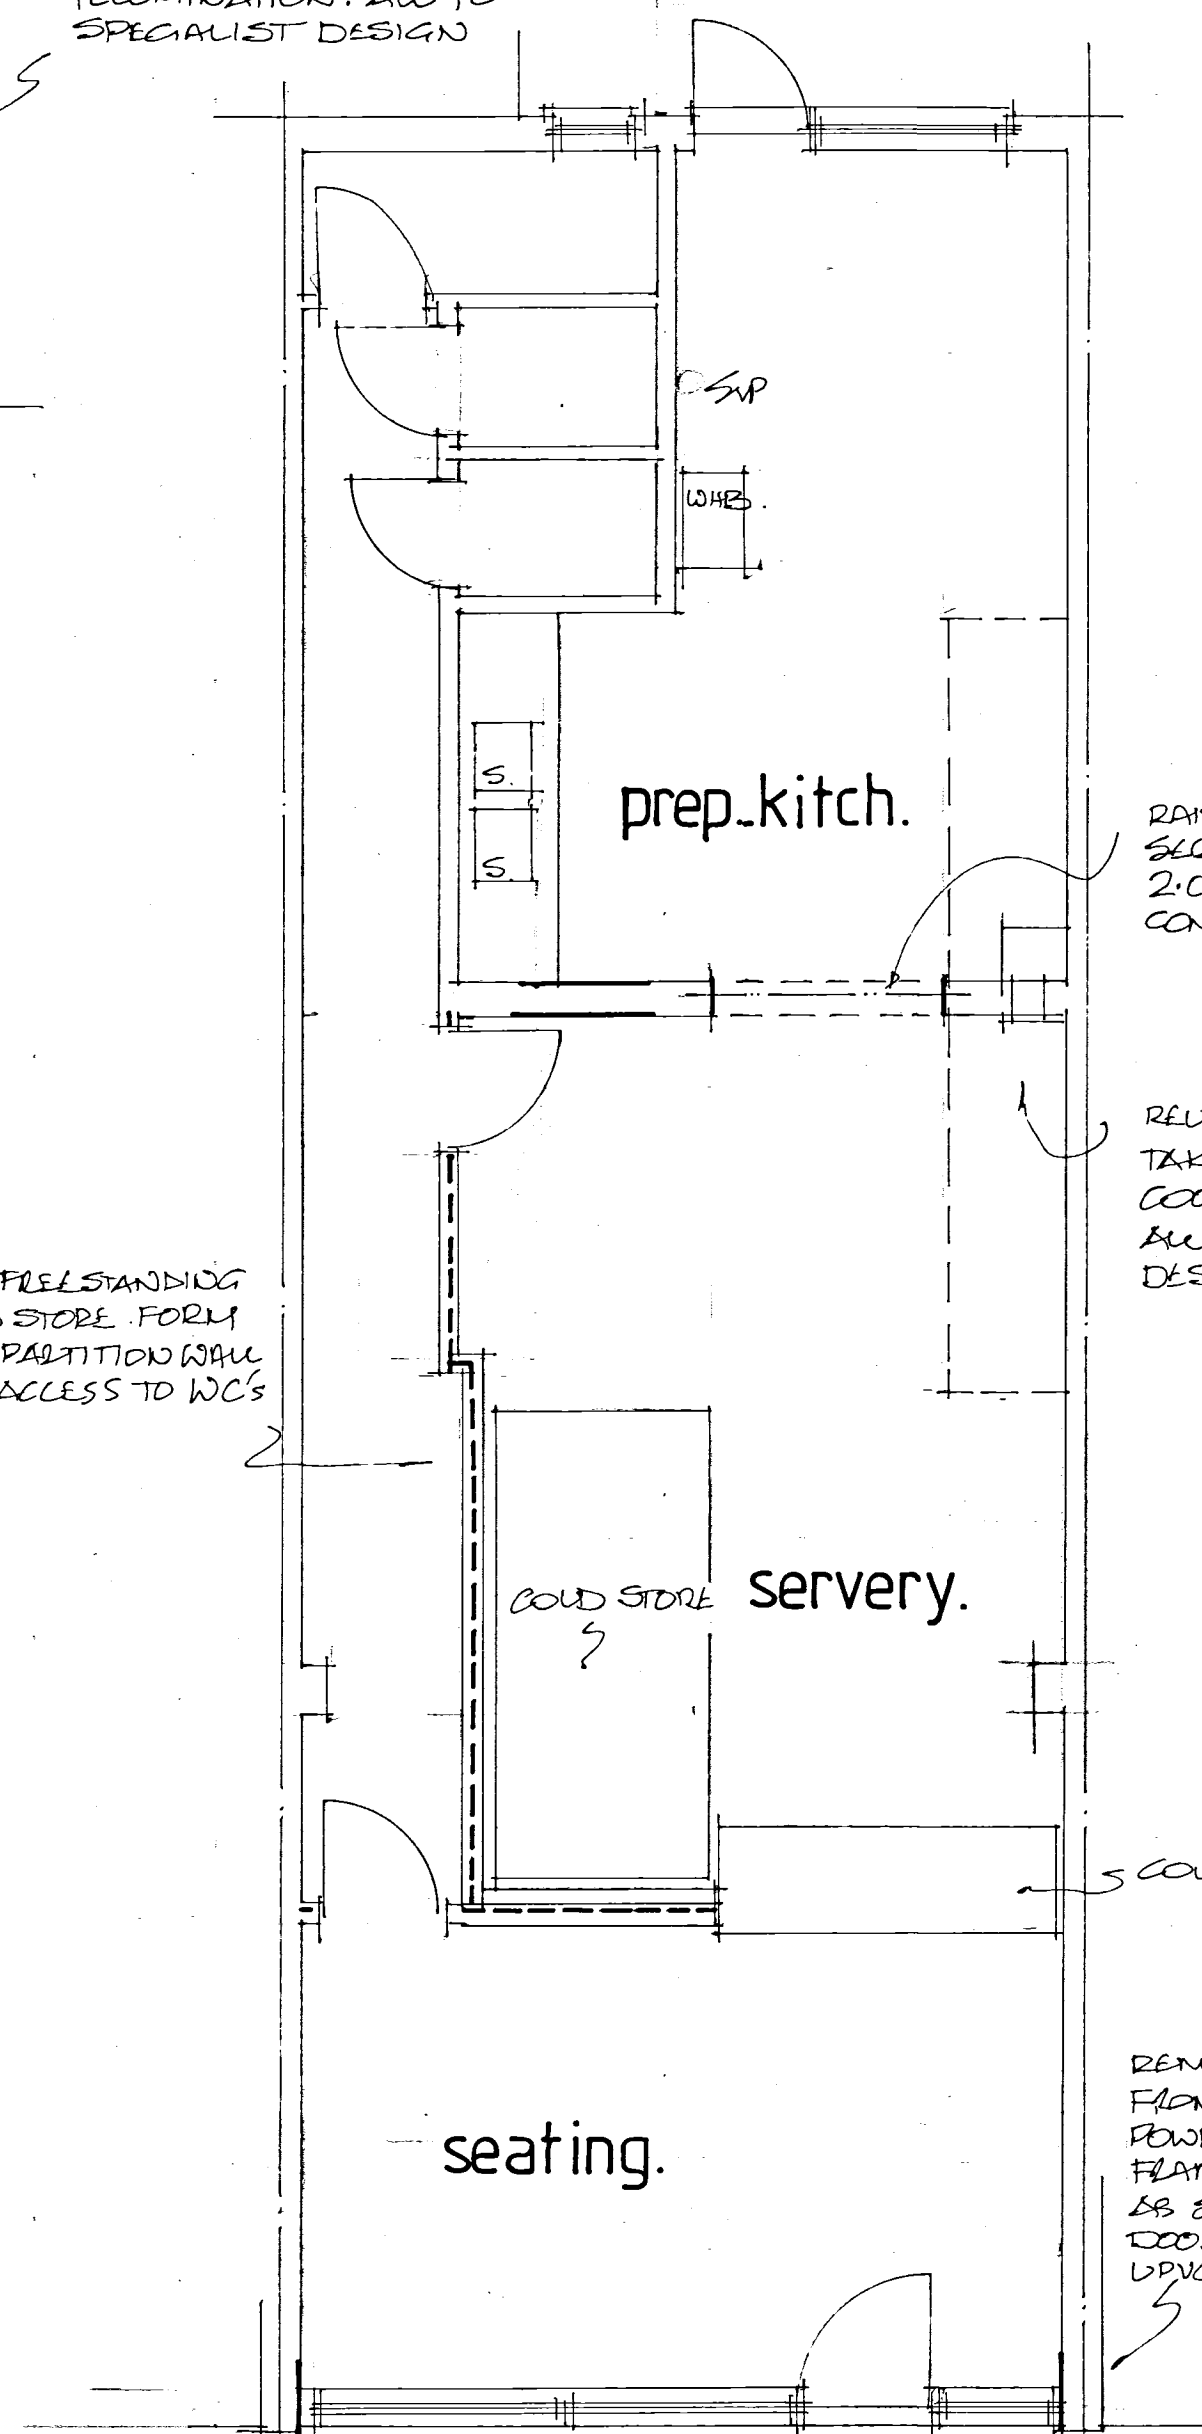

proposed floor plan.

ALL DIMENSIONS TO BE CHECKED ON SITE.
ANY DISCREPANCIES ARE TO BE MADE KNOWN
TO THE SURVEYOR AS SOON AS POSSIBLE.

CONTRACTOR IS TO CONFIRM THAT ALL
NECESSARY LOCAL AUTHORITY APPROVALS
HAVE BEEN OBTAINED BEFORE COMMENCING
WORKS. COMMENCEMENT OF ANY WORKS PRIOR
TO THIS IS ENTIRELY AT THE CLIENTS OR
CONTRACTORS RISK. CHANGES TO THE SCHEME
CARRIED OUT WITHOUT THE SURVEYORS
APPROVAL MAY INVALIDATE THEIR LIABILITY.

B	DEC 16	WINDOW AMENDS.
A	DEC 16	CLIENTS AMENDS.
	Date	Revision

© copyright

THORNS YOUNG
ARCHITECTURAL

THORNS-YOUNG LTD
CHARTERED BUILDING CONSULTANTS
Website: www.thornsyoun.co.uk

Fareham
21 Middle Road
Park Gate
SO31 7GH
Tel: (01329) 888 322

Portsmouth
232 London Road
North End
PO2 9JQ
Tel: (02392) 672 883

Client

MR HE

Job Title

115 LONDON ROAD
WATERLOOVILLE

Drawing Title

CHANGE OF USE FROM
CAFE TO CHINESE
NOODLE BAR - TAKEAWAY
AND RESTAURANT WITH
NEW SHOPFRONT AND SIGN.

Scale 1:100 & 1:50 AT A2

Date DEC 16

Drawn by BT

Drg. No.

9253.16.

Rev.

A