




Third Angle Projection

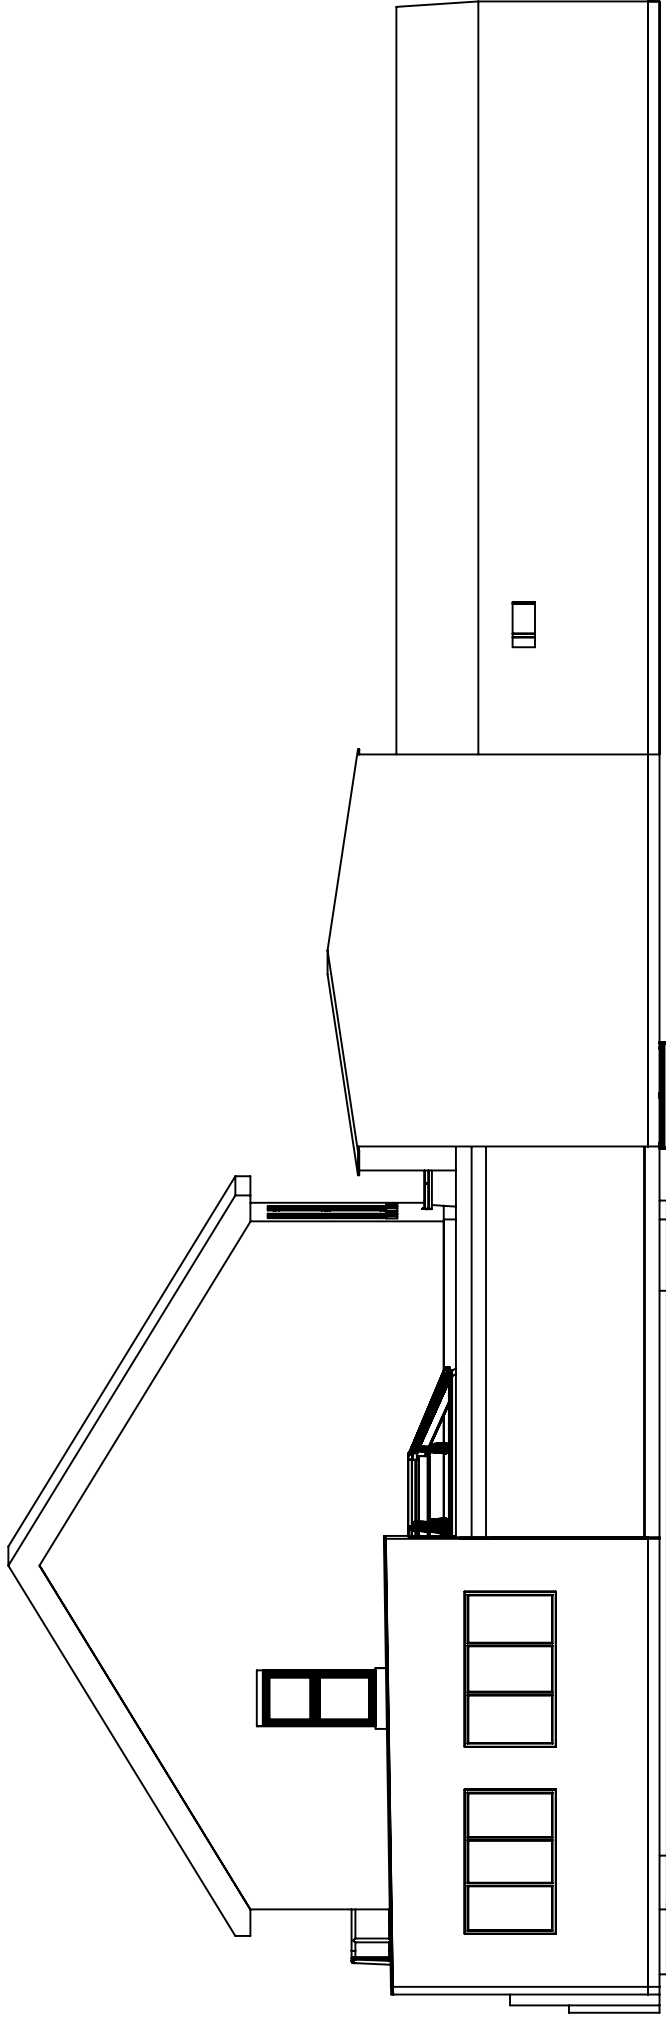

South Elevation
Scale 1:100

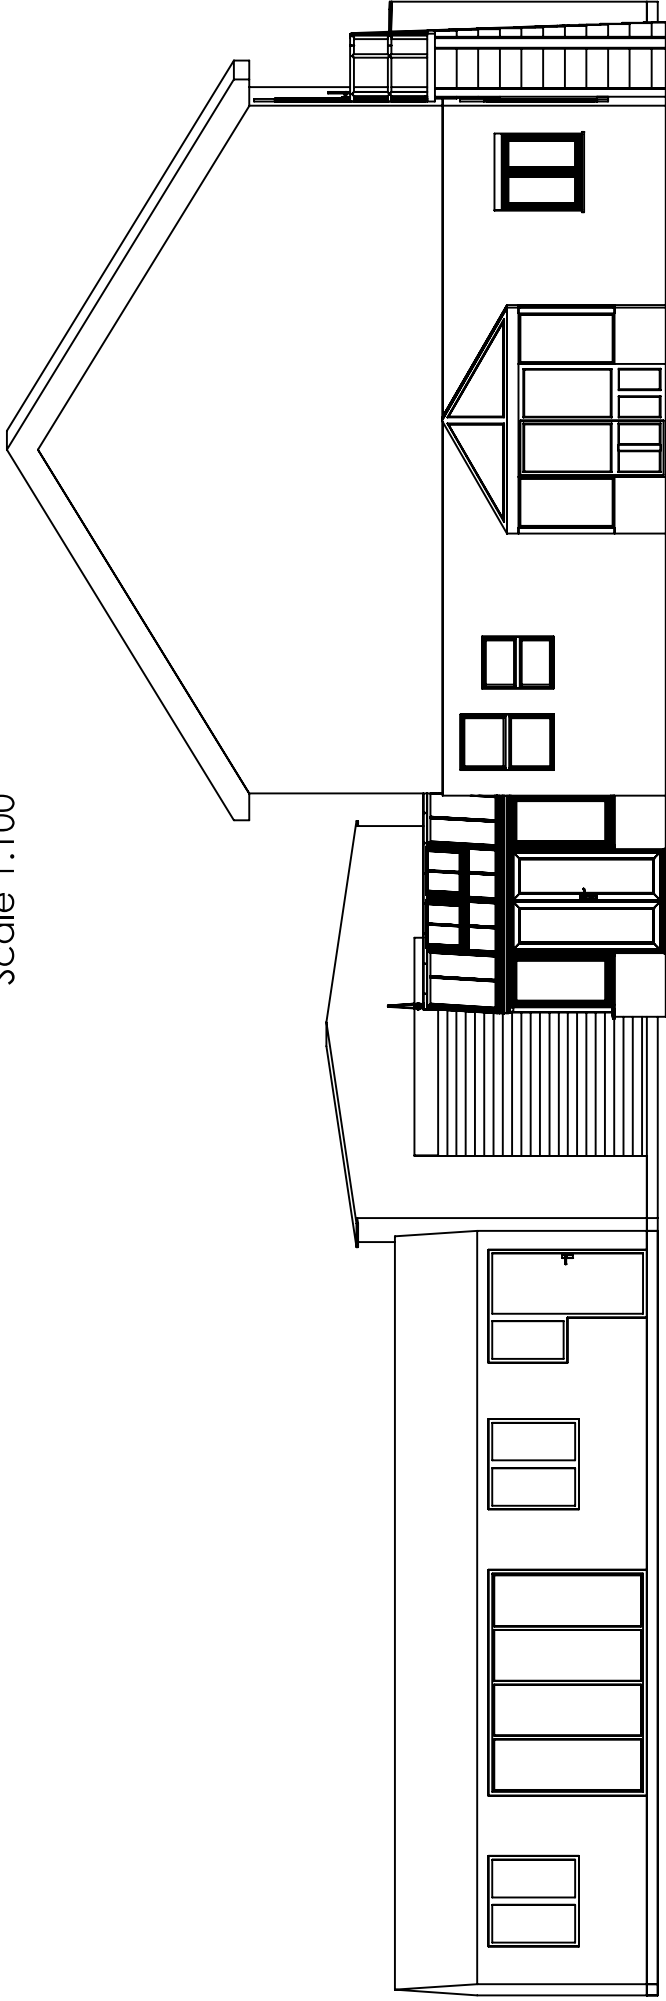

North Elevation
(As Viewed From Car Parking Area)
Scale 1:100

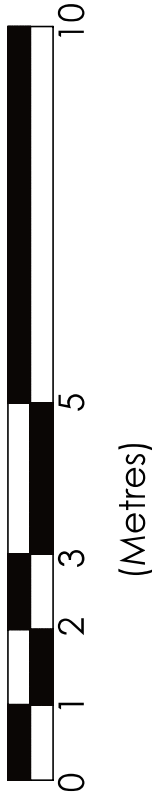

This drawing is copyright and the property of Marston & Langer. It must not be copied (in whole or in part), used for manufacture or otherwise disclosed without prior written consent of the company. Any copies of this drawing made by any method must also include a copy of this legend. © Marston & Langer 2018 (is a trading name of Alitex Limited).

	TITLE Proposed Elevations Marston & Langer Site 6 Seagull Lane, Emsworth, PO10 7QH		
	DRAWN NBA	SCALE 1:100	DWG NO. Sheet 7 of 12
	CHECKED	DATE 1/5/18	CUSTOMER / ORDER NO. Mr N Bashford