




This drawing is the copyright of Tomes Architects and may not be copied, altered, or reproduced in any way, or be passed to a third party without our written authority.
All dimensions are to be checked on site before commencing work. Any discrepancies should be reported to the project manager immediately.

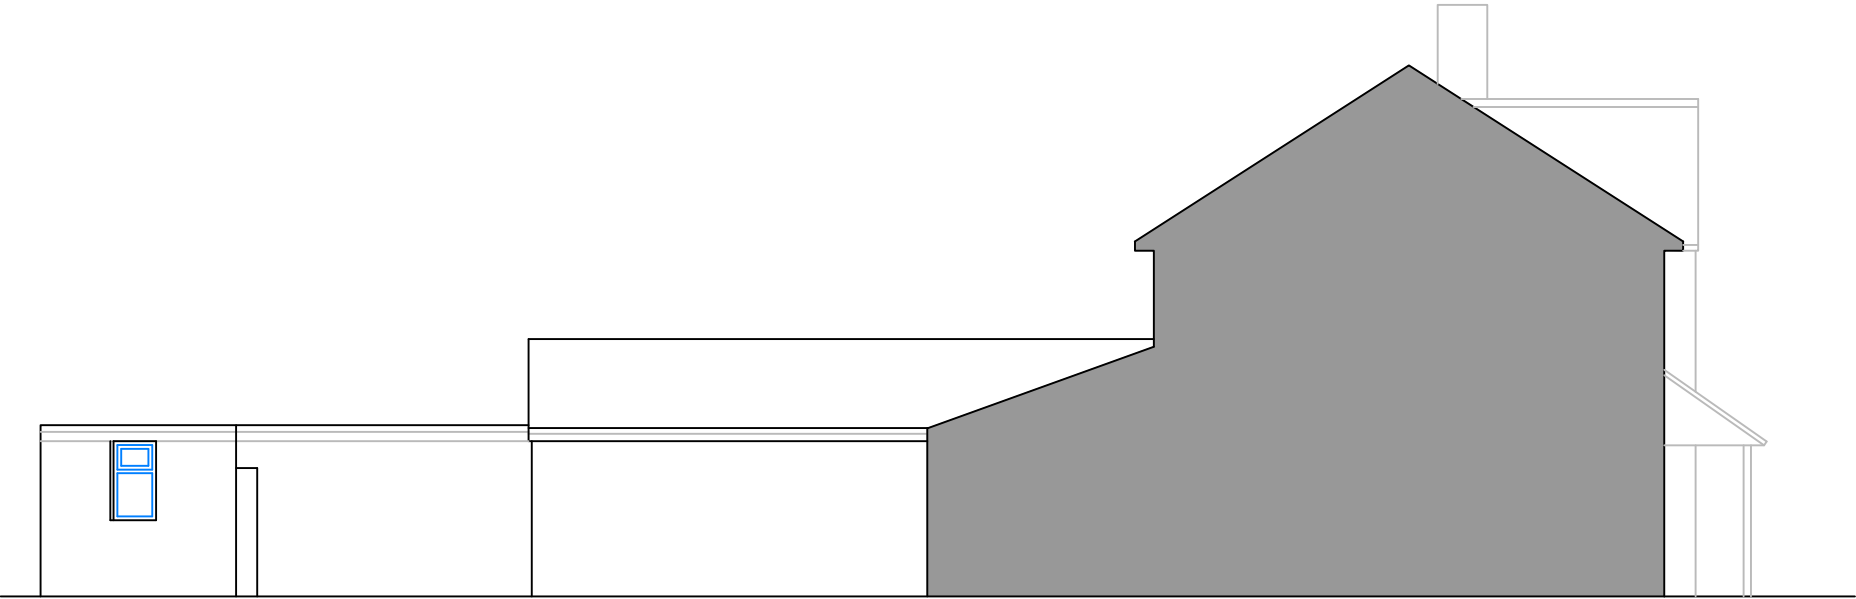

West Elevation

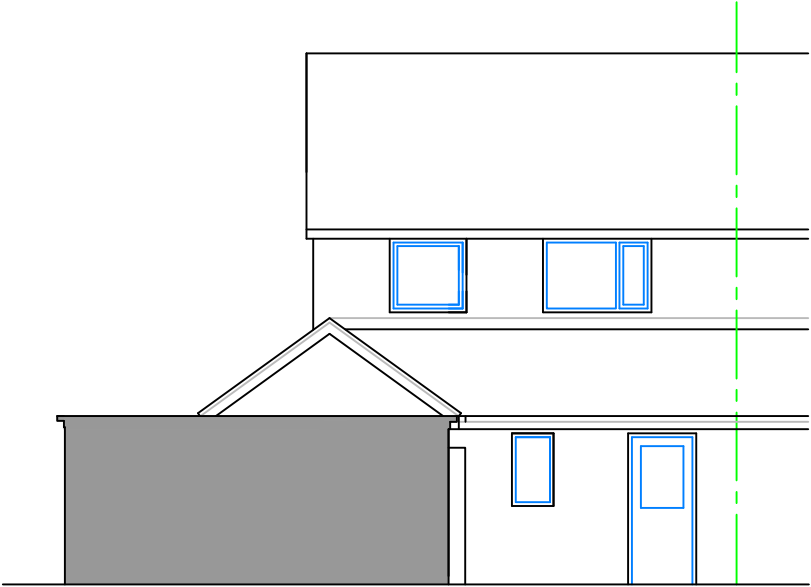

North Elevation

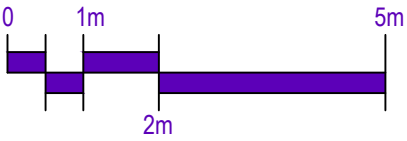

Rev A 29/6/18 Title change



East Elevation

tomesarchitects
architecture + project management

the old rectory, 108 london road, widley, hampshire, po7 5aa
tel: 02392 370597 email: info@tomesarchitects.co.uk

project	31 Blendworth Cres. Leigh Park	date	23 April 2018
drawing	Existing Elevations	scale	1:100@A3
drawing no.	C3298-5	revision	A