


Plots
AS: 142-146
OPP:

S01 Floor Area :
GF: 39.1 sqm 421 sq ft
FF: 39.1 sqm 421 sq ft
TOTAL: 78.2 sqm 842 sq ft

S02 Floor Area :
GF: 45.75 sqm 492.5 sq ft
FF: 45.75 sqm 492.5 sq ft
TOTAL: 91.5 sqm 985 sq ft



Front Elevation

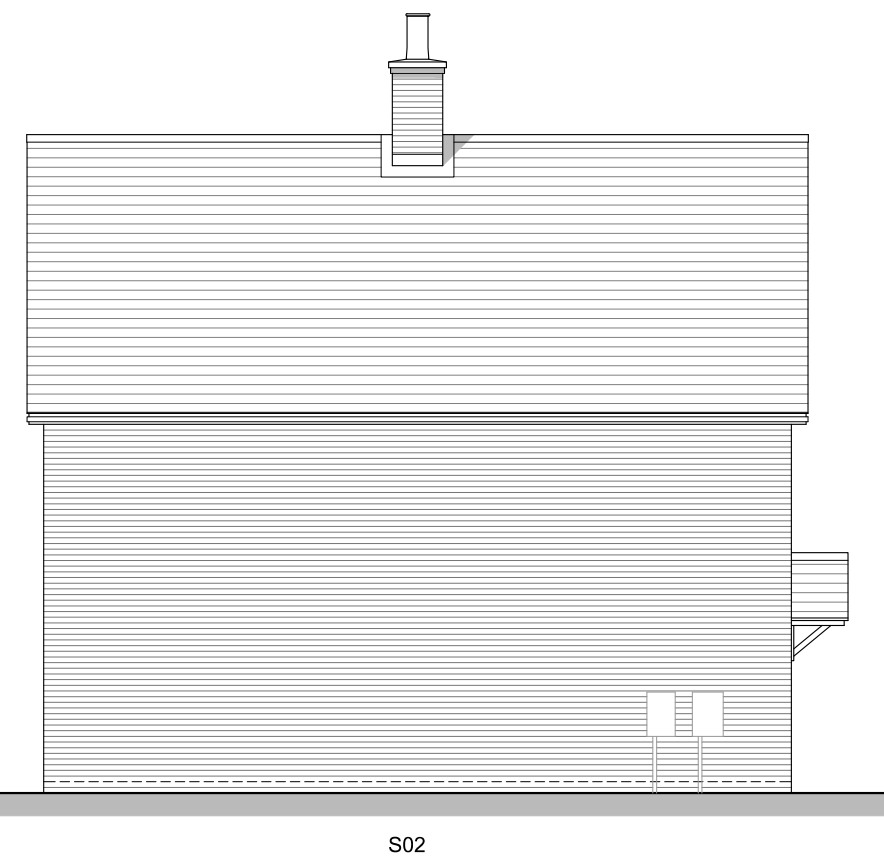

Side Elevation A

REV.	DATE	REVISIONS:	By	Planning	CLIENT: Bellway Homes LTD (Wessex)		PROJECT: Bartons Road, Havant		Broadmede House Farnham Business Park Weydon Lane Farnham Surrey GU9 8QT Tel. 01252 267878 admin@osparchitecture.com www.osparchitecture.com OSP ARCHITECTURE O'KEEFE SCANLON LIMITED
					SCALE: 1:100 (A3 ORIGINAL)		DRAWING: Block Plan Plots 142 to 146 Elevations		
					DRAWN: GE DATE: 08.03.18	17300	P185	—	
©COPYRIGHT EXISTS ON THE DESIGNS AND INFORMATION SHOWN ON THIS DRAWING				This drawing may be scaled or cross referenced to the scale bar for planning application purposes only. Do not scale for any other purpose, use figured dimensions only. Subject to site survey and all necessary consents. All dimensions to be checked by user and any discrepancies, errors or omissions to be reported to the Architect before work commences. This drawing is to be read in conjunction with all other relevant materials.					