






1 EXISTING
SCALE 1:200

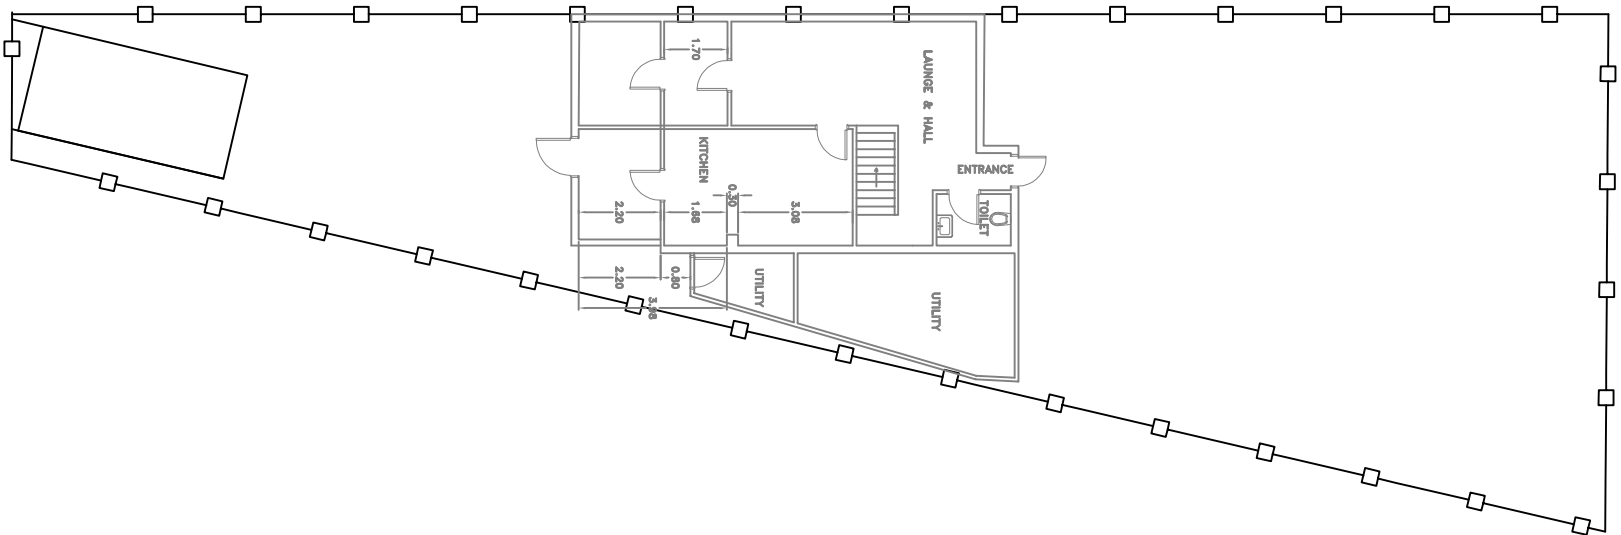

2 PROPOSED
SCALE 1:200

 

General Notes

 

KEYPLAN

No.	Revision/Issue	Date

From Name and Address

Project Name and Address
58 Cookhorn Road.

Project Site plan (Existing & Proposed) Date 09/08/2018 Scale 1:200	Sheet 01
--	-------------