




Ground Floor Plan
Scale 1:50

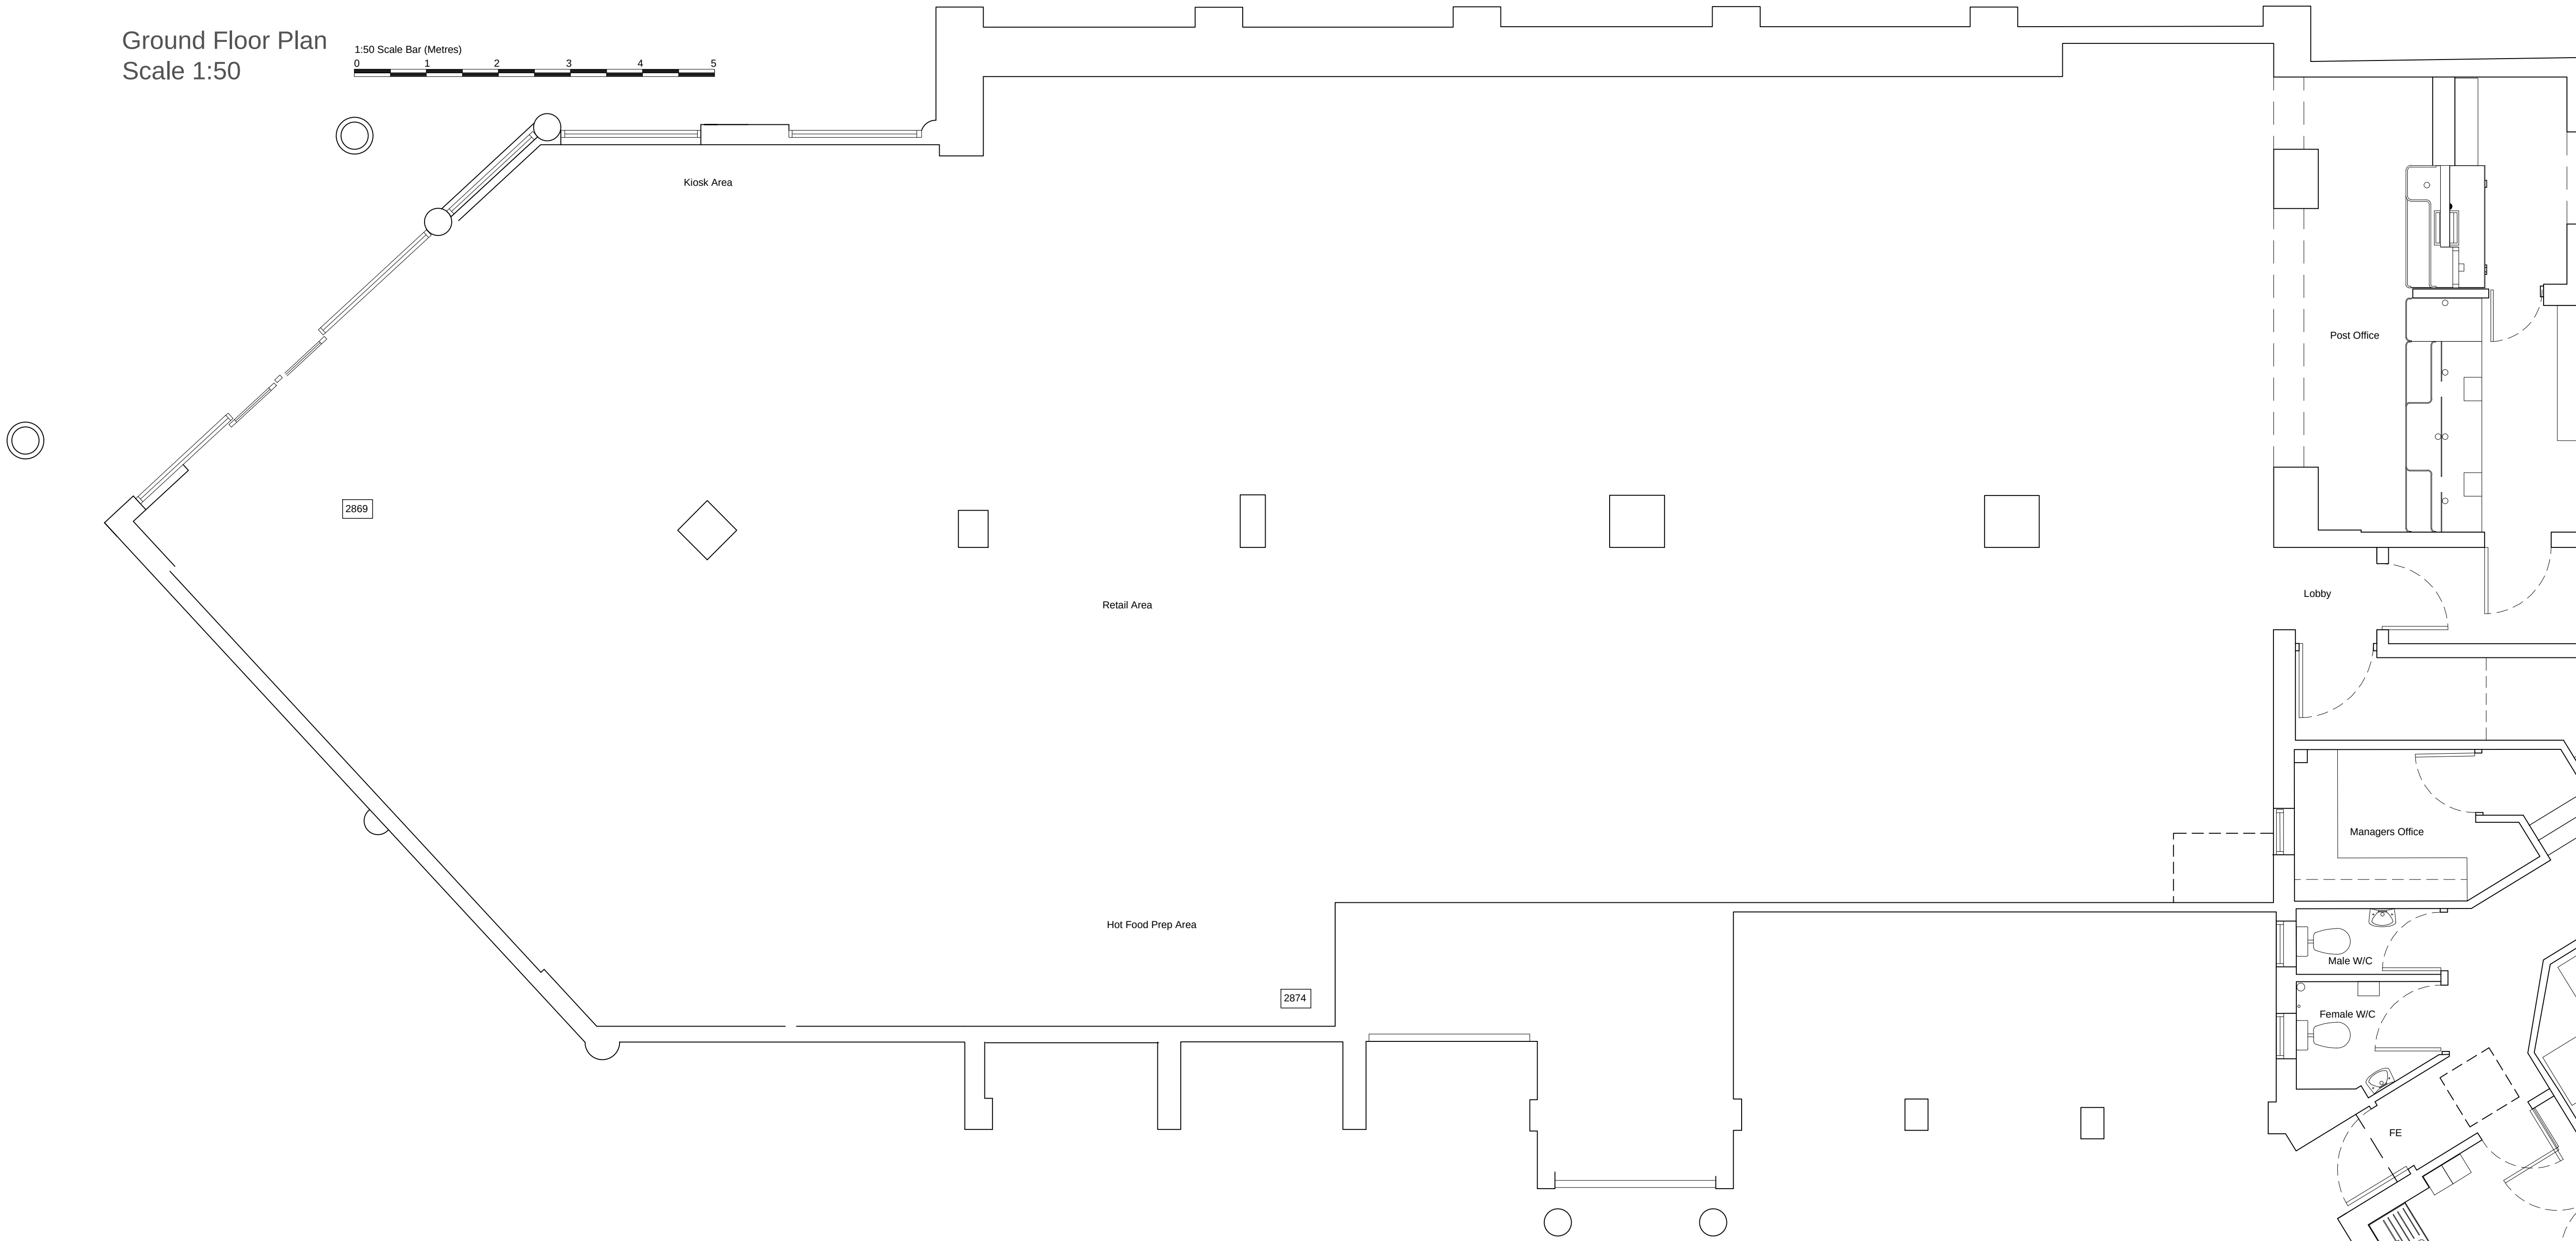


NOTE
DO NOT SCALE FROM THIS DRAWING. ALL DIMENSIONS RELATING TO SUB-CONTRACTORS OR SUPPLIERS WORK MUST BE CHECKED AND AGREED BETWEEN THE GENERAL CONTRACTOR AND THE SUB-CONTRACTORS AND SUPPLIERS. ALL DIMENSIONS ARE IN MILLIMETRES. IF IN DOUBT ASK. THIS DRAWING MAY BE SCALED FOR PLANNING PURPOSES ONLY. ALL WORKS OR MATERIALS INDICATED ON THE DRAWING ARE TO BE TO THE LATEST BRITISH STANDARDS AND ARE TO BE CARRIED OUT IN ACCORDANCE WITH THE RELEVANT CODES OF PRACTICE OR RECOGNISED TRADE ASSOCIATION RECOMMENDATIONS AND PUBLICATIONS.
© THIS DRAWING IS THE COPYRIGHT OF ALPHEGA

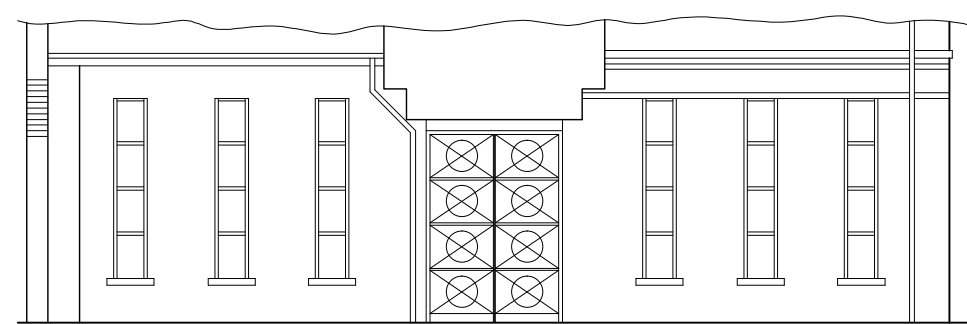


Elevation A

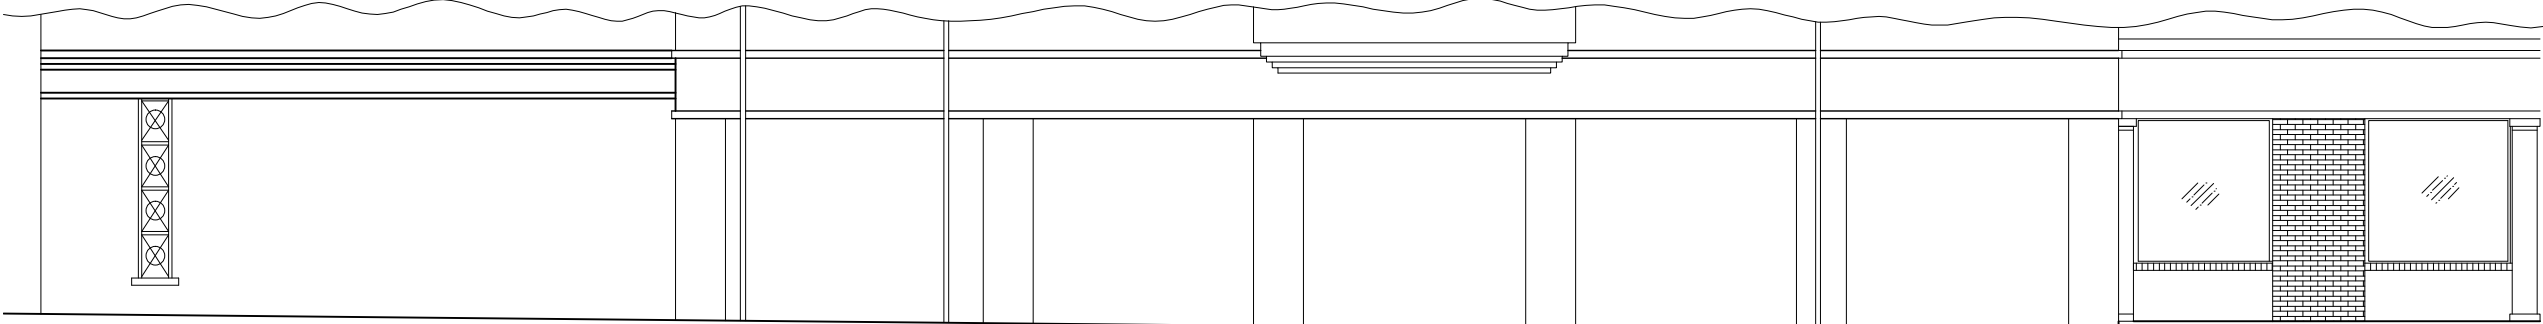


Elevation B

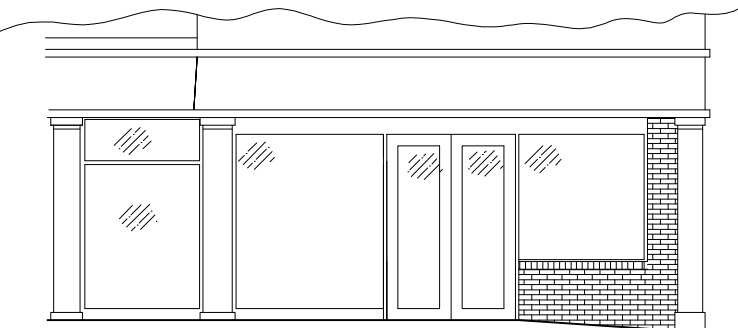

Elevation C

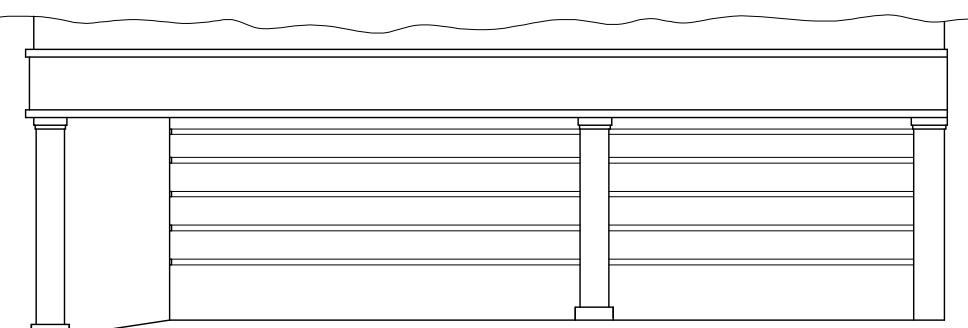

Elevation D

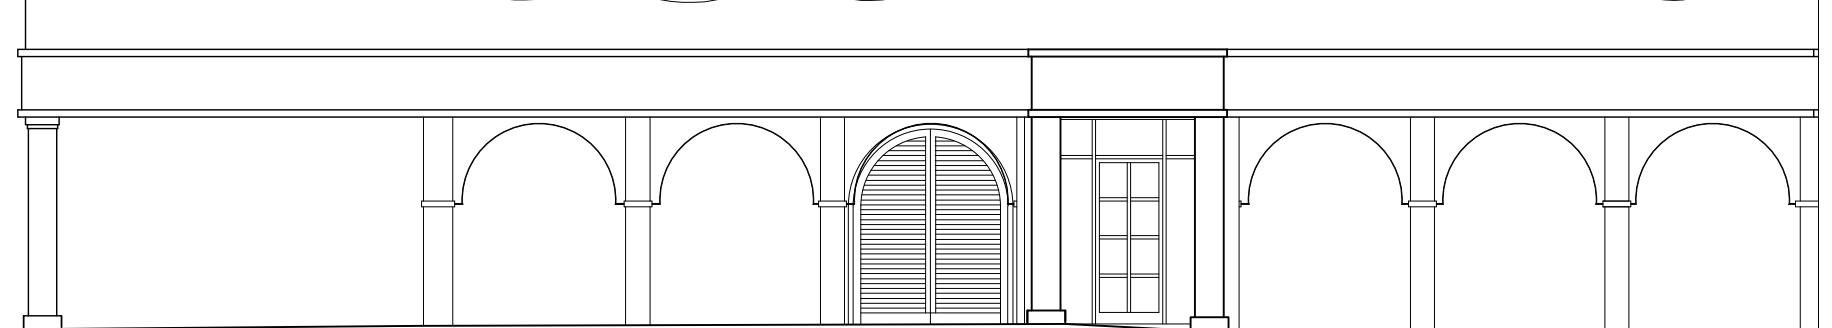


Elevation E






Elevation F

ALL ELEVATIONS
SHOWN AT 1:100

 

Location Plan
Scale 1:1250

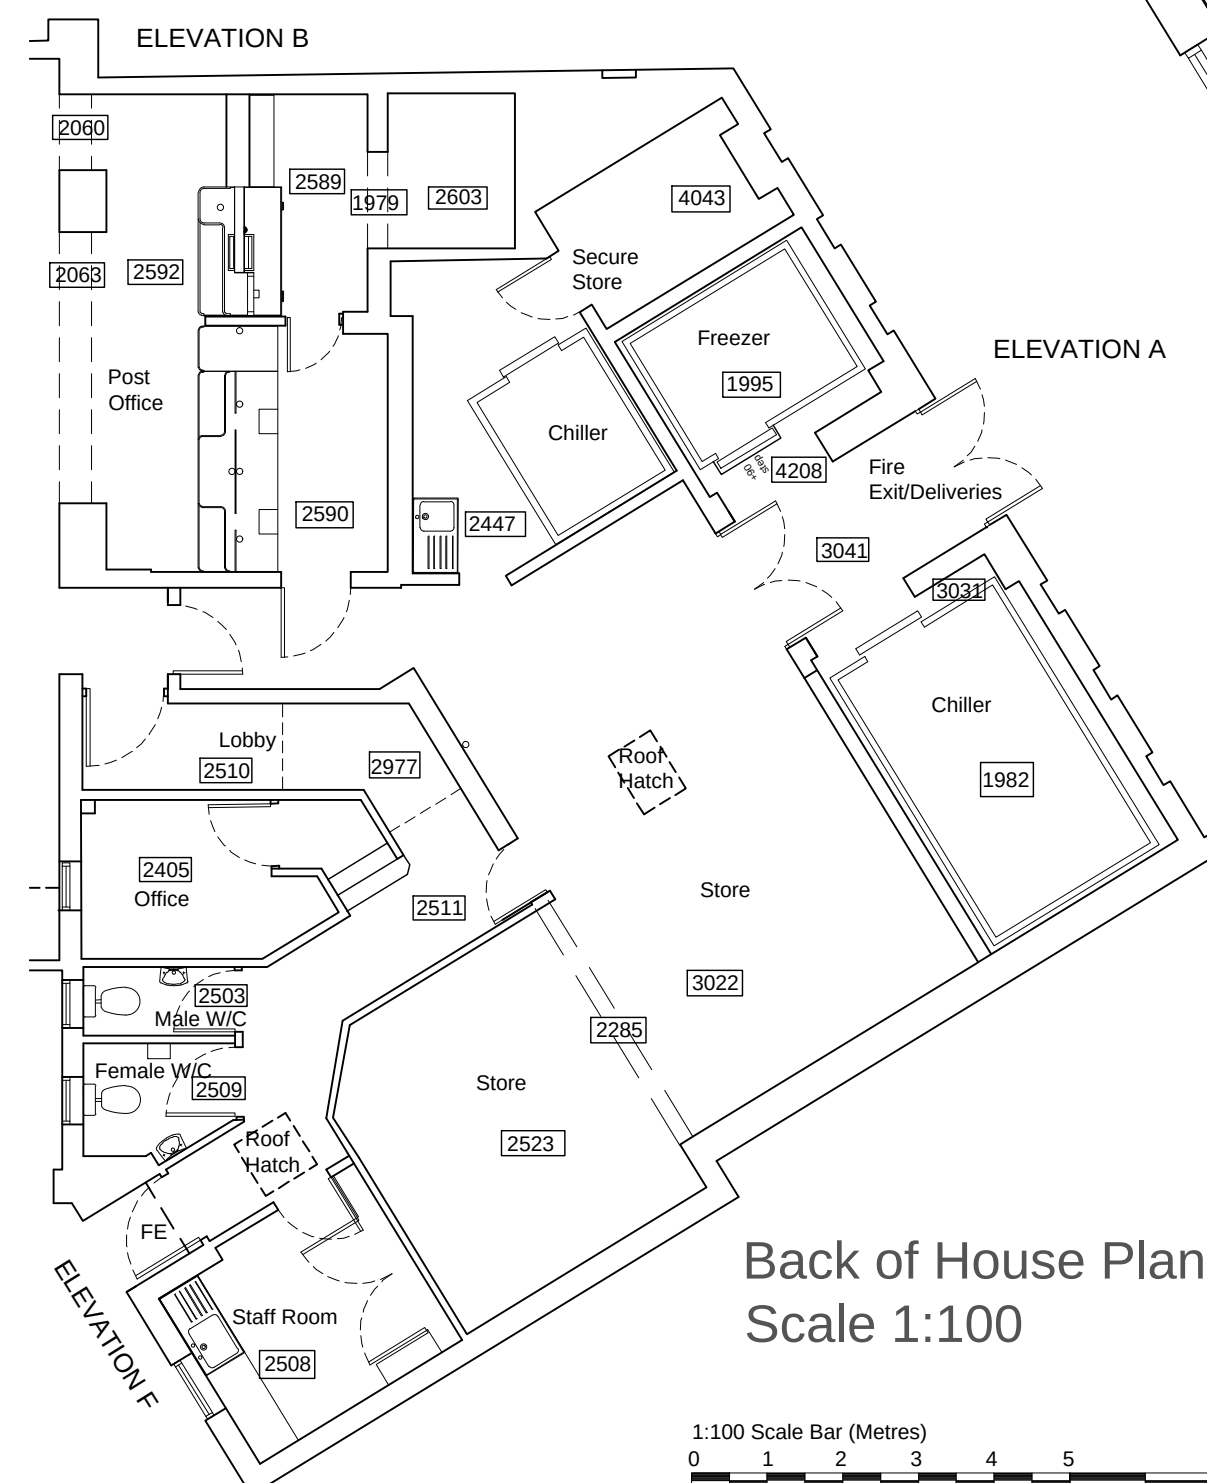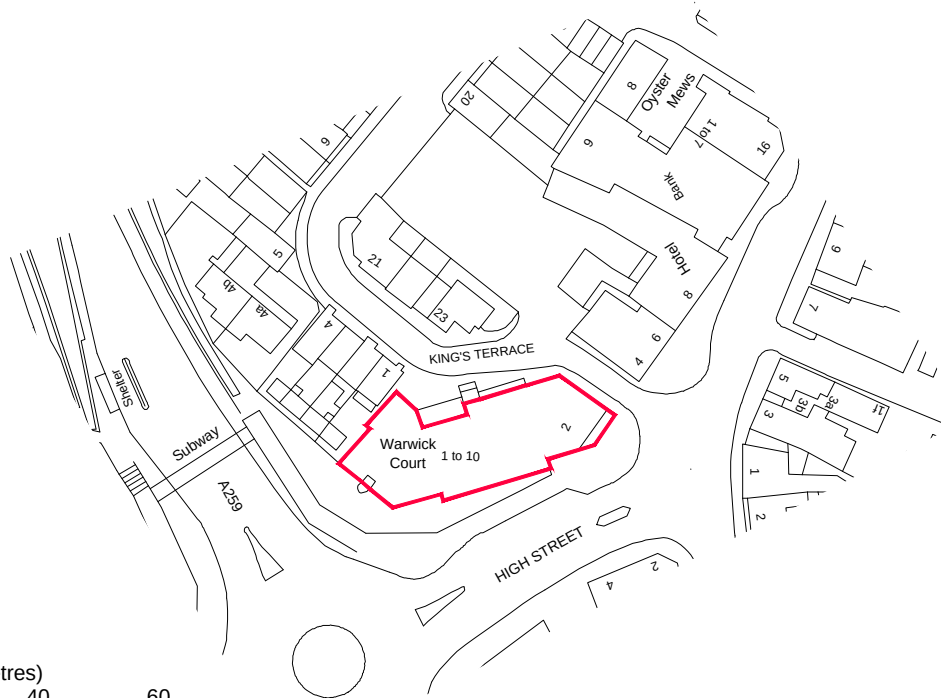 

Back of House Plan
Scale 1:100



SURVEY

#	31/01/18	DB	Drawing created.
REV	DATE	DRN	DESCRIPTION
 from inception to completion			
irvine house, 5 irvine road, littlehampton, west sussex, bn17 5la tel 0330 555 2270 email office@alphega.org			
Client The Southern Co-operative			
Location 2 High Street Emsworth Hampshire PO10 7AW			
Drawing Title MEASURED SURVEY GROUND FLOOR PLAN & ELEVATIONS LOCATION PLAN			
Date January 2018	Drawn By DB	Scale As Shown @ A1	
CAD file name Emsworth Co-op_Survey_Rev 00.dwg			
Drawing No 2180/SU-01	Revision #		