


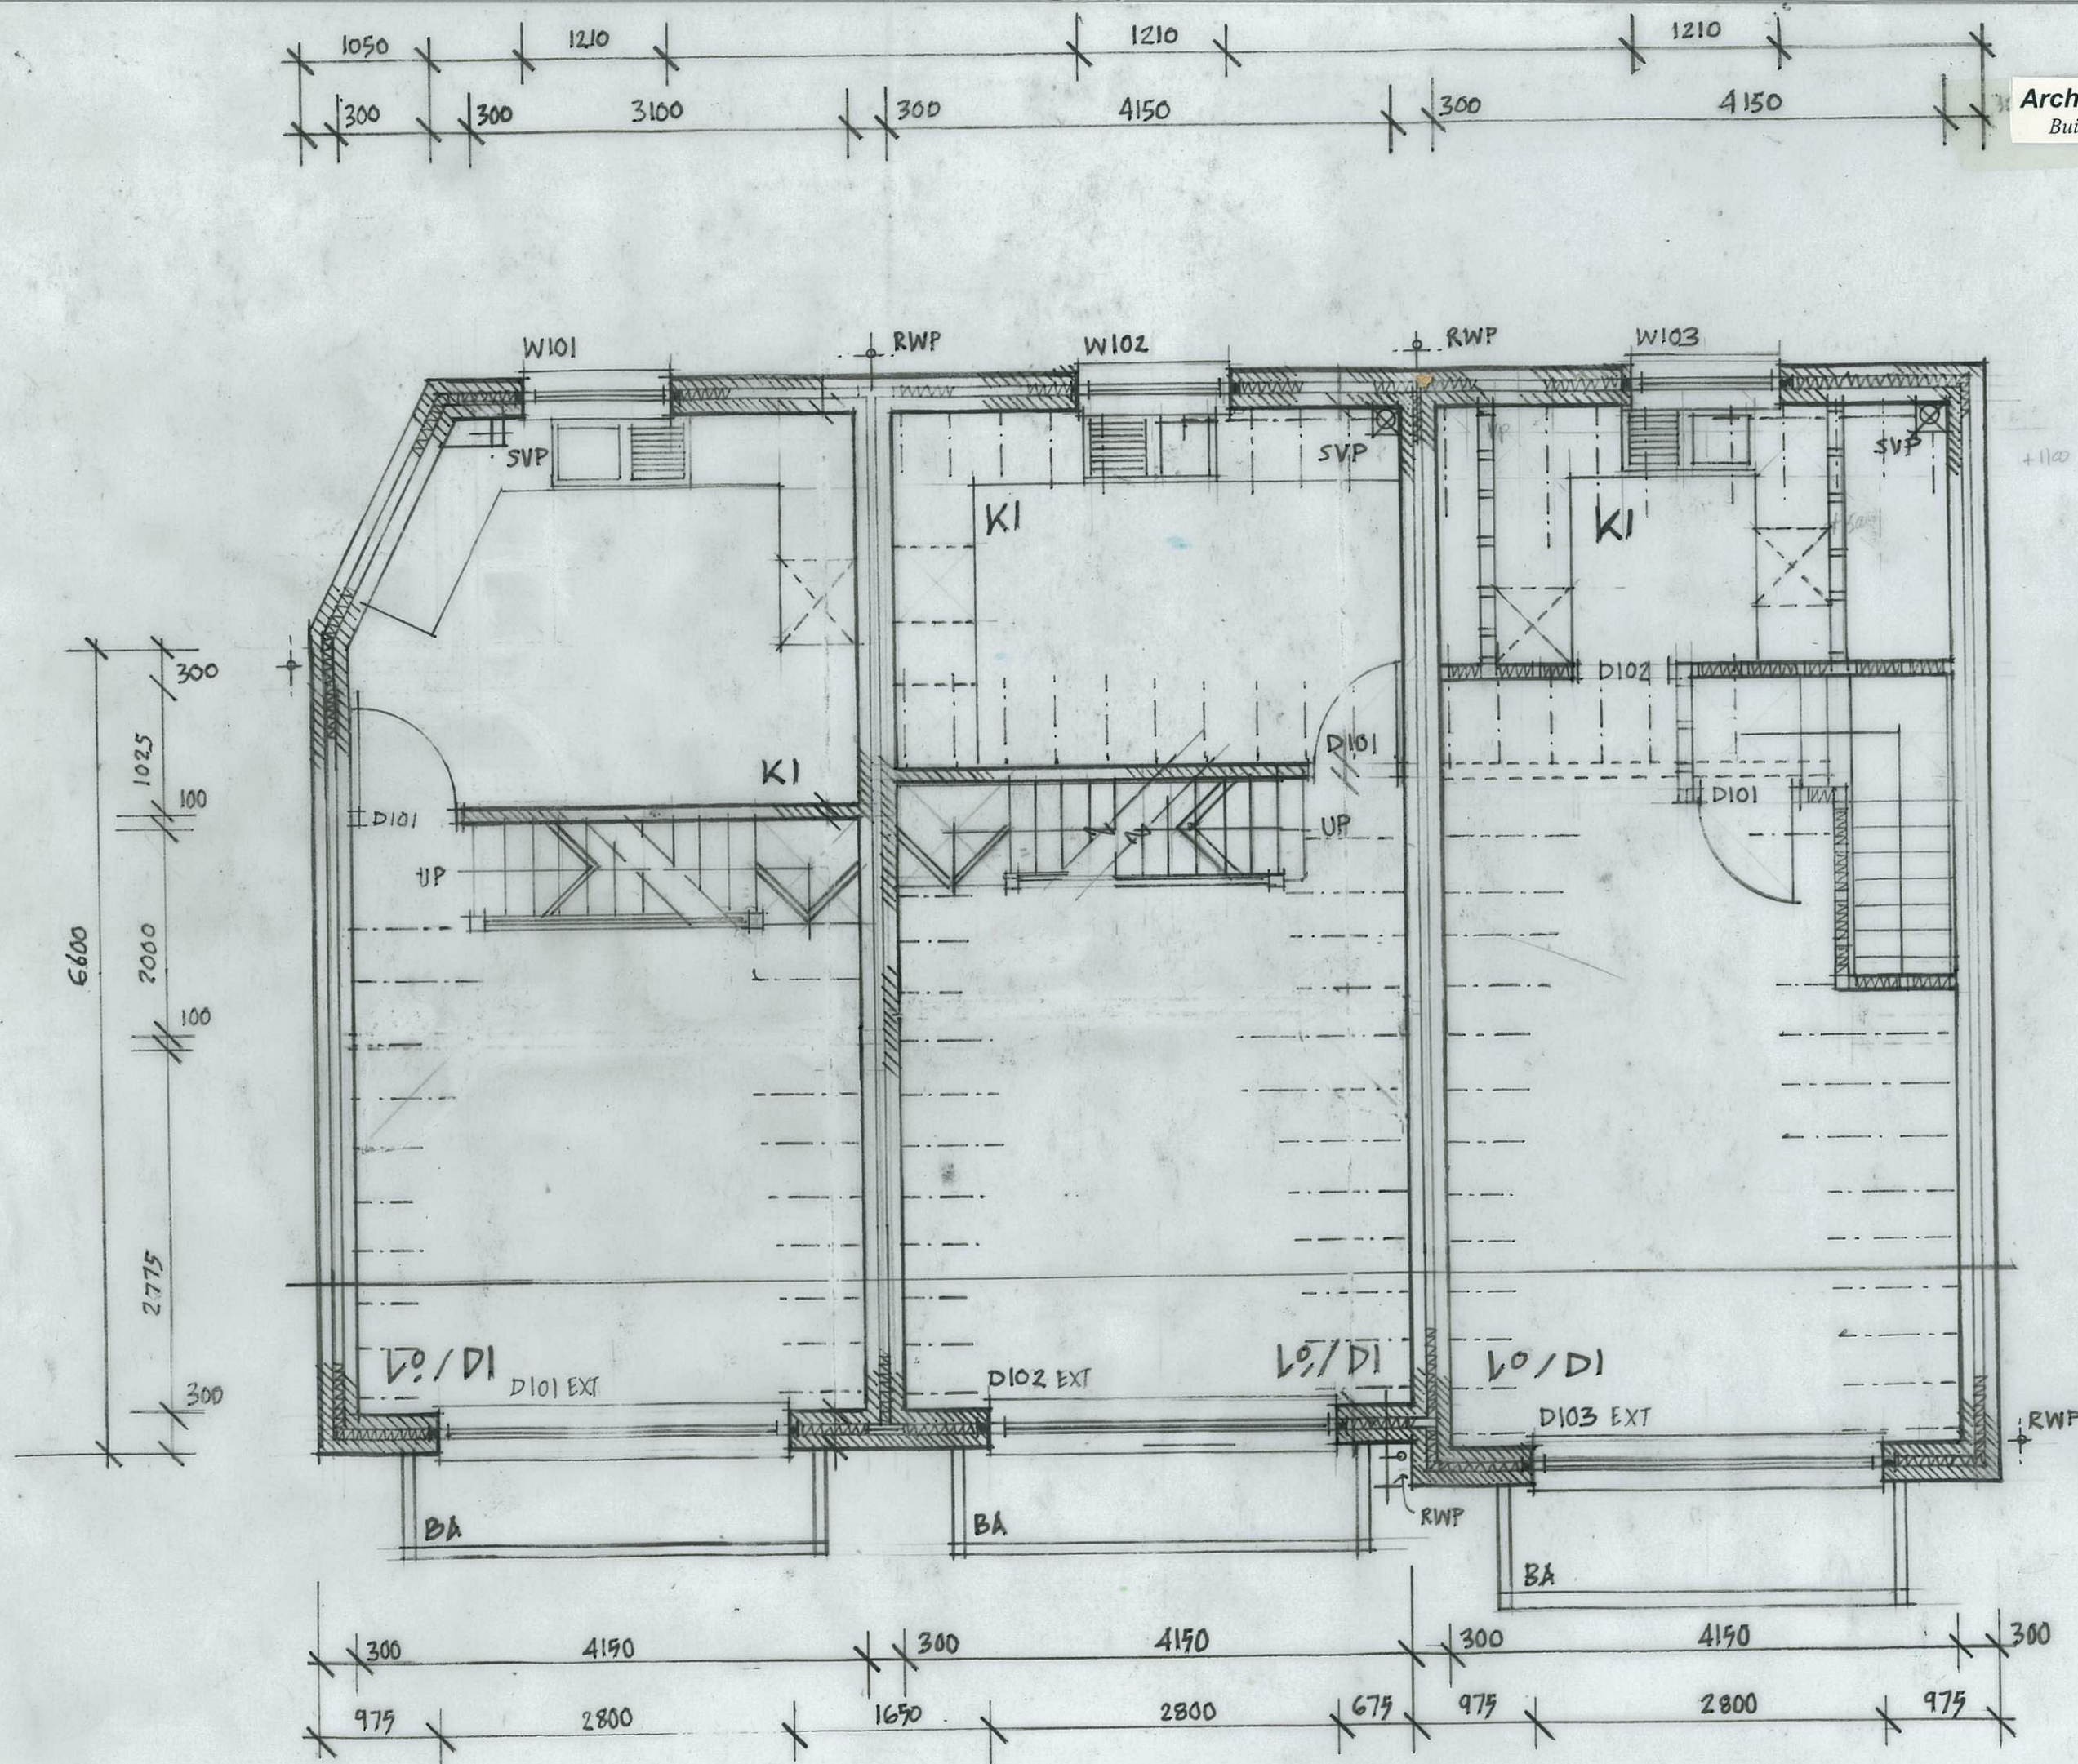

Proposed 3 No New dwellings 46 Seafront Road, Eastoke Corner, Hayling
Island, Hampshire. For Mr M. Wright.
PROPOSED FIRST FLOOR PLAN
MAY 2018, DRG NO: Y2018/01/05/08.
SCALE 1:50 @ A3.