



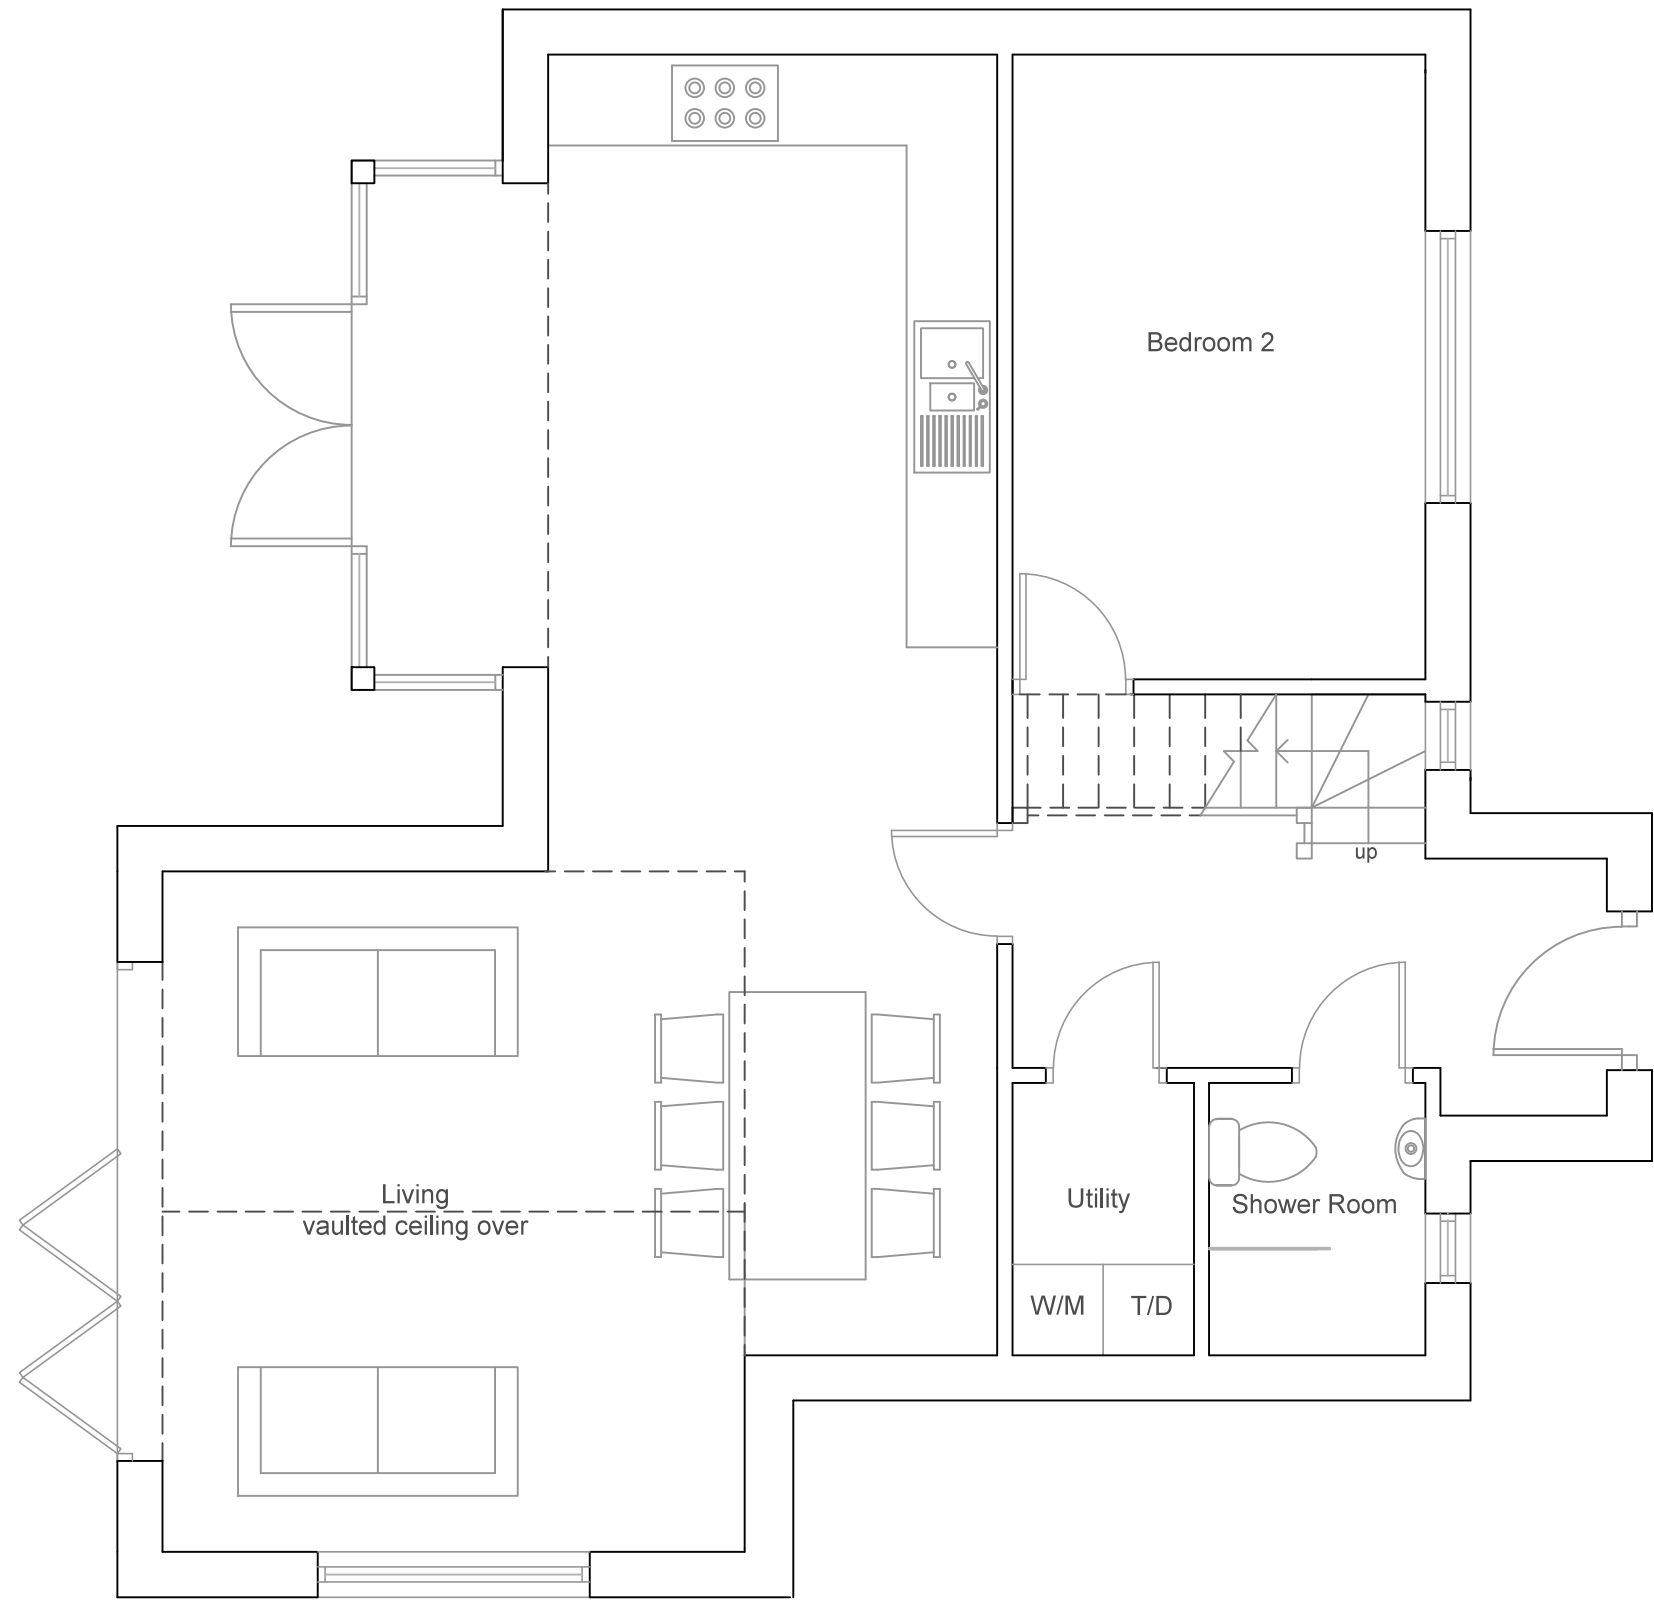

Ground Floor Plan

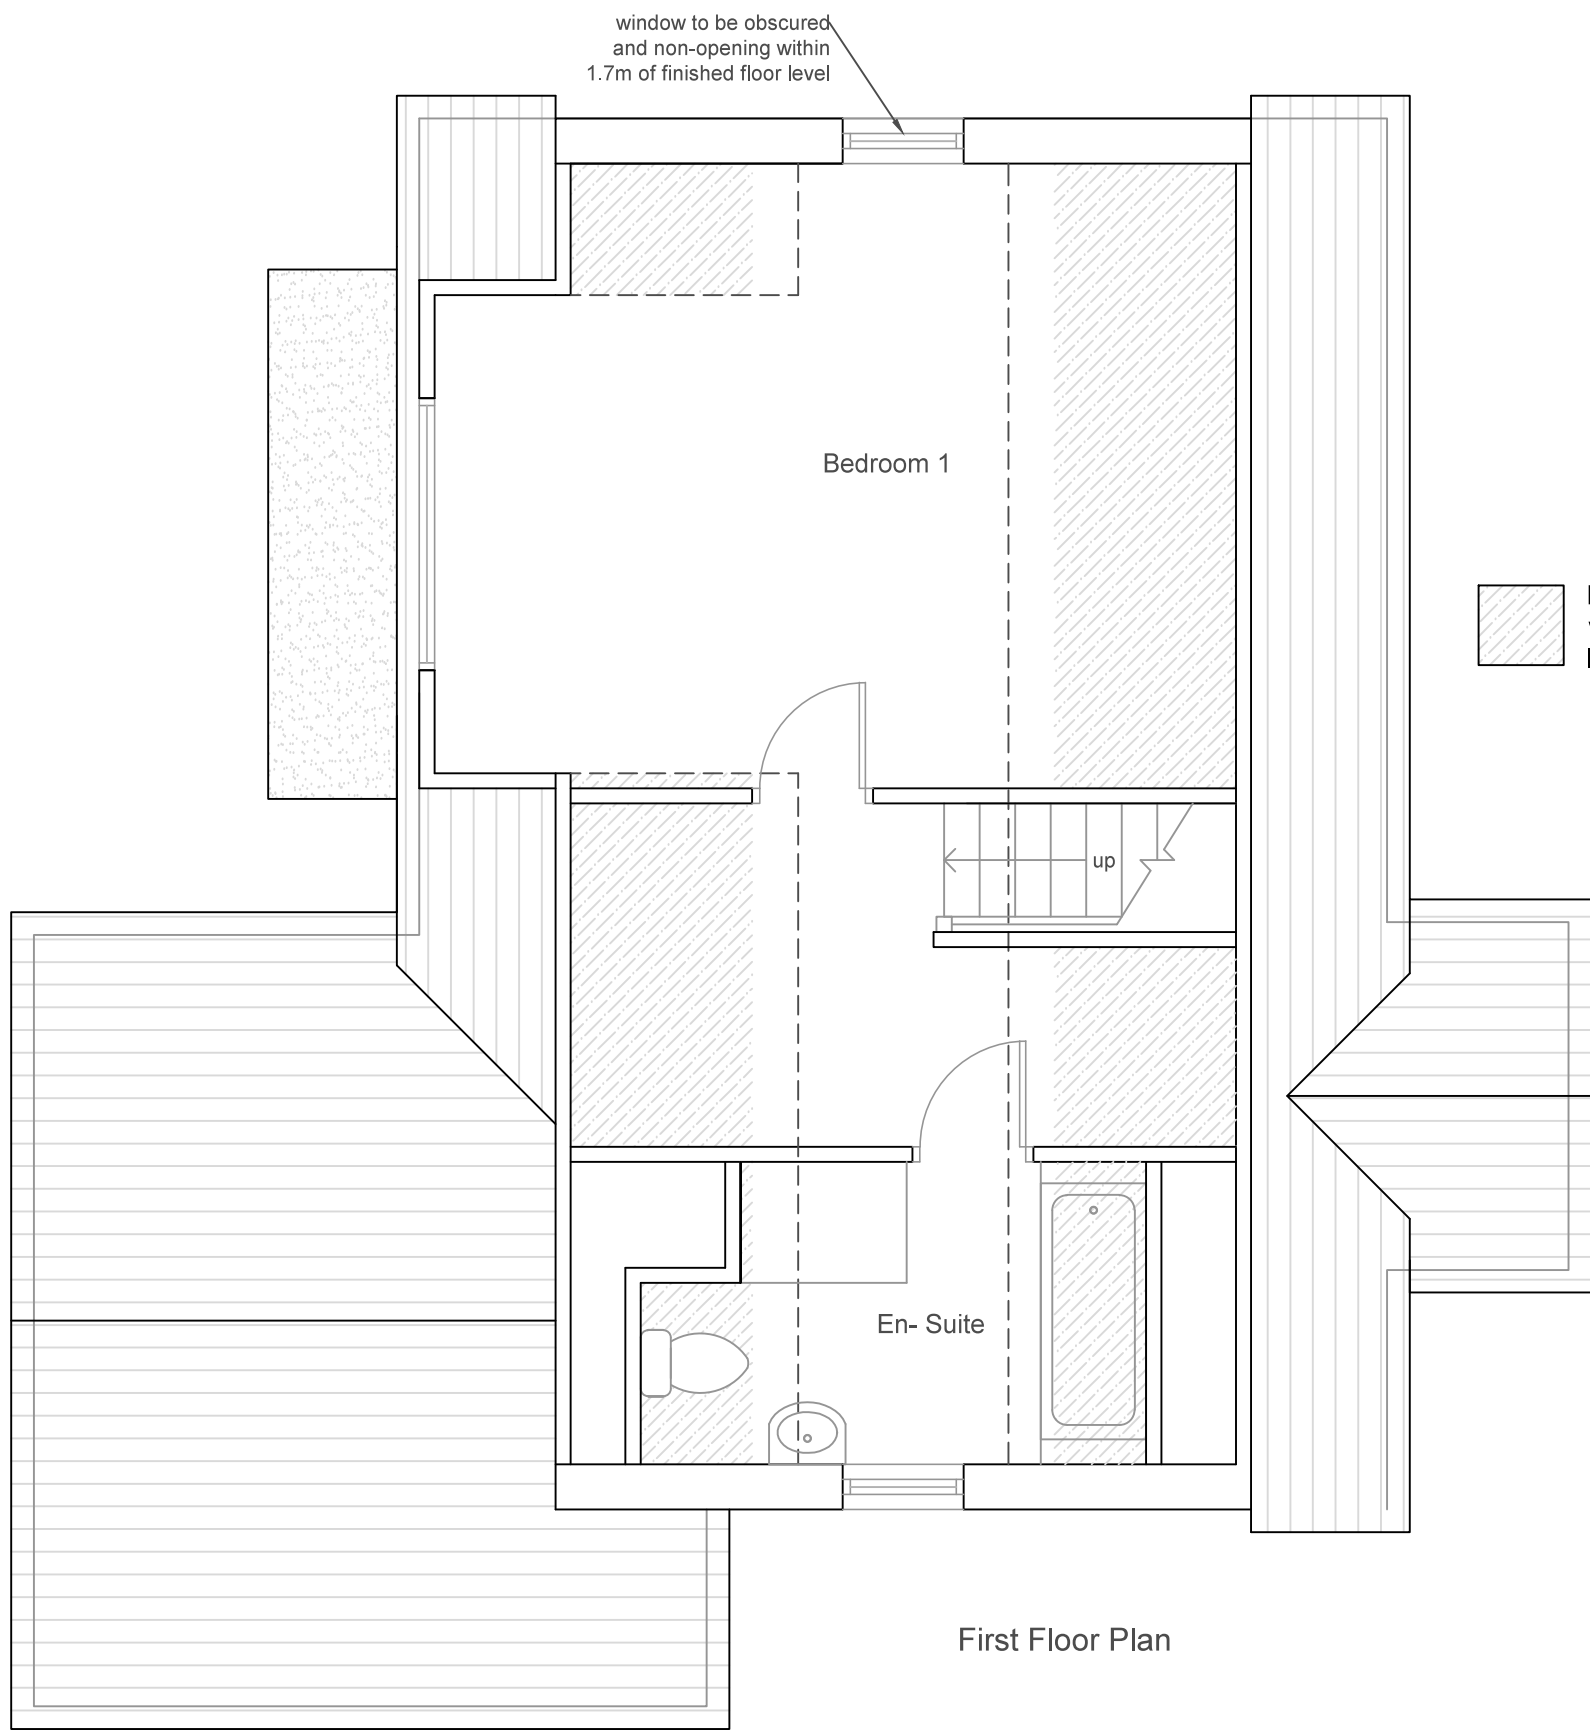

First Floor Plan

Plans (1:50)



Front Elevation (South West)



Side Elevation (North West)




Rear Elevation (South West)




Side Elevation (South East)

Elevations (1:100)


 


| Proposed Materials |                                                    |
|--------------------|----------------------------------------------------|
| Lower Walls        | Face brickwork<br>Northcot Packwood Antique        |
| Upper Walls        | Marley Eternit Cedral Lap Cladding<br>Forest Grey  |
| Roof               | Plain clay tile<br>Redland Rosemary Clay Craftsman |
| Windows            | White UPVC Casements                               |
| Doors              | White Aluminum Bi-folding Doors                    |


Section through site (1:100)

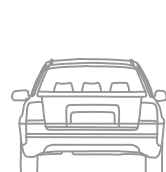


new fence

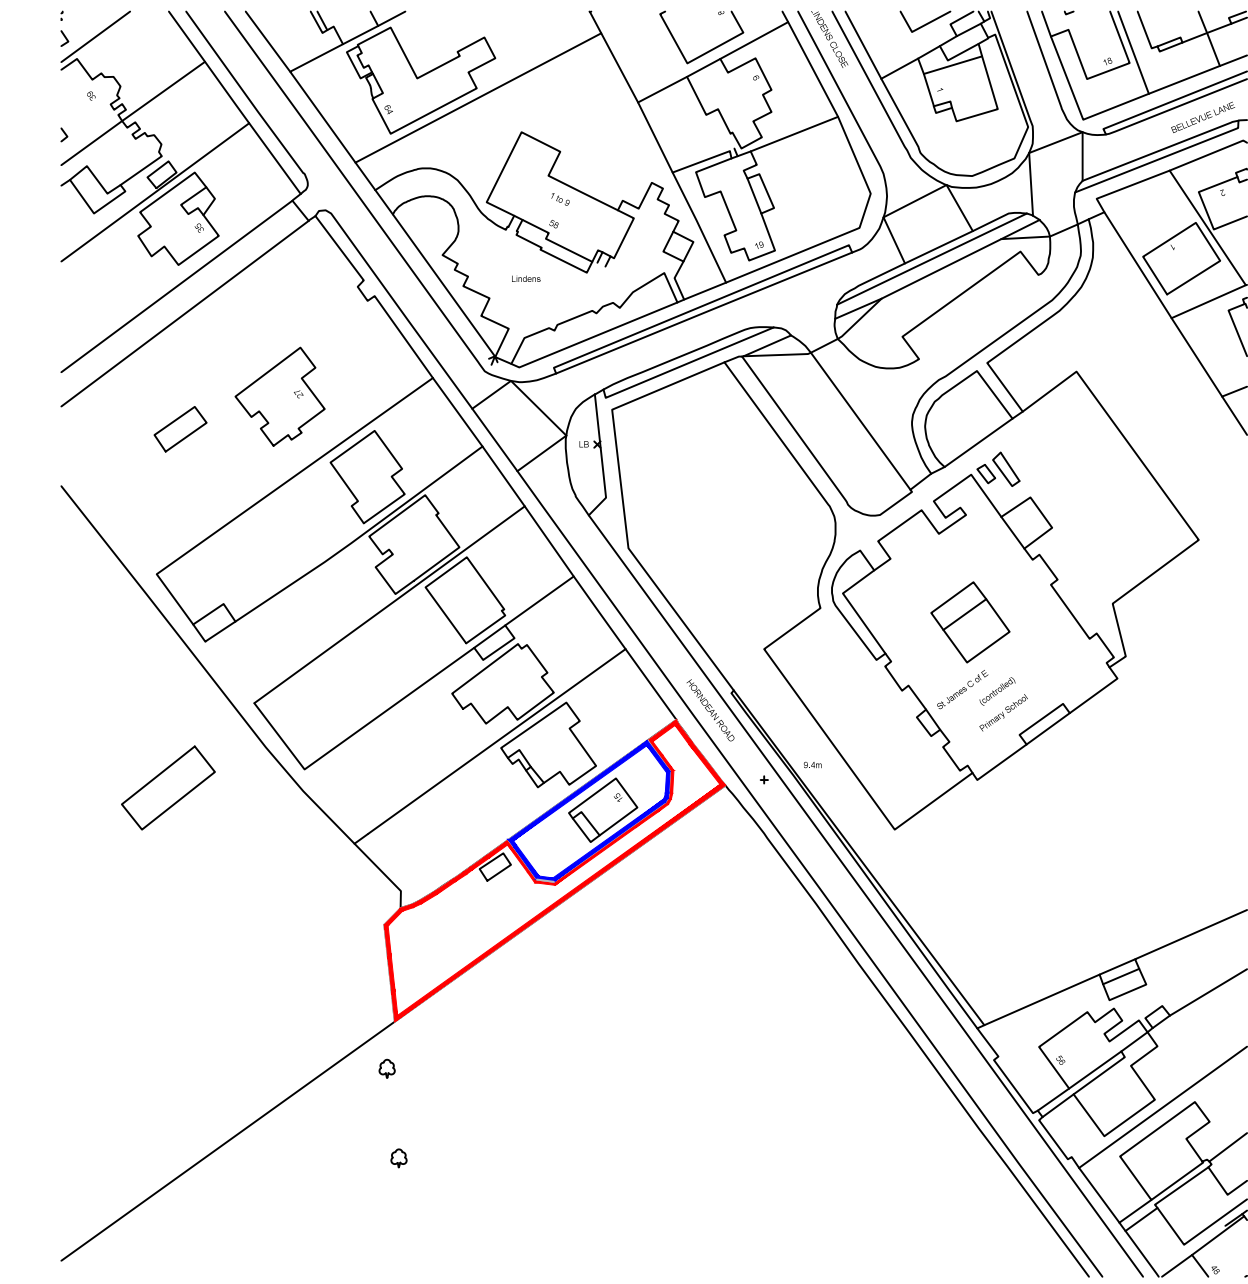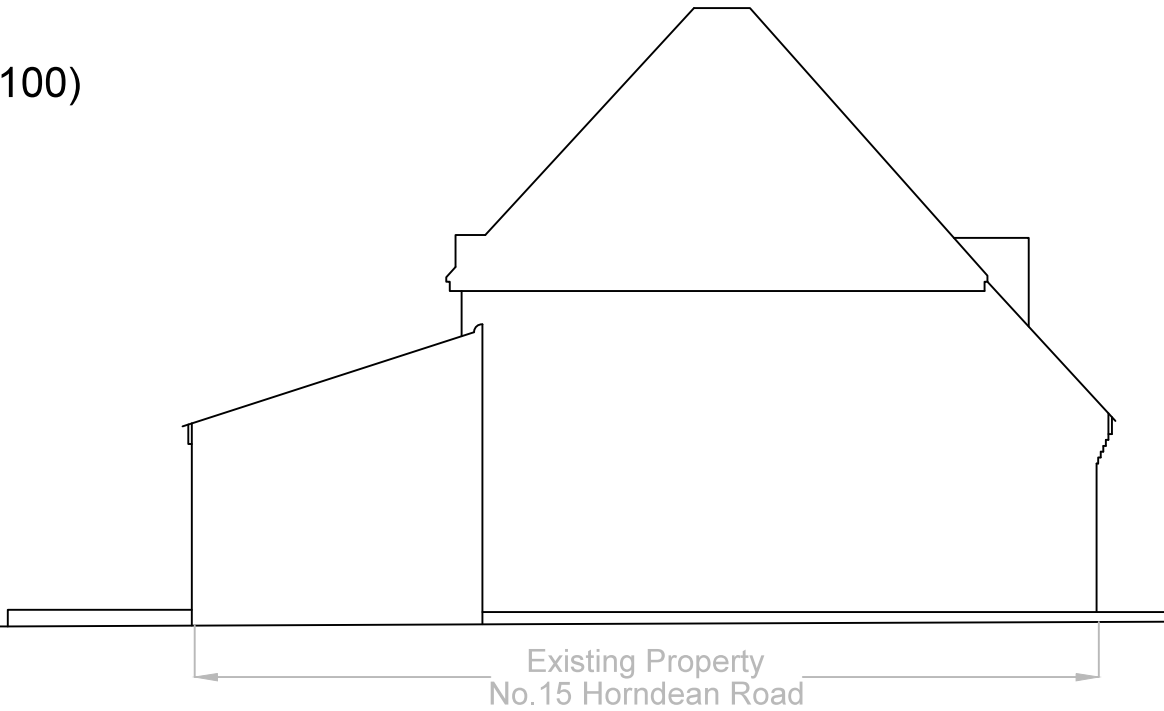

Site Location Plan (1:1250)

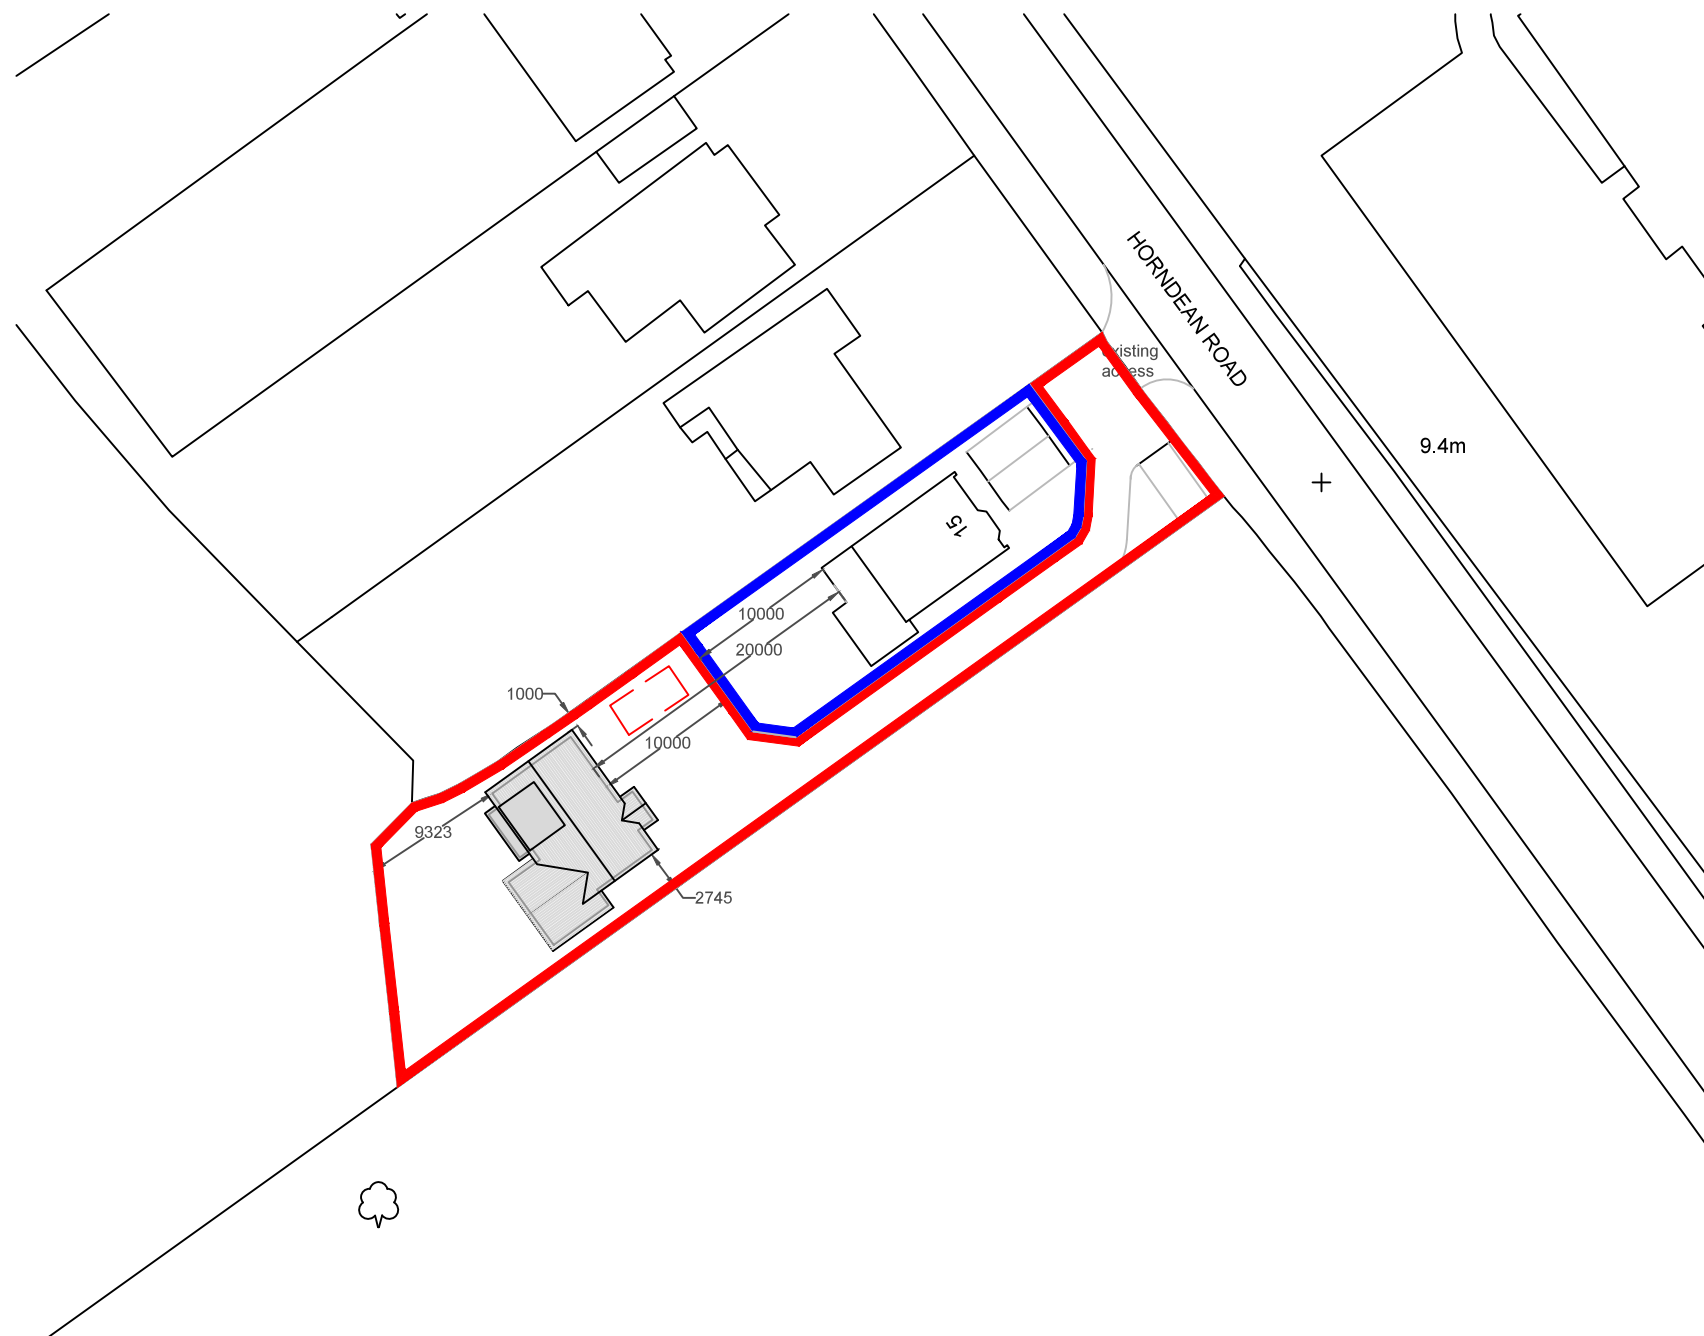

Site Block Plan (1:500)

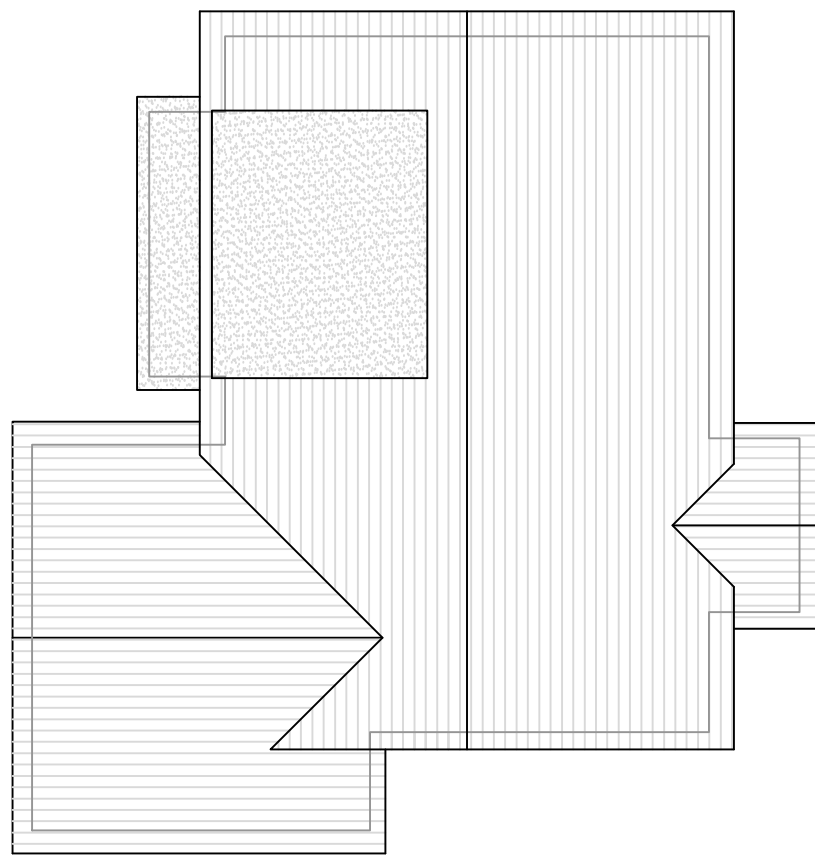

Roof Plan (1:100)

This drawing is the property of Inspired Design Studio Limited and must not be copied, reproduced or passed to a third party without their permission.

The Contractor is to verify all dimensions, alignment, levels and datums prior to commencement of work. Any discrepancies must be reported immediately to Inspired Design Studio Ltd for review.

Variations and modifications to the work shown on these drawings are not to be carried out without the prior approval from Inspired Design Studio Ltd

| Revisions |                              |    |
|-----------|------------------------------|----|
| Rev       | Description                  | By |
| d         | Location of dwelling revised | LW |
| c         | Amendment                    | LW |
| b         | Client Revisions             | LW |
| a         | Client Revisions             | LW |

All dimensions to be checked on site prior to commencement of work. This drawing is the copyright of Inspired Design Studio Ltd. and may not be copied, altered or reproduced in any way without written authority.

|                  |                                                              |
|------------------|--------------------------------------------------------------|
| Client:          | Mr Melbert & Ms Curtis                                       |
| Project Address: | 15 Hordean Road<br>Emmeworth,<br>Hampshire<br>PO10 7PT       |
| Drawing Title:   | Proposed Plans, Elevations, Roof Plan and Site Location Plan |
| Drawing Number:  | 1156.01.d                                                    |
| Scale:           | As stated printed @ A1                                       |
| Date:            | 08/03/2018                                                   |